DEVELOPMENT SERVICES
26 AUG 2008
RECEIVED

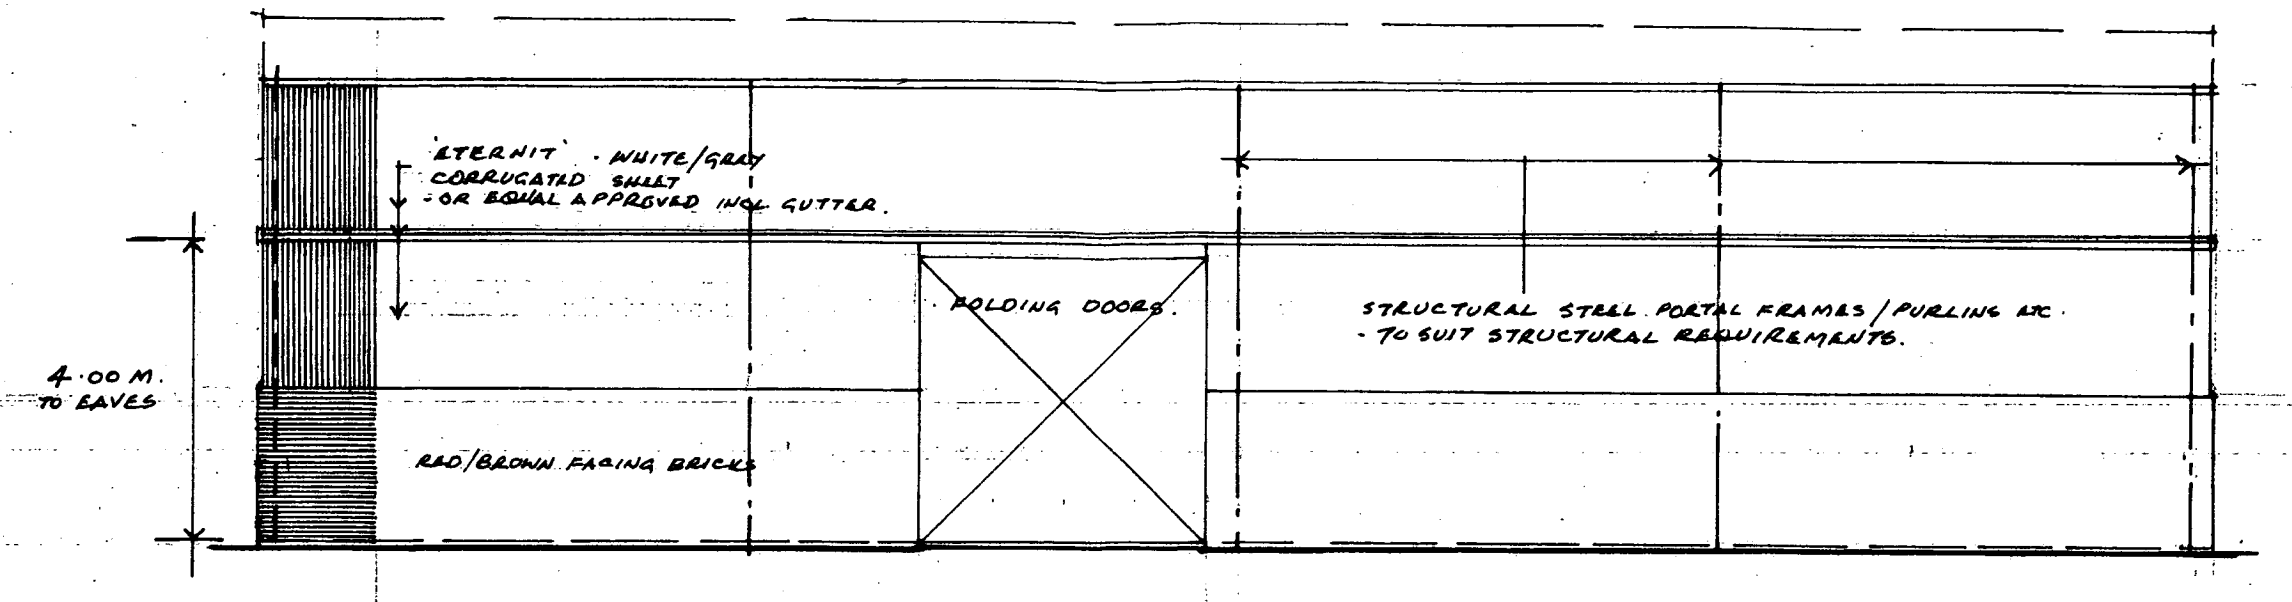

· SOUTH WEST ELEVATION ·
· NEW AGRICULTURAL BUILDING ·

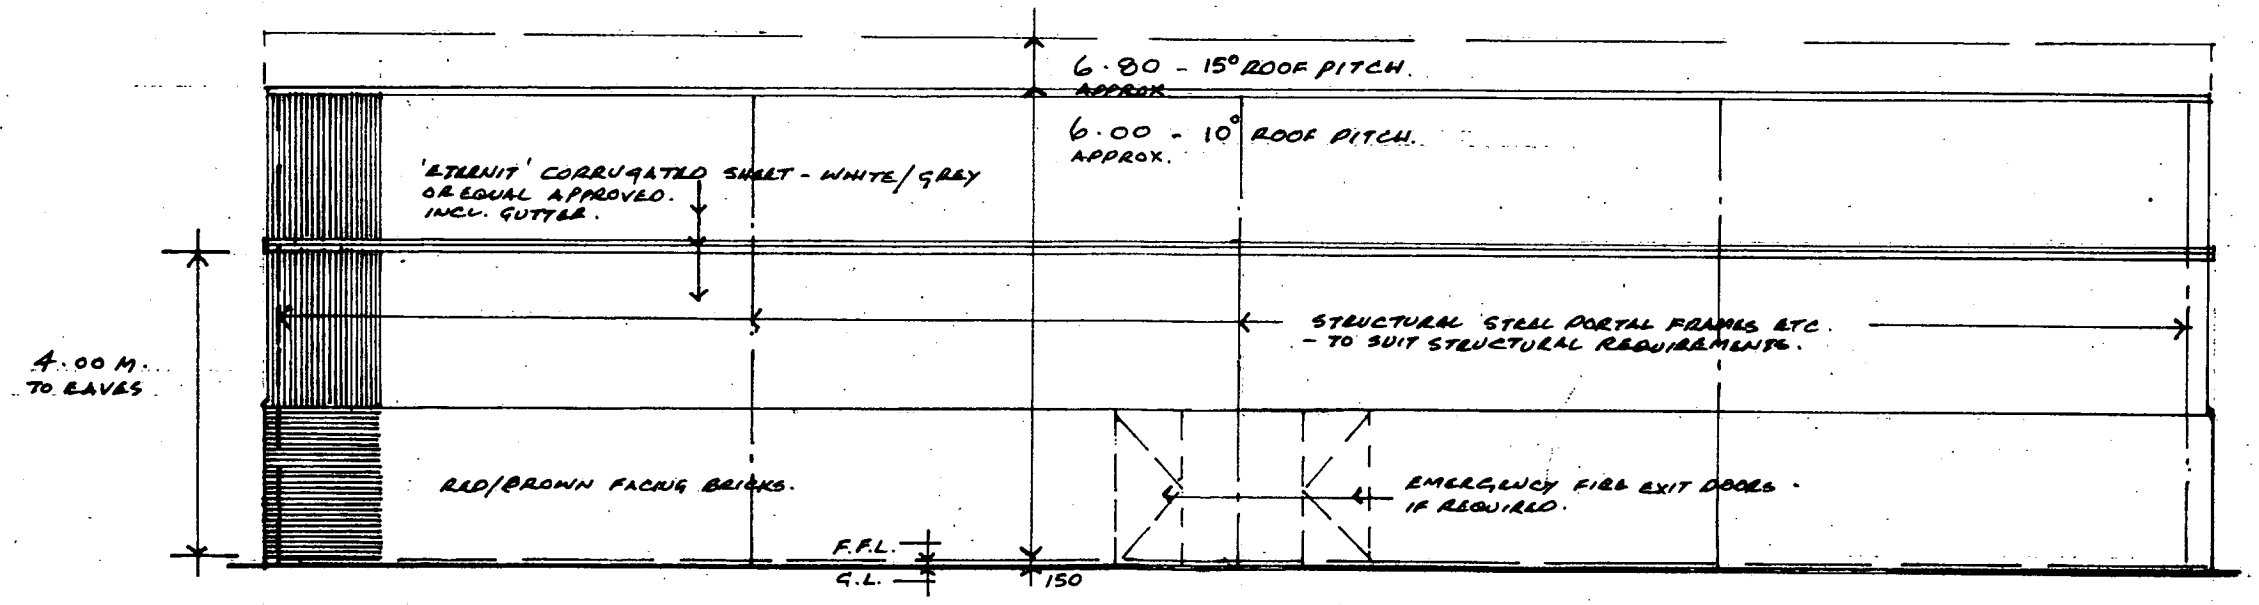

· NORTH EAST ELEVATION ·
· NEW AGRICULTURAL BUILDING ·

SCALE 1:100
N.B. DO NOT SCALE OFF DRAWING

DWG. NO. 08/5/6. A.

REV. A.
DO NOT SCALE OFF DRAWING ADDED. 20.8.08

JOHN DYAS Dip.Arch.(Lond) RIBA
CHARTERED ARCHITECT
18 ANDREW CLOSE
STOKE GOLDING NUNEATON
TEL. 01455 212142 3.7.08

PROPOSED DEMOLITION OF EXISTING AGRICULTURAL BUILDINGS AND REPLACING WITH NEW AGRICULTURAL BUILDING COOL HILL FARM SIBSON ROAD SIBSON FOR NEIL E. SMITH DIRECTOR ZYOX LTD.

DWG. NO. 08/5/6. A.