




- Key:
- Existing Buildings
 - Compacted ground
 - Tarmac
 - Mobile caravans
 - - - Family groups

Existing Block Plan - 1:500

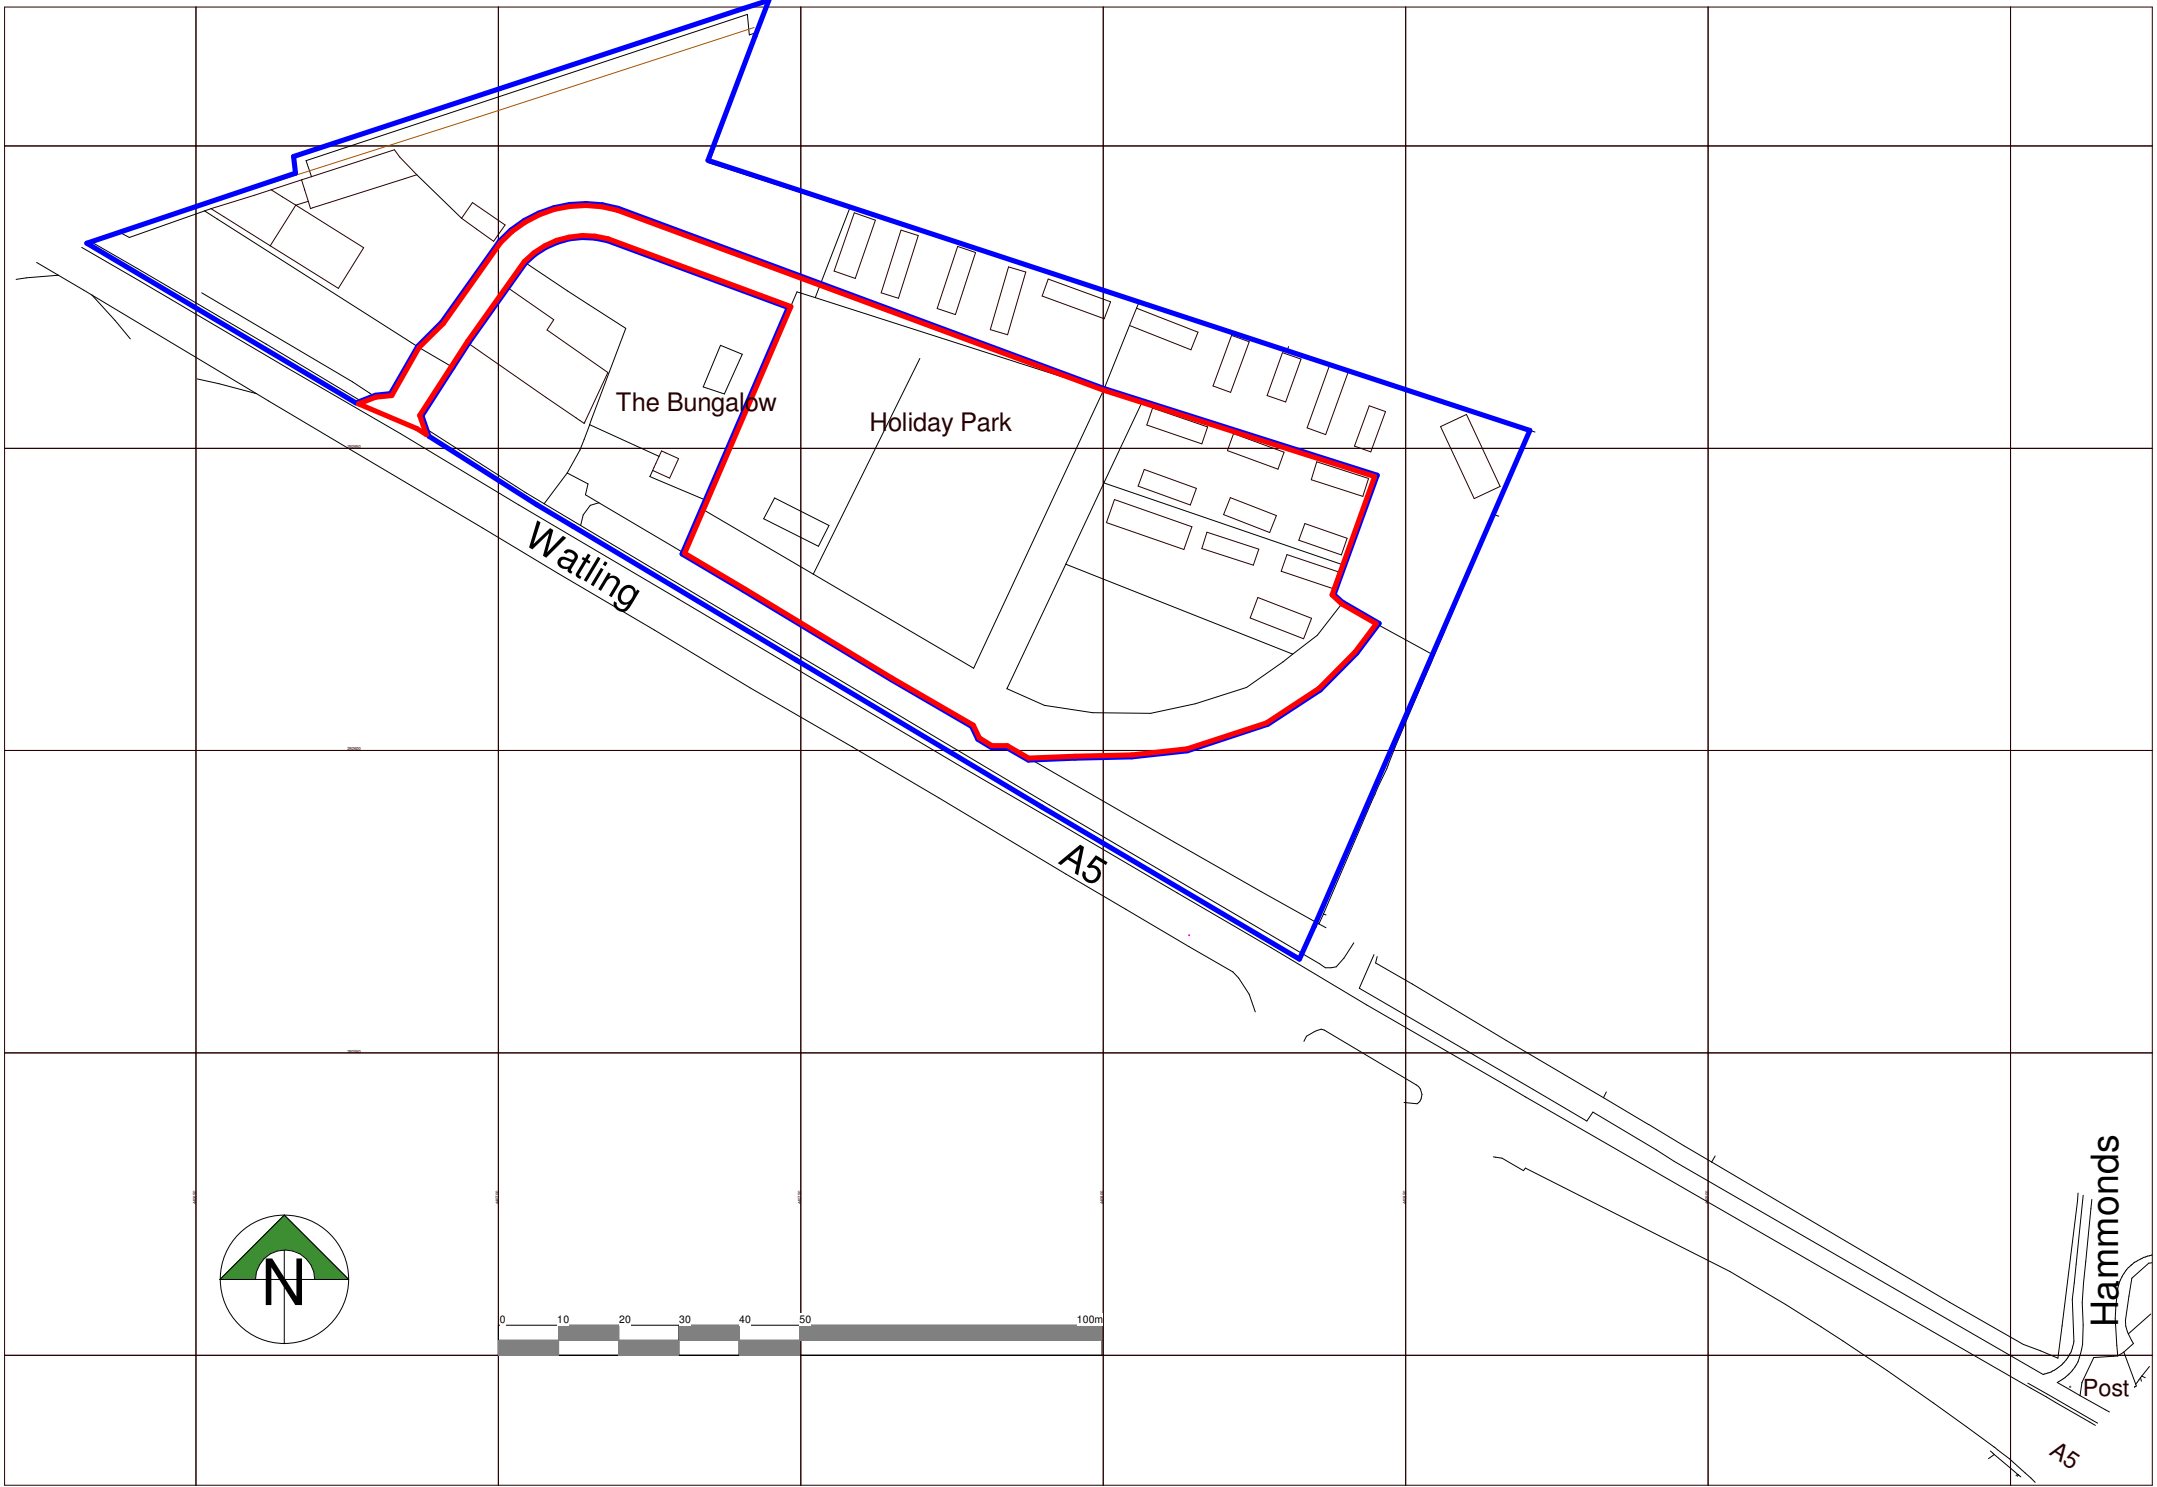

Location Plan - 1:1250

Client Smith		Project Title Retrospective Planning Application A5 Caravan Park Hinckley LE10 3ED		HAYWARD architects 19 Station Road Hinckley Leicestershire LE10 1AW Tel: 01455 635 665 www.haywardarchitects.co.uk	
Drawing Title Existing Plans					
Scale N/A	Date NOV/2025	Sheet A1	Job No. 25/116	Drawing No. 01b	
Author MEG	Checked by ZLM	Status Planning			