Disclaimer
© This drawing is the copyright of Jeff Scoffham Architects Ltd and may not be reproduced or used except by written permission.
This drawing may include information provided by third parties including civil and structural, M&E and other specialist consultants and subcontractors. Jeff Scoffham Architects Ltd relies on the specialist knowledge and expertise of these third parties and does not warrant the accuracy of this information and thus is to be treated as illustrative only.
If you notice any discrepancies between drawings/information supplied by Jeff Scoffham Architects Ltd and drawings/information supplied by other consultants, specialist sub-contractors or discrepancies within Jeff Scoffham Architects Ltd's drawings/information, please notify Jeff Scoffham Architects Ltd immediately detailing the discrepancies which have been identified.
Unless otherwise expressly agreed, Jeff Scoffham Architects Ltd design responsibility is limited to the design of the permanent works as finally constructed only in accordance with Jeff Scoffham Architects Ltd's design.
Do not scale use given dimensions only.
Read this drawing in conjunction with the specification.
Check site dimensions prior to fabrication.
Whether specifically stated or not, all work is to comply with:
The Building Regulations
The requirements of the NHBC/Zurich
The clients general development brief.

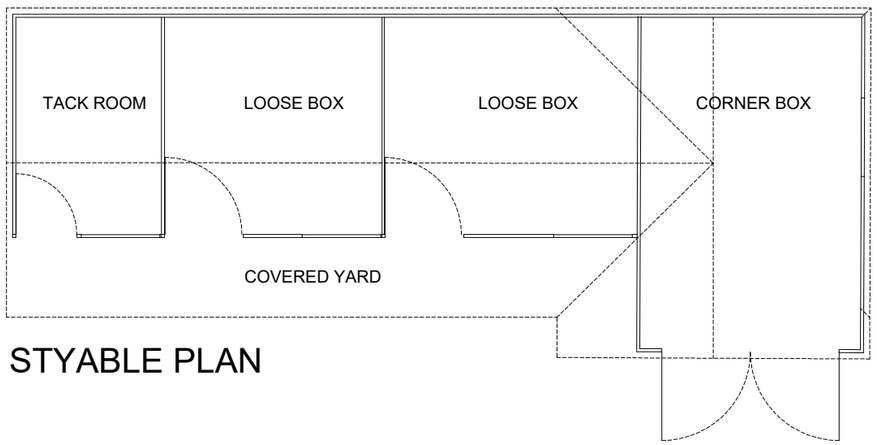

STYABLE PLAN

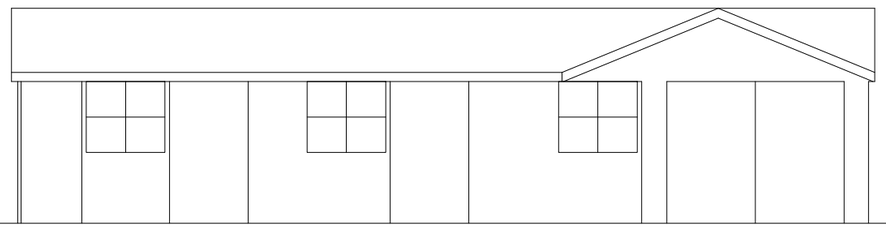

SOUTH EAST ELEVATION

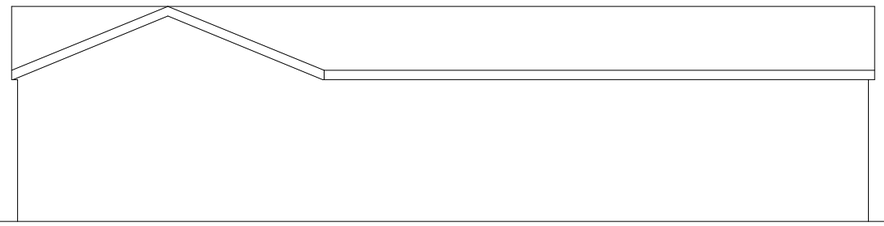

NORTH EAST ELEVATION

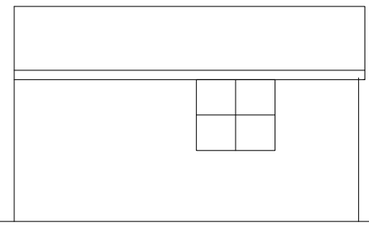

NORTH WEST ELEVATION

0 2.5 5 10m

Scale 1:100

NOTES

BY | CHK | DETAILS | DATE | D | M | Y

J S Architects
50 Butt Lane Hinckley LE10 1LD

CLIENT
MR AND MRS YOUNG

DRAWING TITLE
PLANNING DRAWING
EXISTING
STABLE TO BE DEMOLISHED PLAN AND ELEVATION

PROJECT
NEW "GRANDPARENT" ANNEX
FORGE COTTAGE
MAIN STREET
SUTTON CHENEY NUNEATON CV13 0AG

DRAWING STATUS
Preliminary
For Approval
Planning
Building Regulations
Tender
Construction
Sketch
As Built

SCALE 1:100@A3 | DATE 07 2026 | DRAWN JRS | CHECKED JRS
DRAWING NO. 2105 PL07 | REV -