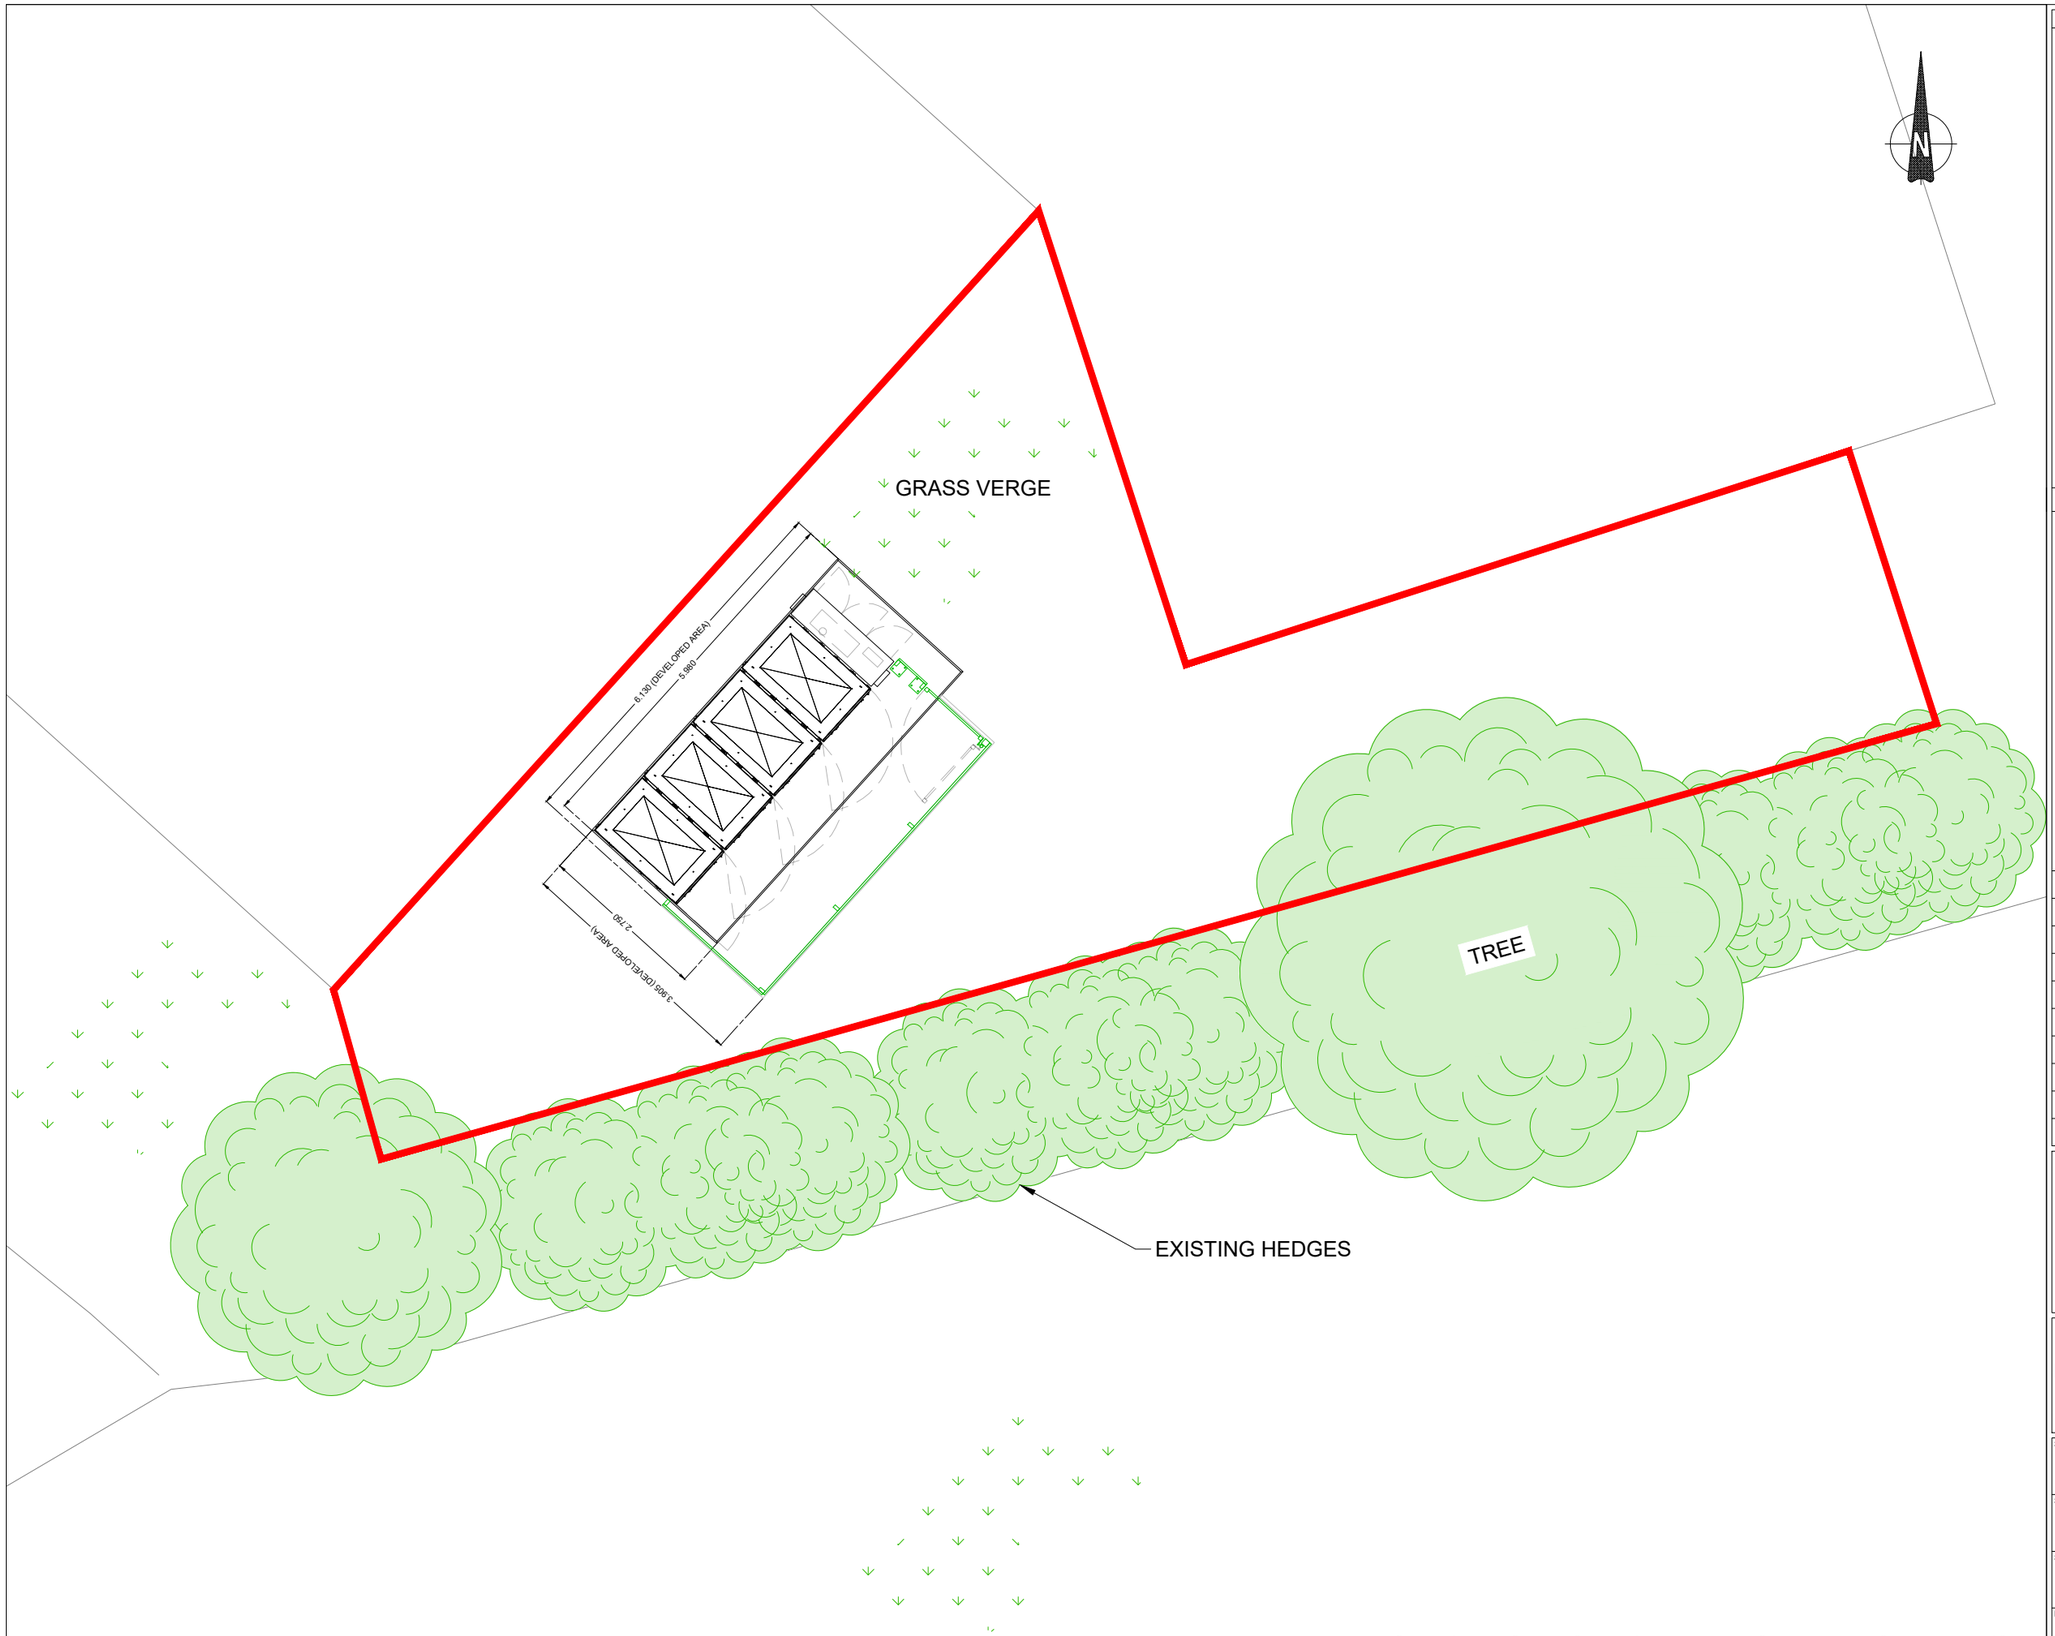


LEGEND

- SITE BOUNDARY
- FENCELINE
- BATTERY STORAGE CABINET
- GRID INTERFACE CABINET
- CONCRETE SLAB

NOTES

1. SITE AREA: 161m²

REV.	DATE	DESCRIPTION
A	30/09/26	PRELIMINARY ISSUE

BATTERY BOX

AMP CLEAN ENERGY
20 RED LION ST
LONDON
W1CR 4PS

SITE NAME
SKETCHLEY BOX

SITE REFERENCE
BB-04196

SITE ADDRESS
UNIT 7 WATLING CLOSE, SKETCHLEY MEADOWS BUSINESS PARK, HINCKLEY, LEICESTERSHIRE, LE10 3EZ

DRAWING TITLE
02 LAYOUT PLAN

SCALE	DATE	REV
1:100 @ A3	30/09/26	A

© Crown copyright and database rights [2025] Ordnance Survey AC0000808122

DRAWN BY: AH