


NOTE
This drawing is for information purposes only and has been used to inform the Illustrative Landscape Masterplan drawing L-200, and to demonstrate that the area requirements for the scheme can be achieved.
This drawing is not to be formally submitted as part of the application.

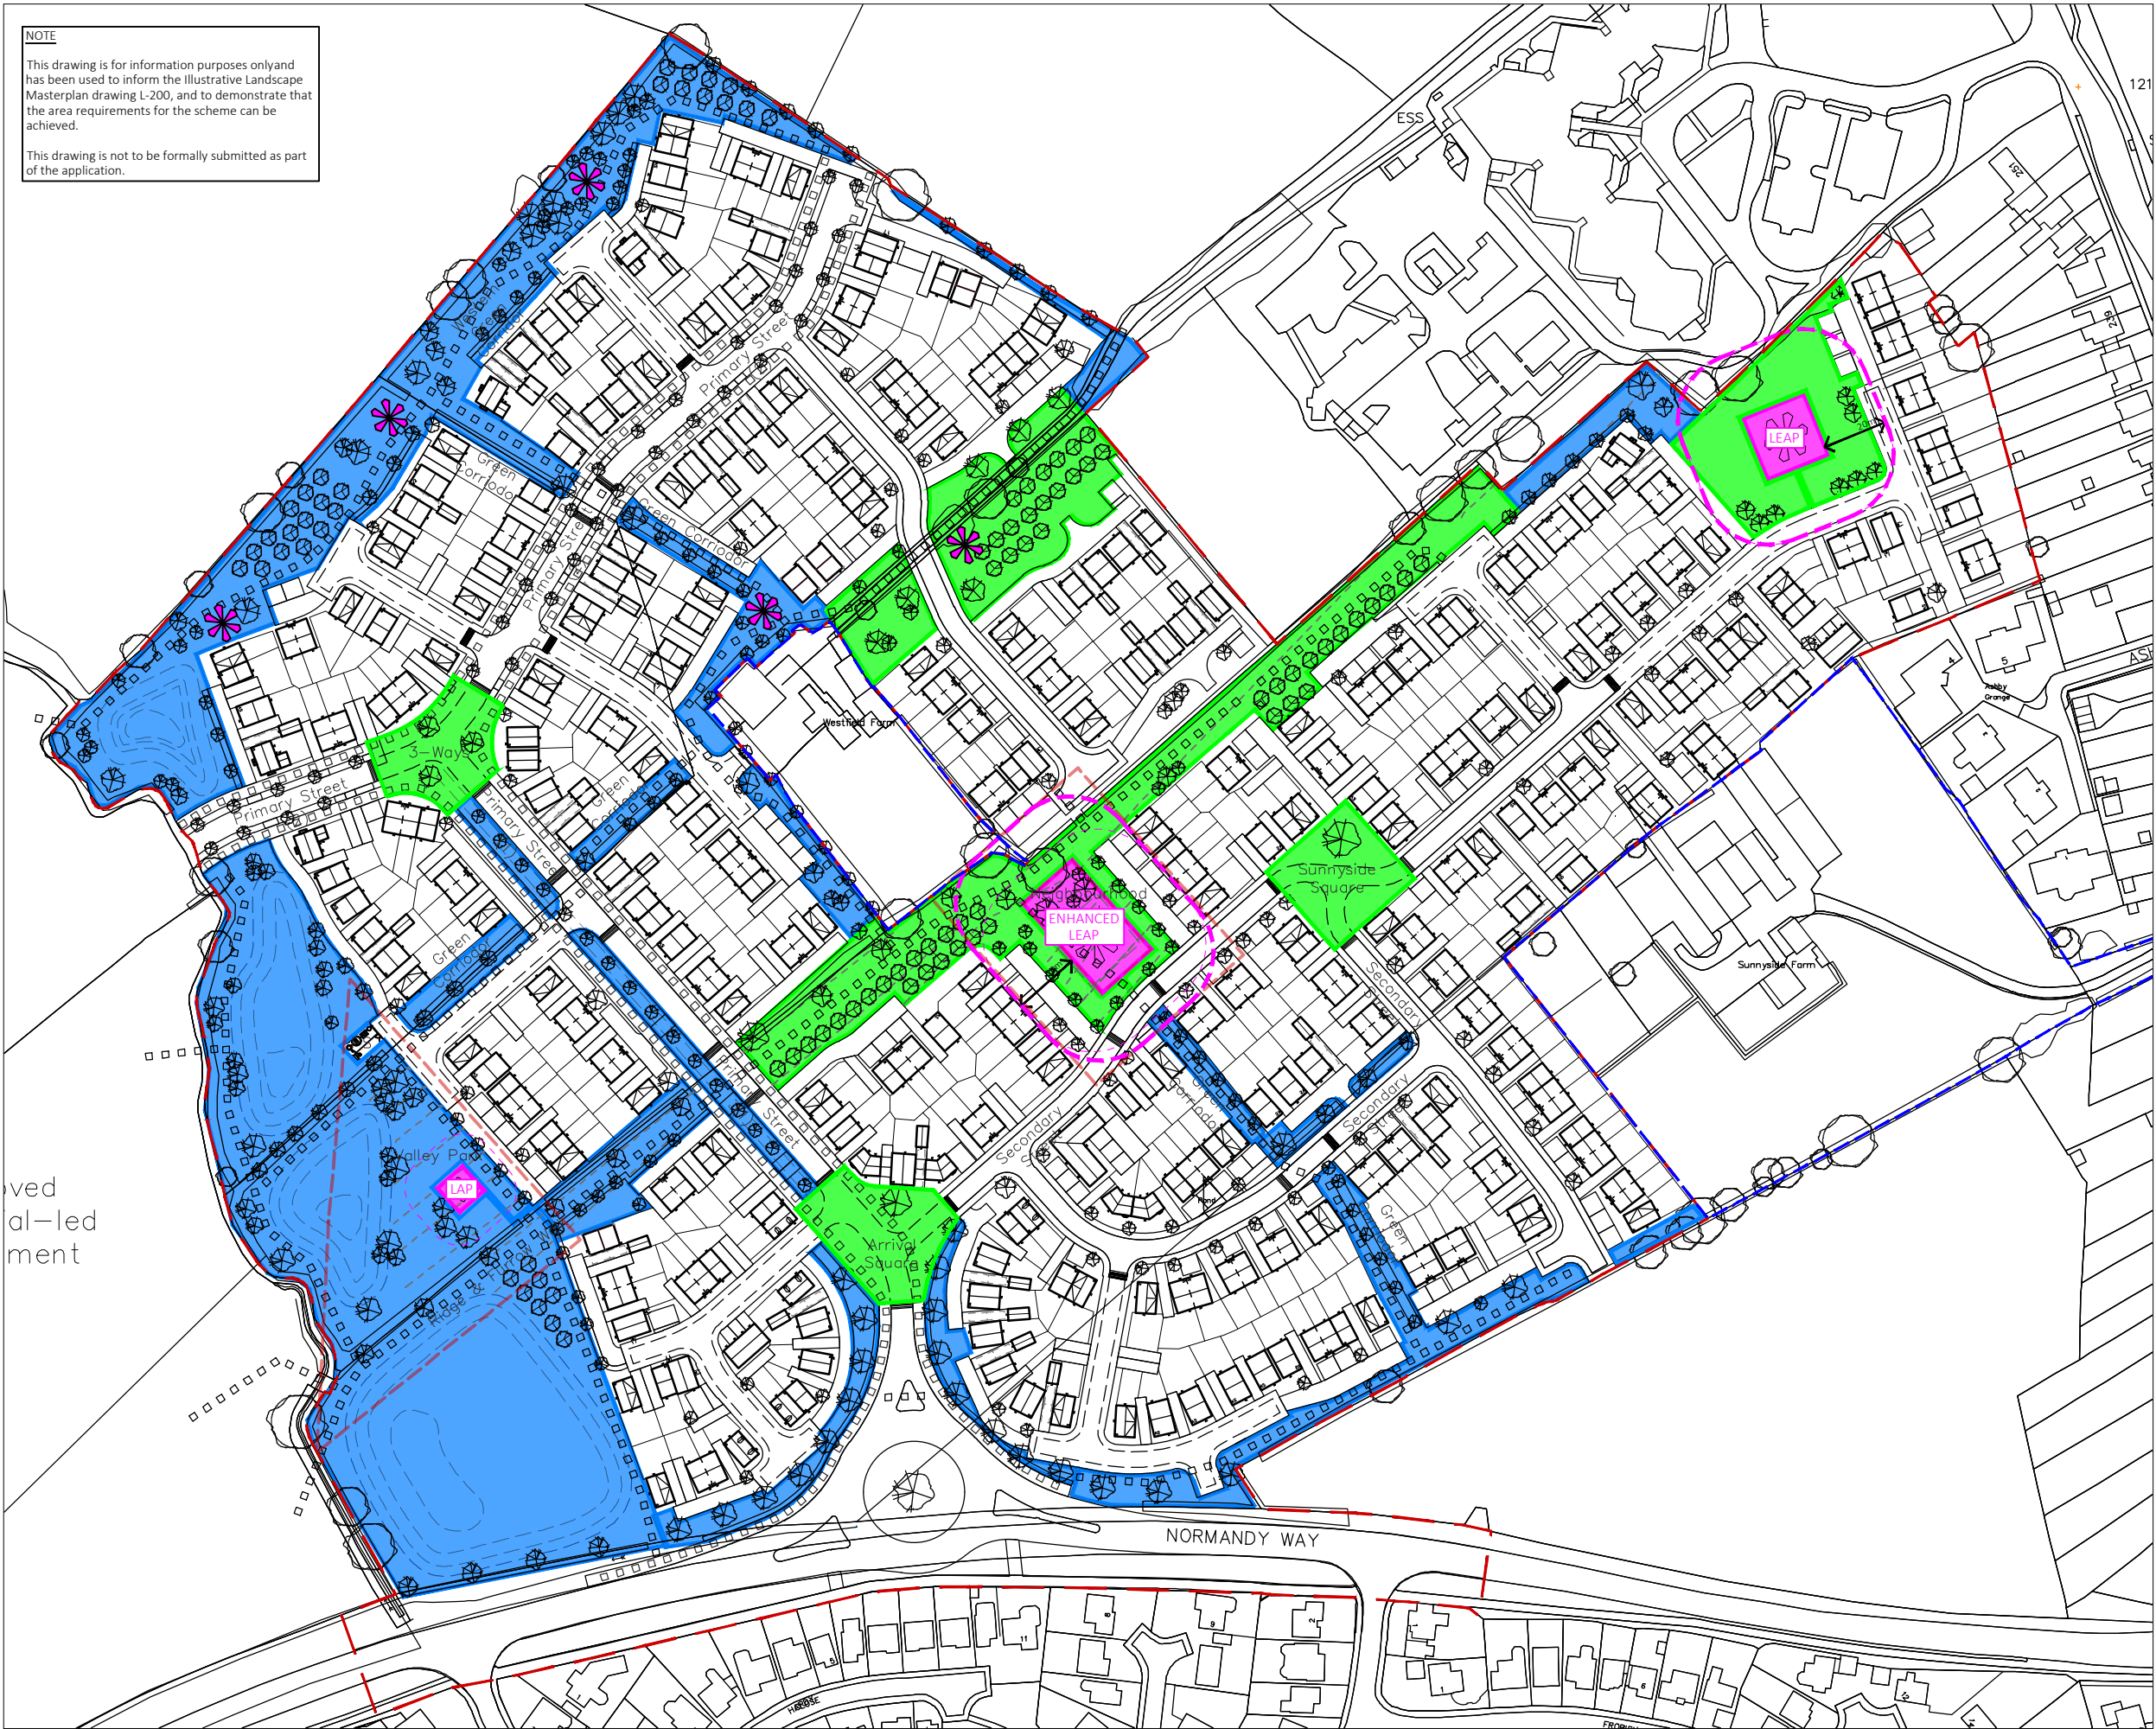

RICHBOROUGH

ZLA_1467

Hinckley

L-300

Landscape Typologies

date January 2024

status information

rev **F**

A	Updated illustrative layout F	22/02/24
B	LEAP area dimensions amended	12/06/24
C	Typology area key information added	18/06/24
D	Play buffer zones added	21/06/24
E	Updates to amended layout	09/07/24
F	Amendment to key	12/07/24

LEGEND

- Accessible Natural Green Space
Requirement: 1.6600 ha
Actual provision: 3.1425 ha
- Casual/Informal
Requirement: 0.697 ha
Actual provision: 1.2941 ha
- Equipped - 20m buffer
Requirement: 0.1494 ha
Actual provision: 0.1494 ha
 - Ino. LEAP
 - Ino. Enhanced LEAP
 - Sno. Play on the Way)



scale 1 : 2,000 @ A3

30 St. Georges Square | Worcester | WR1 1HX | 01905 947 558
hello@zebralandscapes.co.uk

Zebra Landscape Architects Limited is registered in England and Wales.
Registered number: 11068394. Registered Office: 30 St Georges Square,
Worcester, WR1 1HX.

Copyright is reserved by Zebra Landscape Architects and the drawing is issued on the condition that it is not copied either wholly or in part without first obtaining written consent from them. Do not scale from this drawing, figured dimensions only to be used. All dimensions to be checked on site before commencement of any work, shop drawings or the ordering of materials. This drawing is to be read in conjunction with appropriate consultant engineers drawings, schedules, specification and manufacturer's information.