



Arthur street Elevation (A)

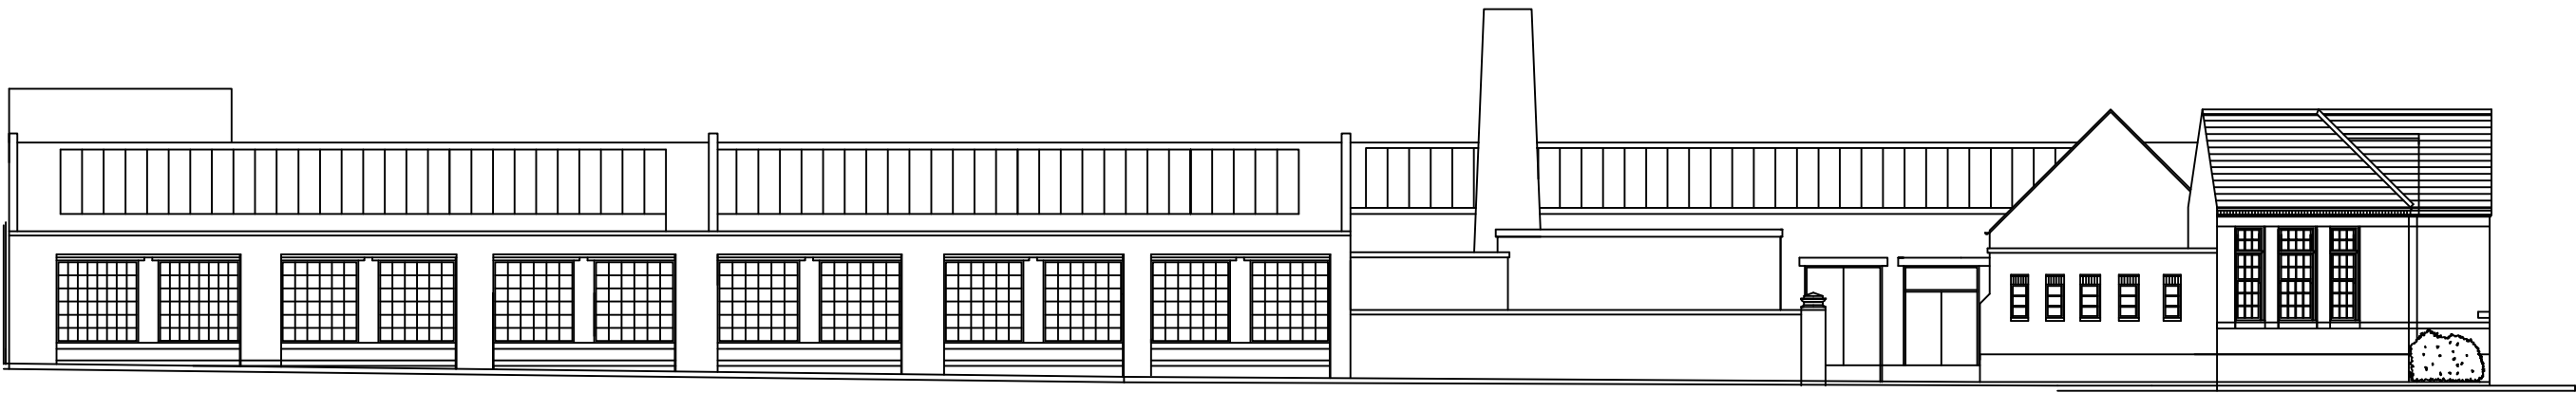

Kingsfield Road Elevation (B)



Elevation to Yard (C)

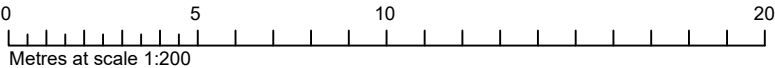

hayward
ARCHITECTS LTD

19 Station Rd
Hinckley
Leicestershire
LE11 1JW

Tel: 01455 635665
Fax: 01455 618971

www.hayward-architects.co.uk

Client Limelight Beds		
Project Title Limelight Beds Arthur Street Barwell		
Drawing Title Existing Elevations		
Scale 1:200	Date Dec 2023	Sheet A3
Author MO	Checked By ZLM	
Job No. 23 108		Drawing No. 02a
Status Planning		

THE COPYRIGHT OF THIS DRAWING IS VESTED IN HAYWARD ARCHITECTS LTD.
REPRODUCTION IN ANY FORM, EITHER IN WHOLE OR IN PART IS FORBIDDEN
WITHOUT THE PRIOR WRITTEN PERMISSION OF THE COPYRIGHT HOLDER.
DO NOT SCALE FROM DRAWING AND ONLY FIGURED DIMENSIONS ARE TO BE USED.