


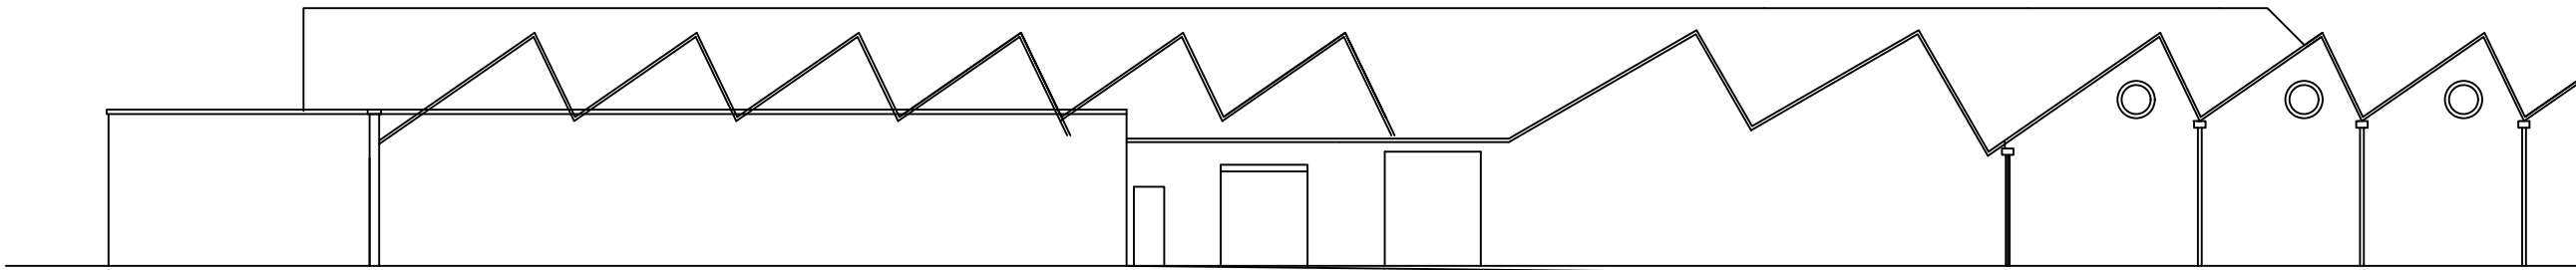


Arthur street Elevation (A)



Kingsfield Road Elevation (B)



Elevation to Yard (C)

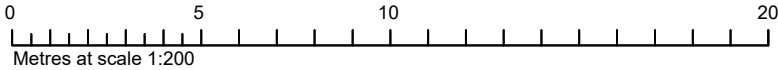

hayward
ARCHITECTS LTD

19 Station Rd
Hinckley
Leicestershire
LE10 1AW
Tel: 01455 635665
Fax: 01455 618971
www.hayward-architects.co.uk

Client	Limelight Beds		
Project Title	Limelight Beds		
	Arthur Street Barwell		
Drawing Title	Proposed Elevations		
Scale	1:200	Date	Dec 2023
Author	MO	Checked By	ZLM
Job No.	23 108	Drawing No.	04a
Status	Planning		

THE COPYRIGHT OF THIS DRAWING IS VESTED IN HAYWARD ARCHITECTS LTD.
REPRODUCTION IN ANY FORM, EITHER IN WHOLE OR IN PART IS FORBIDDEN
WITHOUT THE PRIOR WRITTEN PERMISSION OF THE COPYRIGHT HOLDER.
DO NOT SCALE FROM DRAWING AND ONLY FIGURED DIMENSIONS ARE TO BE USED.