
DEVELOPMENT SERVICES
24 JUN 2008
RECEIVED

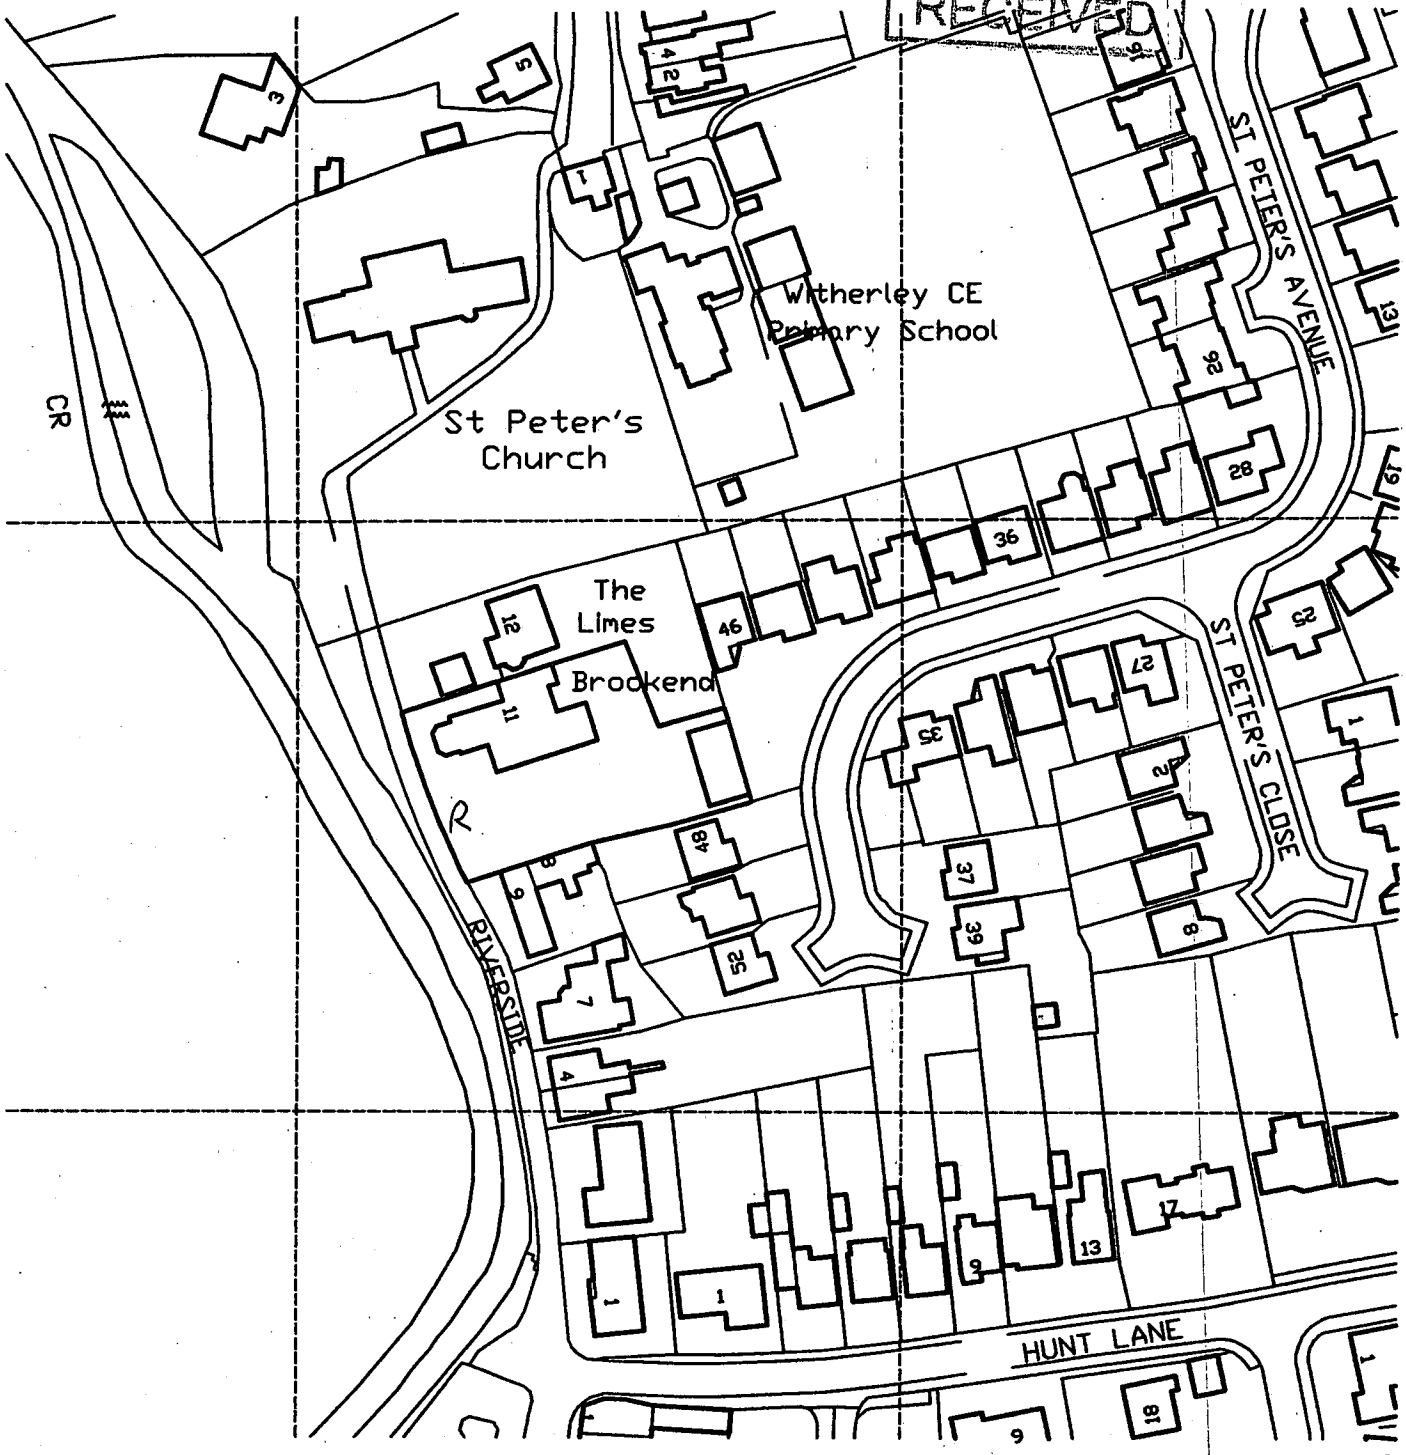

SITE LOCATION PLAN.
Scale 1:1250.