



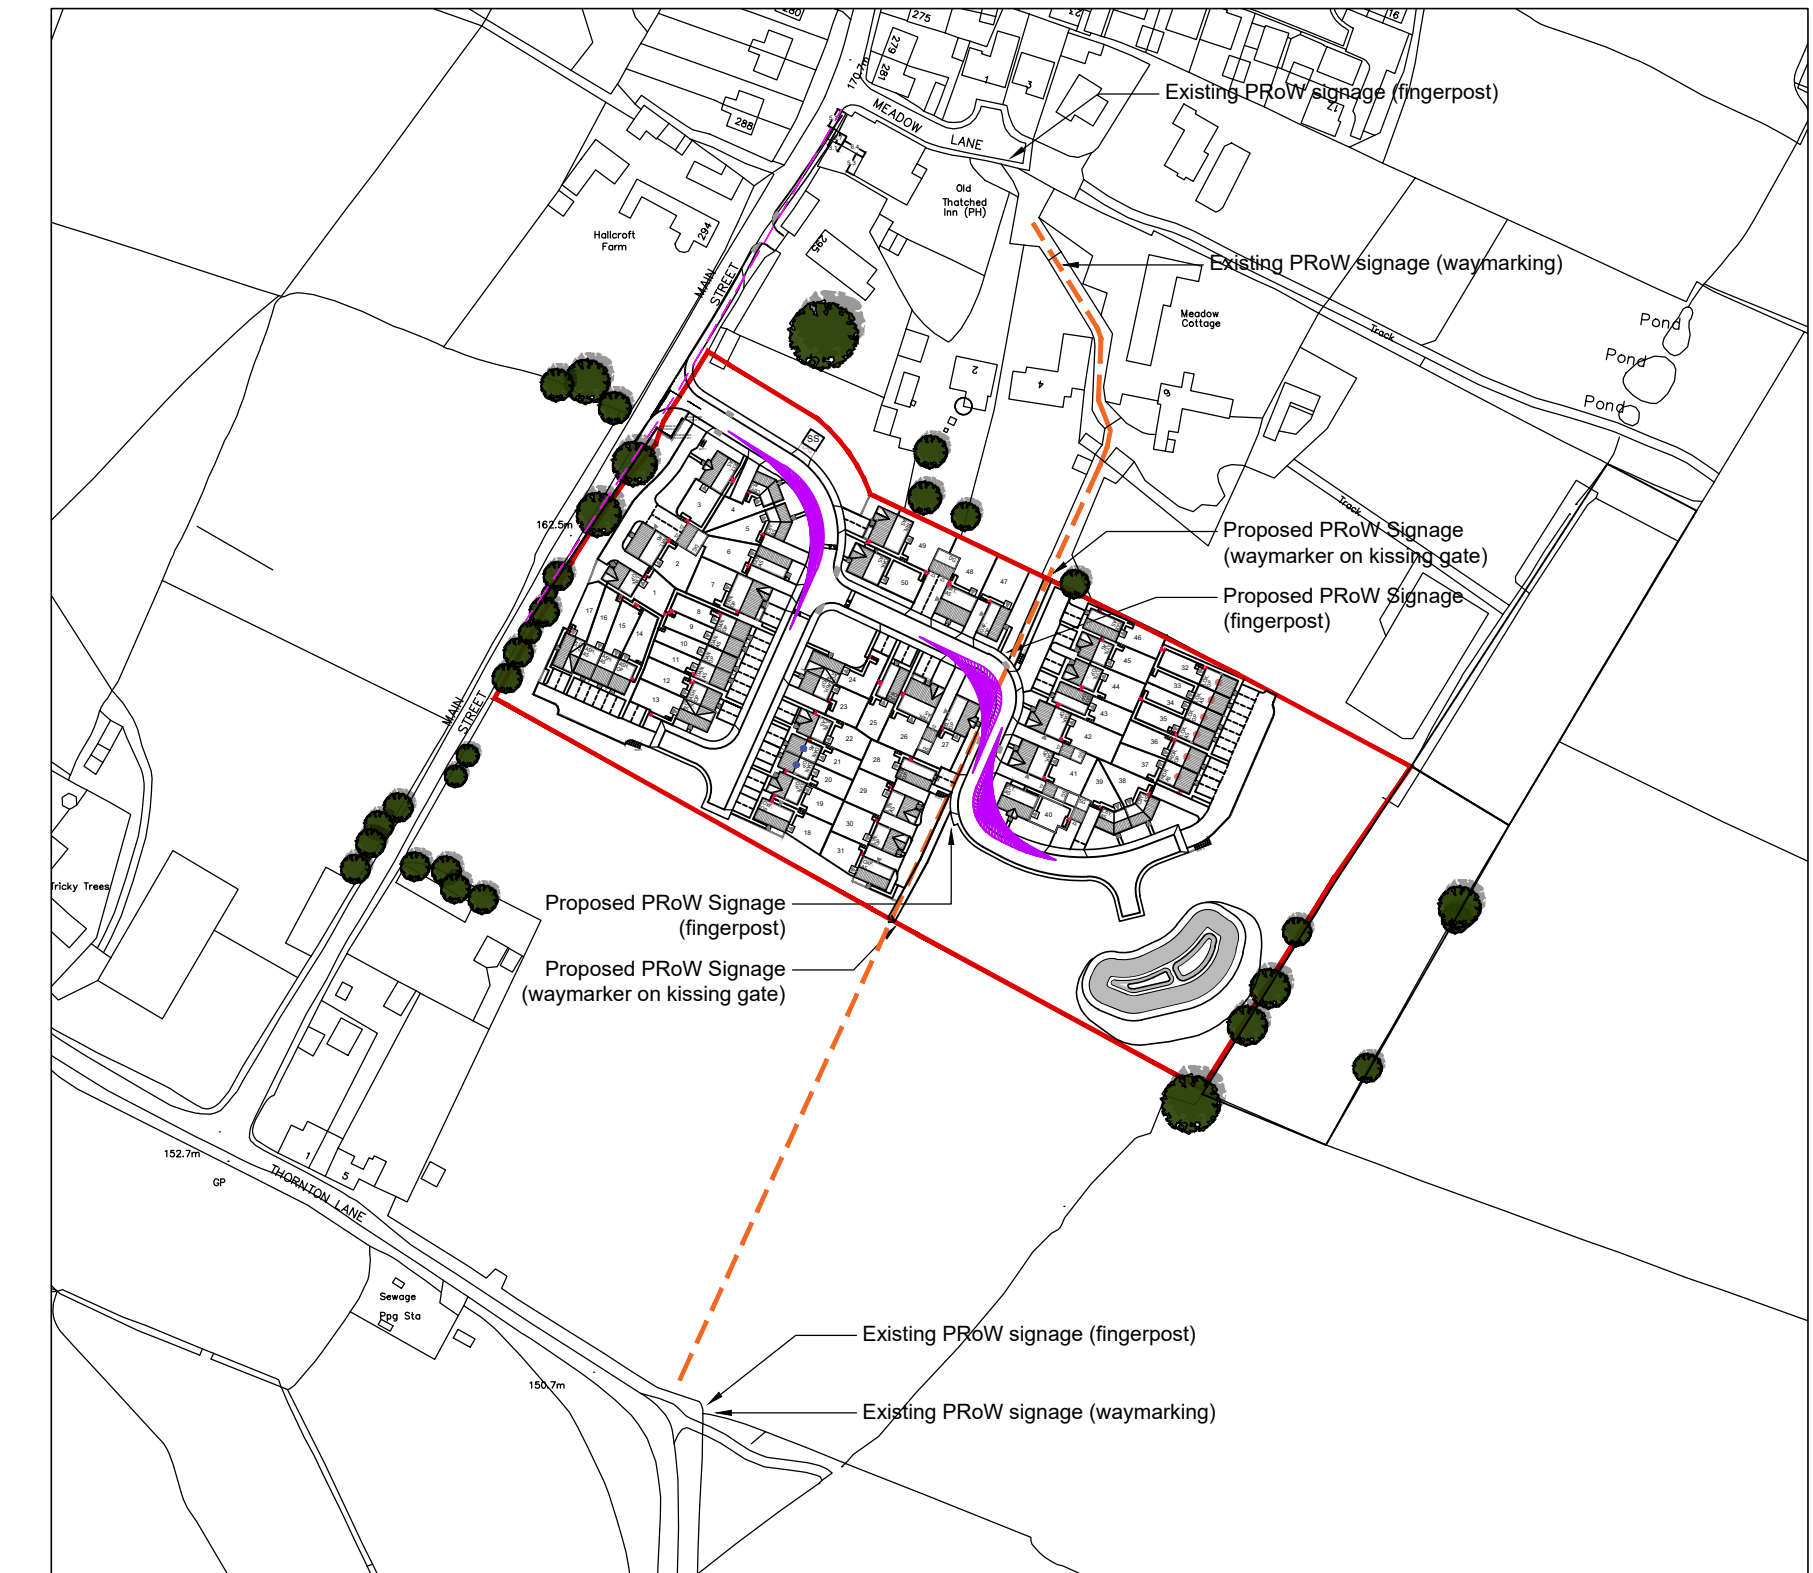

PRoW Signage Plan
Scale 1:1000

Boundary Treatments

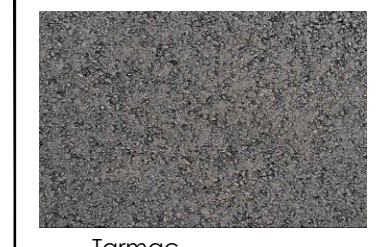

Tarmac



Waymarker



Fingerpost




1.2m Instant Hedge 1.2m Post and Rail

Elevation Details

Fascias and Soffits- Black UPVC
Rainwater goods- Black UPVC
Front Window Design - Cottage as per planning
housetype pack- White UPVC
Front Door Design - Cottage as per planning
housetype pack
Front Door Colours -Black (garage doors Black)

- Notes:
1. Images are for illustration purposes only and may not represent exact specifications of materials.
 2. Public right of way signage to be constructed in line with LCC standard details:
(M0003-SD-FP-6, PRoW Waymark Post)
(M0003-SD-FP-7, PRoW Fingerpost Sign)

LEGEND	
	Site Boundary
	1.8m Closeboard Fence
	1.8m Brick Wall (to match adjacent houses)
	1.2m Post & Rail Fence
	0.45m Knee Rail Fence (pitch role)
	1.2M Instant Hedge
	Hardwicke Red Multi with Red feature Brick
	Mellor Red Multi with Blue feature Brick
	Grey Roof Tile
	Red Roof Tile
	Indicative GRP Chimney plots
	Render Ivory
	EV Point
	Public Right of Way (PRoW)

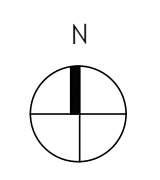

REVISION	DATE	DESCRIPTION		DRAW
 ALLISON HOMES			ALLISON HOMES LAWFLEET HOUSE SOUTHFIELDS BUSINESS PARK BOURNE LINCOLNSHIRE PE10 0FF TEL: 01778 391550	
PROJECT				
Stanton Under Bardon				
DRAWING TITLE				
PROW Materials Layout				
SCALE	DATE	DRAWN	APPROVED	
1:500@ A2	07.11.25	AB	-	
DRAWING NO.			REVISION	
SUB/PROWML/001			-	