



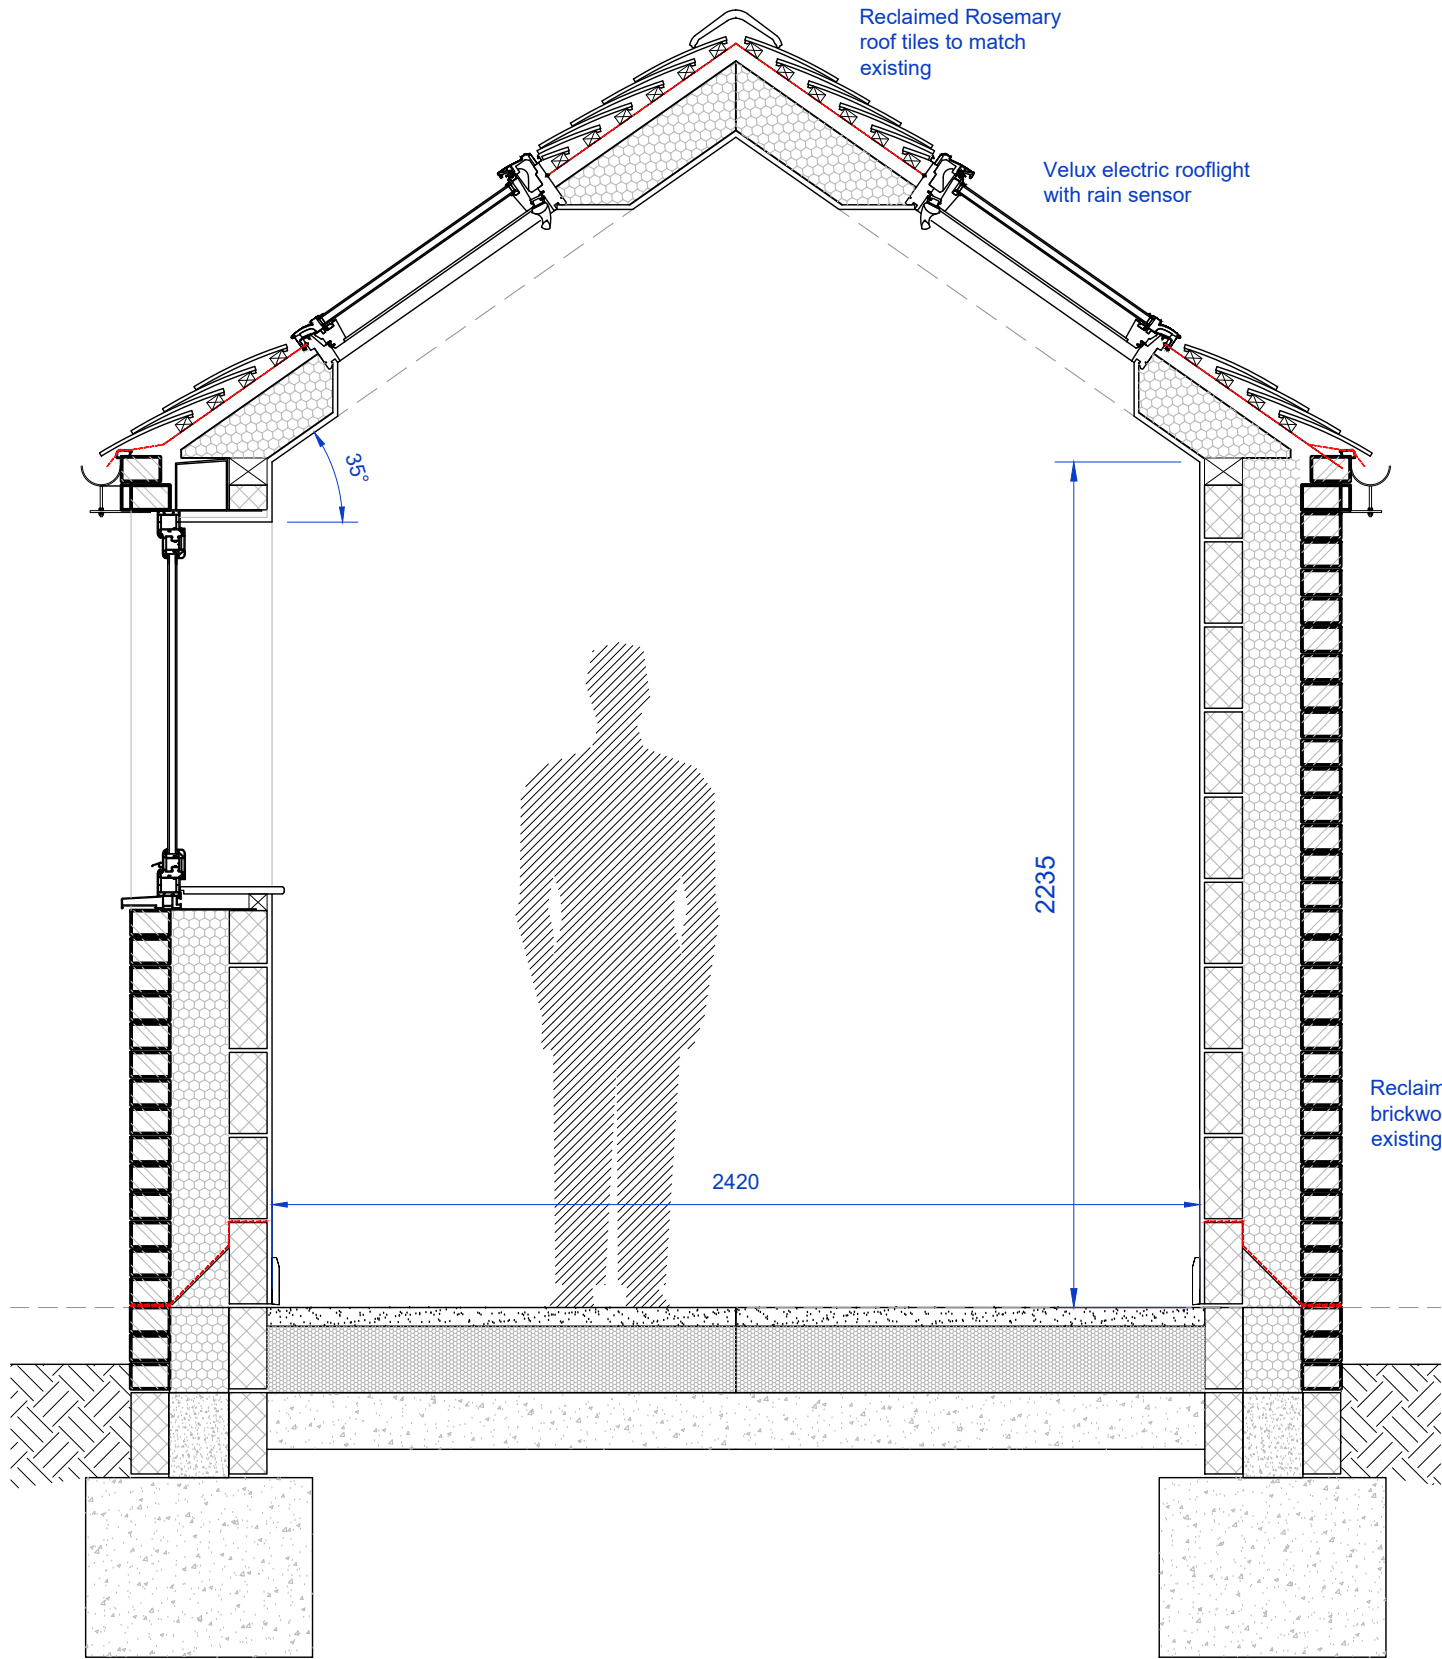

Typical Section
1:20

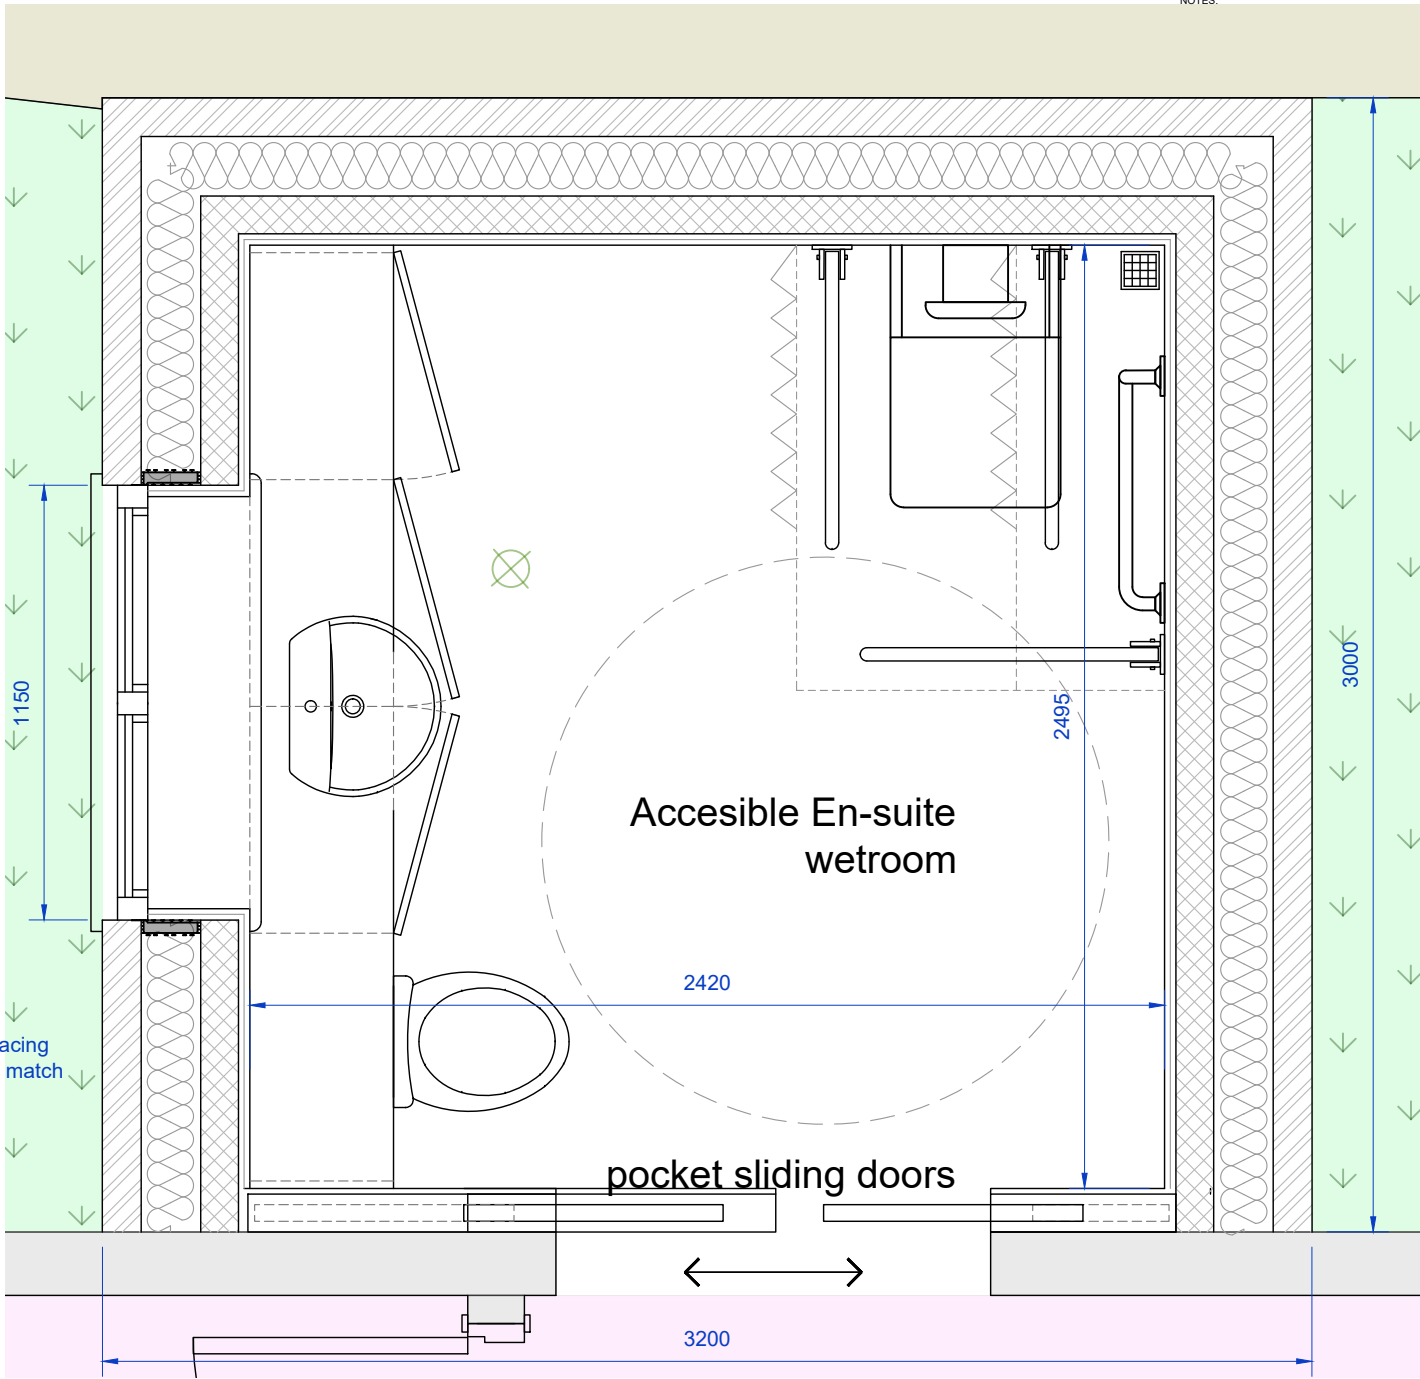

Plan on Proposed Extension
1:20

REVISION	DATE	NOTES	CHK
----------	------	-------	-----

FOR PLANNING

Client

Mr & Mrs Smith


Project

Bull in Oak Court, Hereford Cottage
Bosworth Road, Cadeby, CV13 0DW

Drawing Title

PROPOSED PLANS AND ELEVATIONS

Drawn	Checked	Paper Size	Scale	Date
PA	QS	A3	1:20	28-07-2025
Project No.	Drawing No.	Revision		
25-016	0203	-		

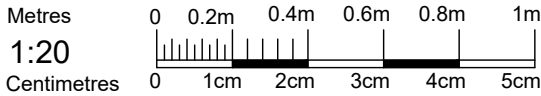

8 Orton Road
Warton, B79 0HT
t 07491 422421