
Note:
Panels: 2 no. rows of 5 Solar PV panels each row
Each panel measures 1651mmx 923mm x 46mm.
See Plan AC03 for details.
Maximum projection from roof plane: 125mm.
Fixing: Wiessmann custom-designed fixing system comprising aluminium and stainless steel brackets, bolts and screws direct to roof joists. 4no. horizontal fixing bars spaced at centres of 400-450mm, according to roof joists spacing. All wiring fed through roof and hidden from view. See Plan AC11 for details.

AC10

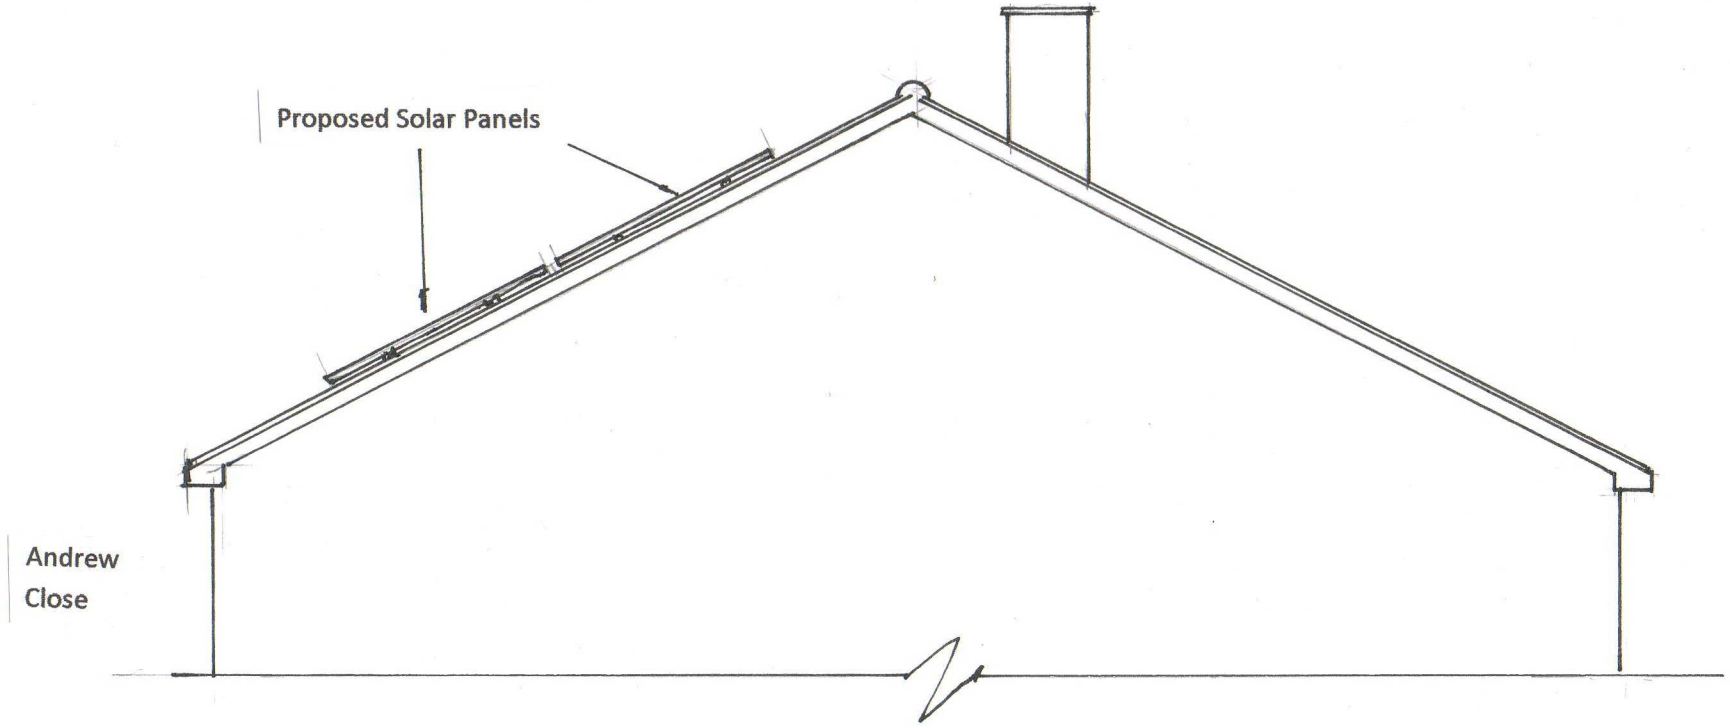

Proposed Side Elevation

Scale 1:50

Proposed Erection of 10 no. Domestic Solar PV Panels, 14 Andrew Close, Stoke Golding, Nr. Nuneaton, CV13 6EL
Miss S Molyneux

RENEWABLE ENERGY SERVICES