


elevation 2

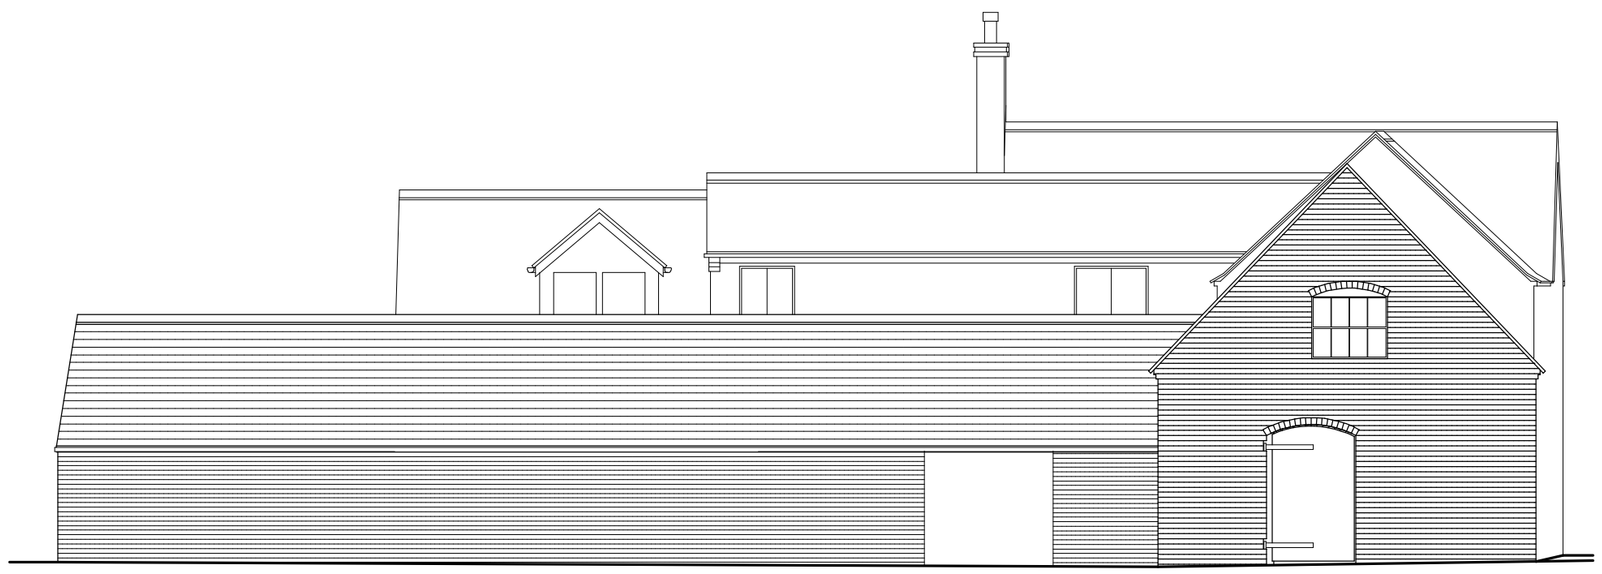

elevation 1



elevation 7



elevation 3

hayward
ARCHITECTS LTD

19 Station Rd
Hinckley
Leicestershire
LE10 1AW

Tel: 01455 635665
Fax: 01455 618971
www.hayward-architects co.uk

client
Mr & Mrs Elwell

project
extensions & alterations
1 Rectory Lane, Nailstone

drawing
as proposed elevations

scale		sheet
1 : 100		A2
date: March 2011	author: JEH	

job No	drawing No
10 / 24	06 C

THE COPYRIGHT OF THIS DRAWING IS VESTED IN HAYWARD ARCHITECTS LTD.
REPRODUCTION IN ANY FORM, EITHER IN WHOLE OR IN PART IS FORBIDDEN
WITHOUT THE PRIOR WRITTEN PERMISSION OF THE COPYRIGHT HOLDER.
DO NOT SCALE FROM DRAWING ONLY FIGURED DIMENSIONS ARE TO BE USED