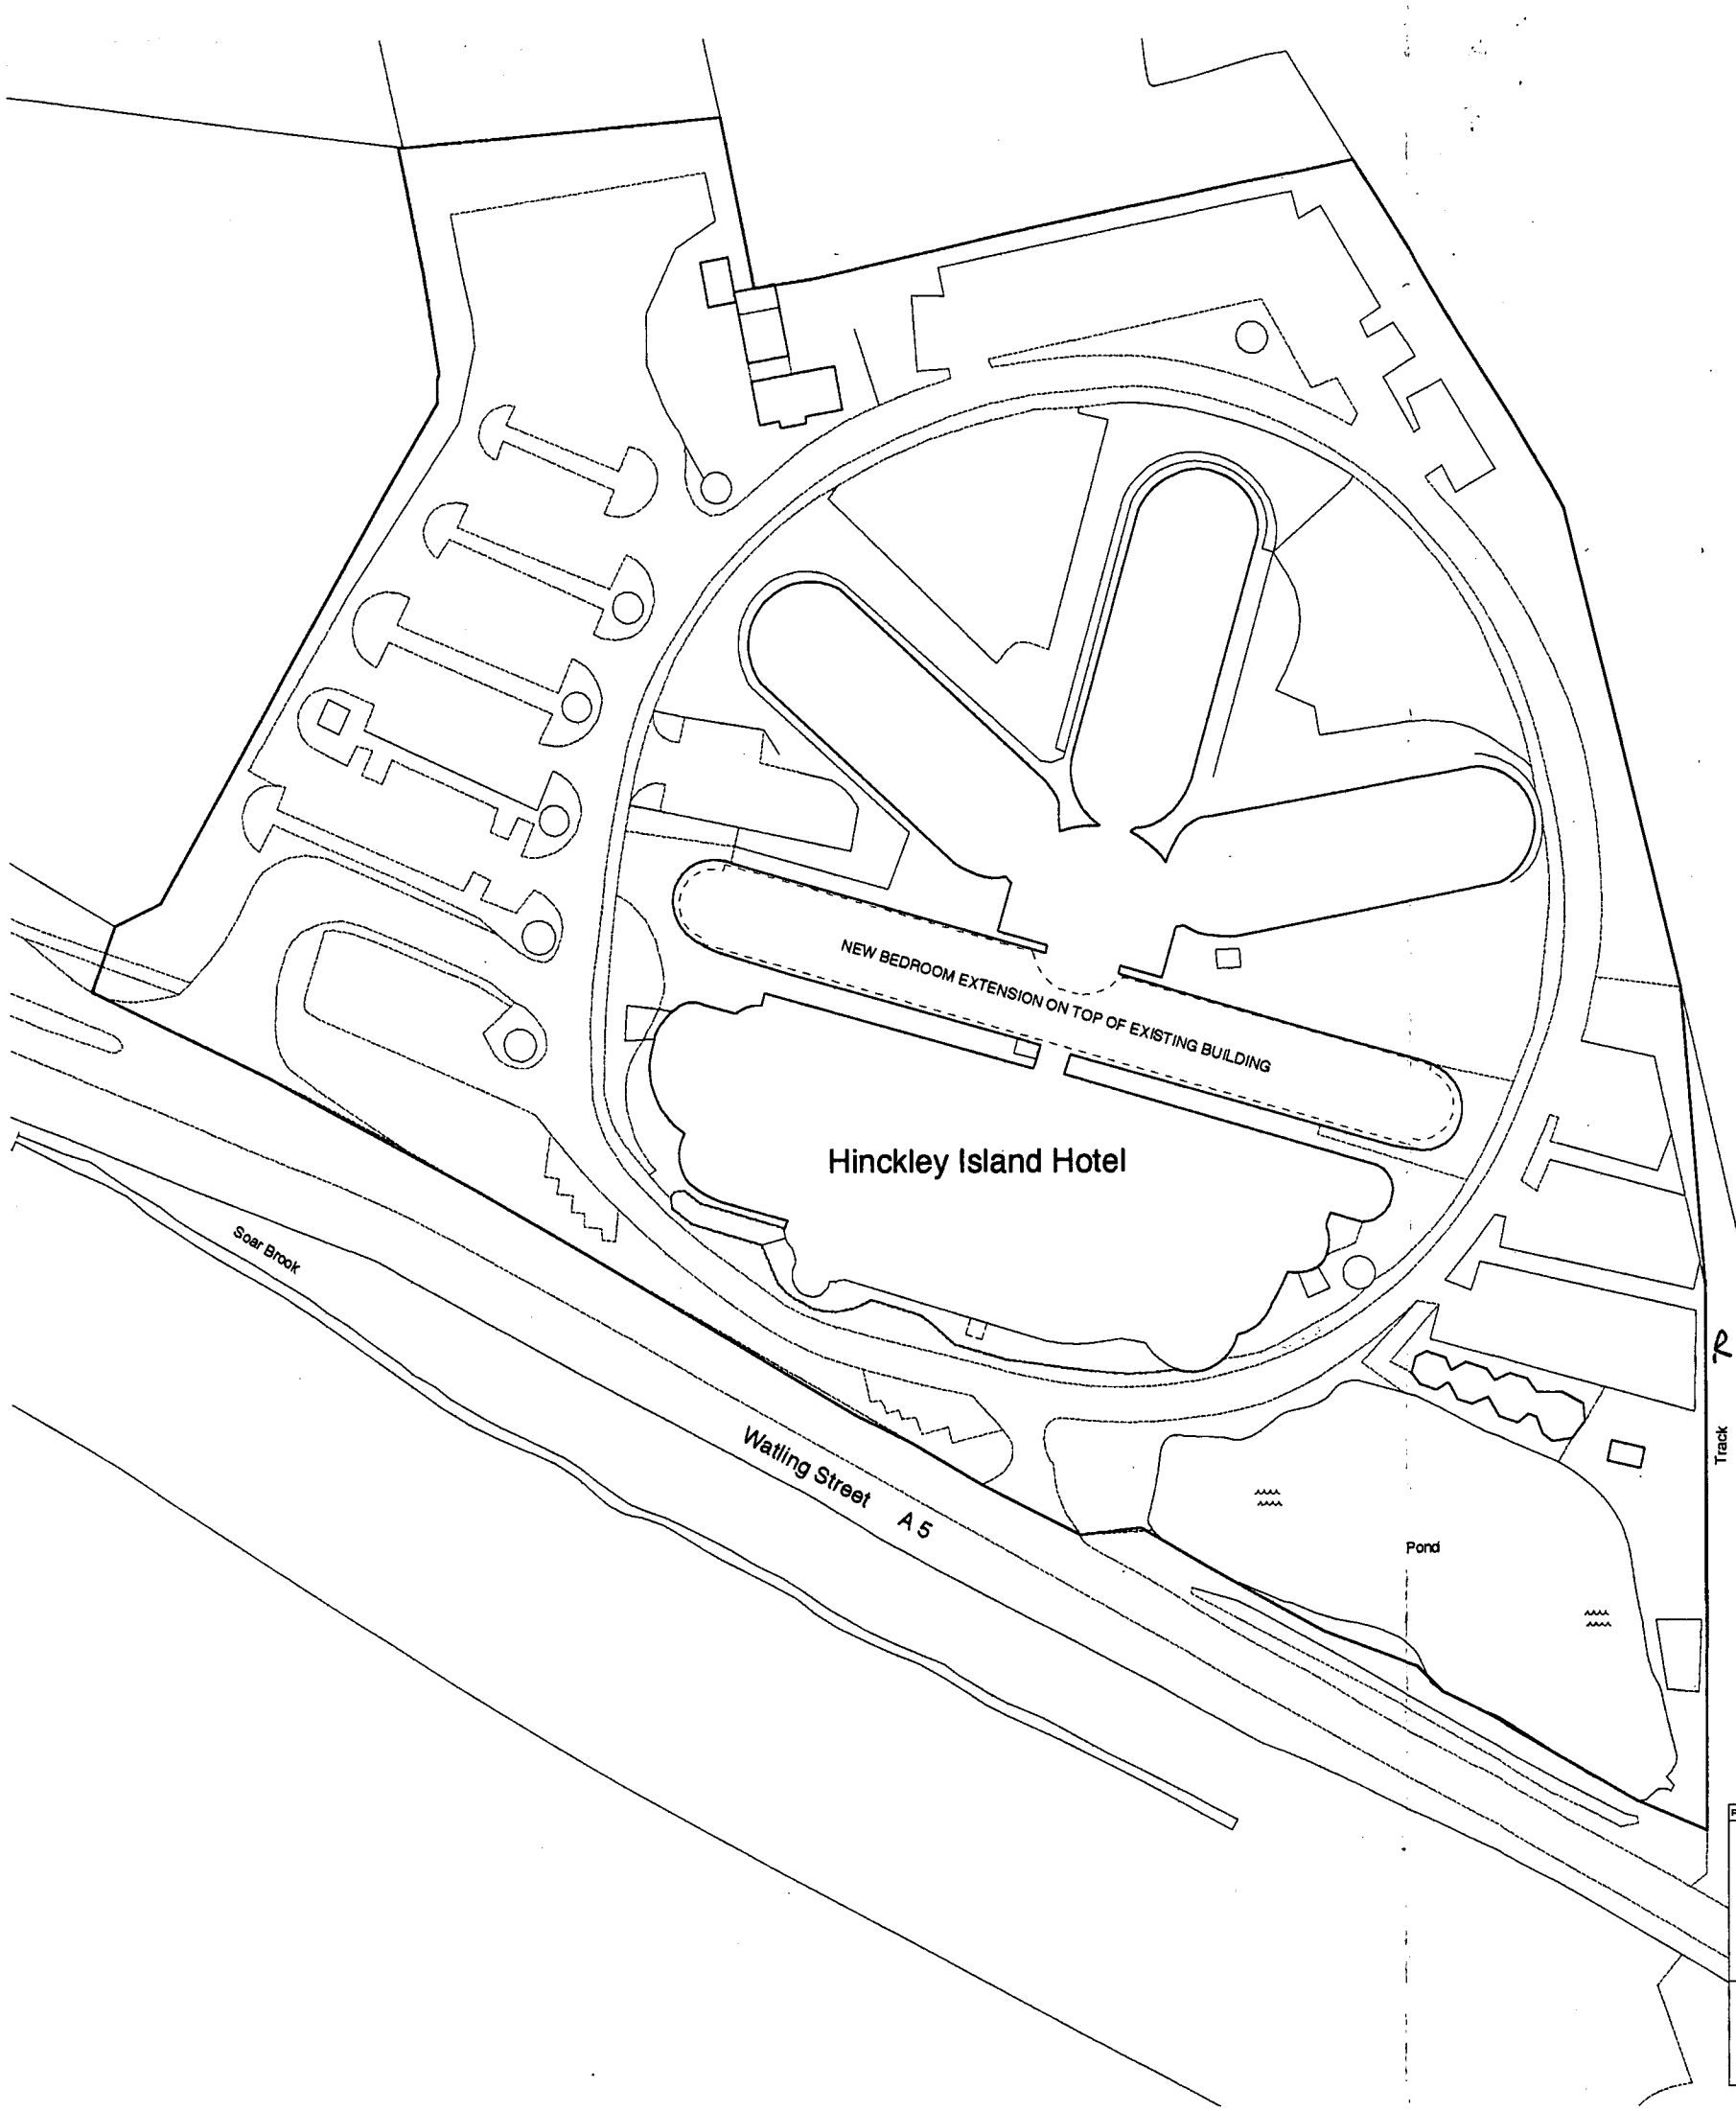

Revision	Date	By	Amendments

Project
HINCKLEY ISLAND HOTEL
(Proposed Second Floor Bedroom Extension to 100 and 500 Blocks)

FINCH ASSOCIATES

Chartered Architects and Designers
318 Kensal Road
London W10 582
Tel: 020 8962 866
Fax: 020 8962 877

Do not scale, use figured dimensions only.
All dimensions to be verified on site prior to the commencement of any work or the production of any shop drawing.
This drawing to be read in conjunction with all related Architect's and Engineer's drawings and any other relevant information.

Drawing Title
SITE LAYOUT PLAN

Date	Drawn By	Drawing Number
JUNE 2007	MM	788 / 01
Scale 1:1250	Checked By	Revision