OS Sitemap®

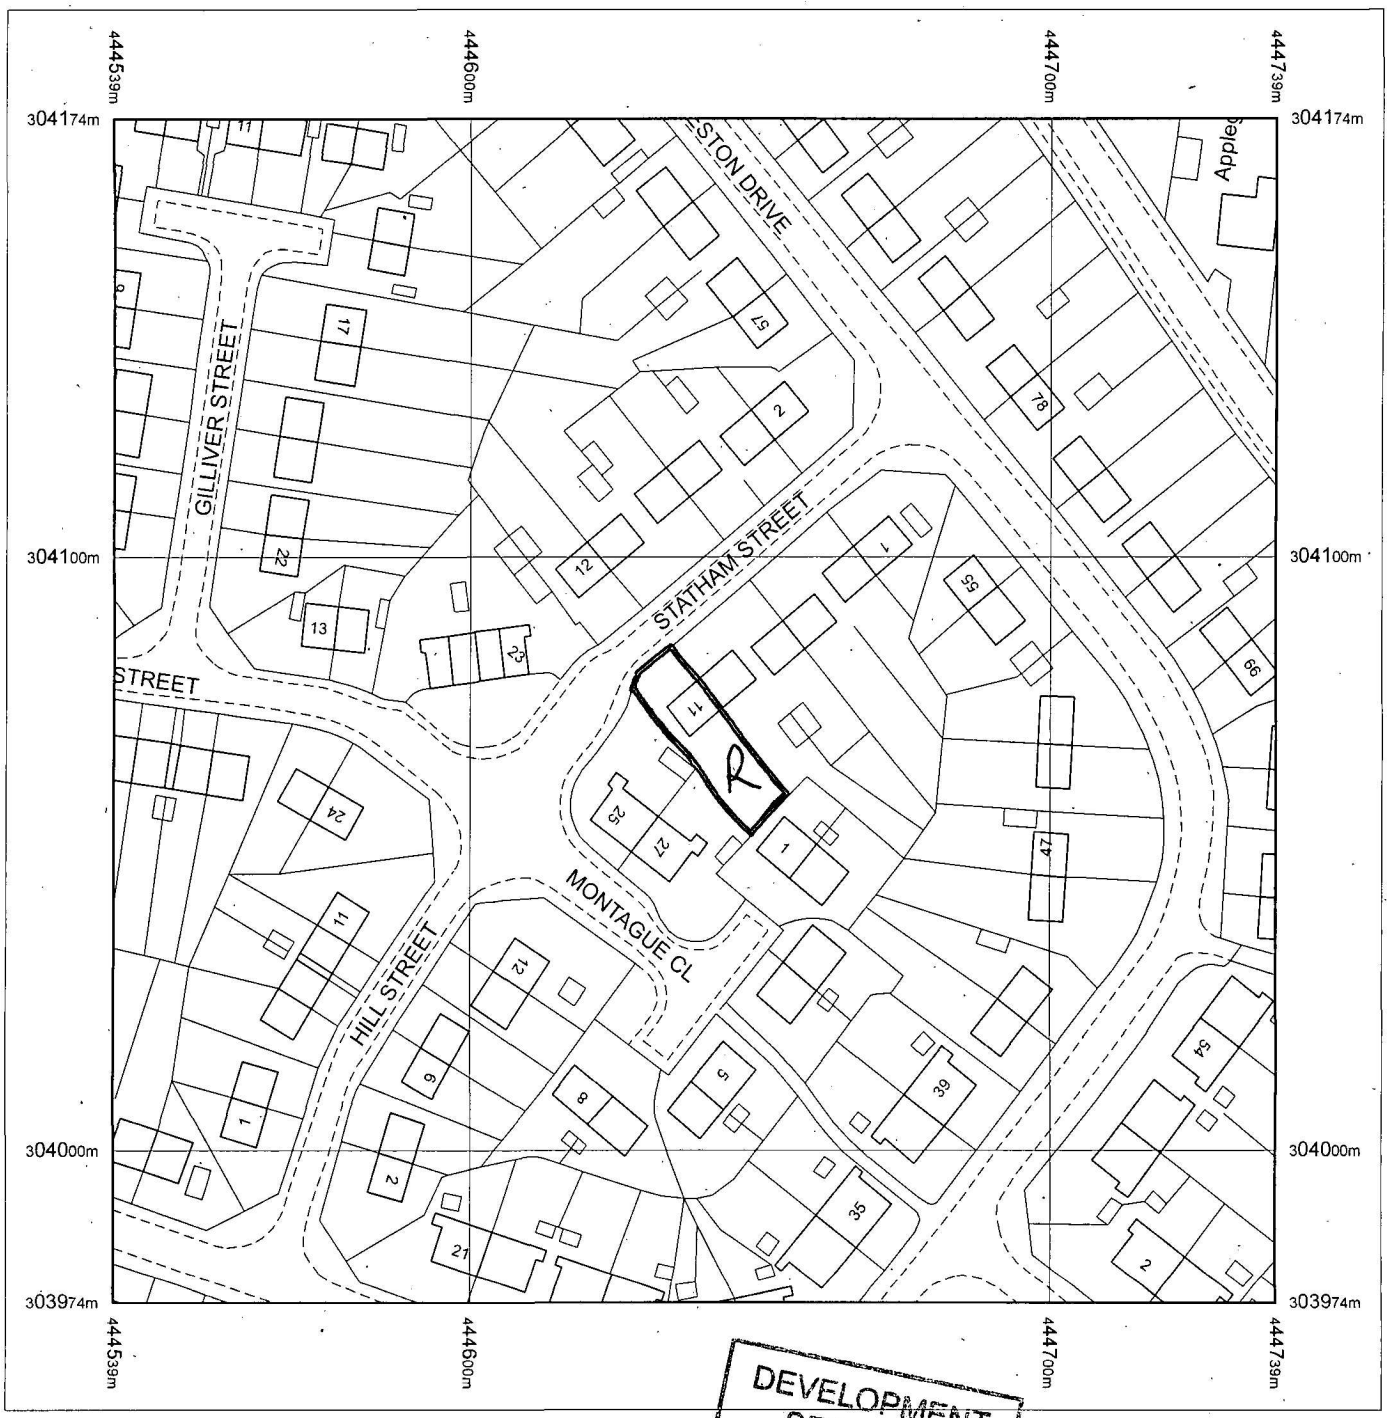

DEVELOPMENT SERVICES
27 NOV 2008
RECEIVED

Metres 0 20 40

Scale 1:1250

Produced 27.11.2008 from the Ordnance Survey National Geographic Database and incorporating surveyed revision available at this date. © Crown Copyright 2008.

Reproduction in whole or part is prohibited without the prior permission of Ordnance Survey.

Ordnance Survey, the OS Symbol and OS Sitemap are registered trademarks of Ordnance Survey, the national mapping agency of Great Britain.

The representation of a road, track or path is no evidence of a right of way.

The representation of features as lines is no evidence of a property boundary.

Part or all of this OS Sitemap is enlarged from mapping produced at one or more of the following scales: 1:1250, 1:2500, 1:10000.

Supplied by: **Hinckley and Bosworth DC**
Serial number: 00016000
Centre coordinates: 444638.75 304074

Further information can be found on the OS Sitemap Information leaflet or the Ordnance Survey web site: www.ordnancesurvey.co.uk

1:1250 Site Location

11 Statham Street

Newbold Verdon

Le9 9PS