


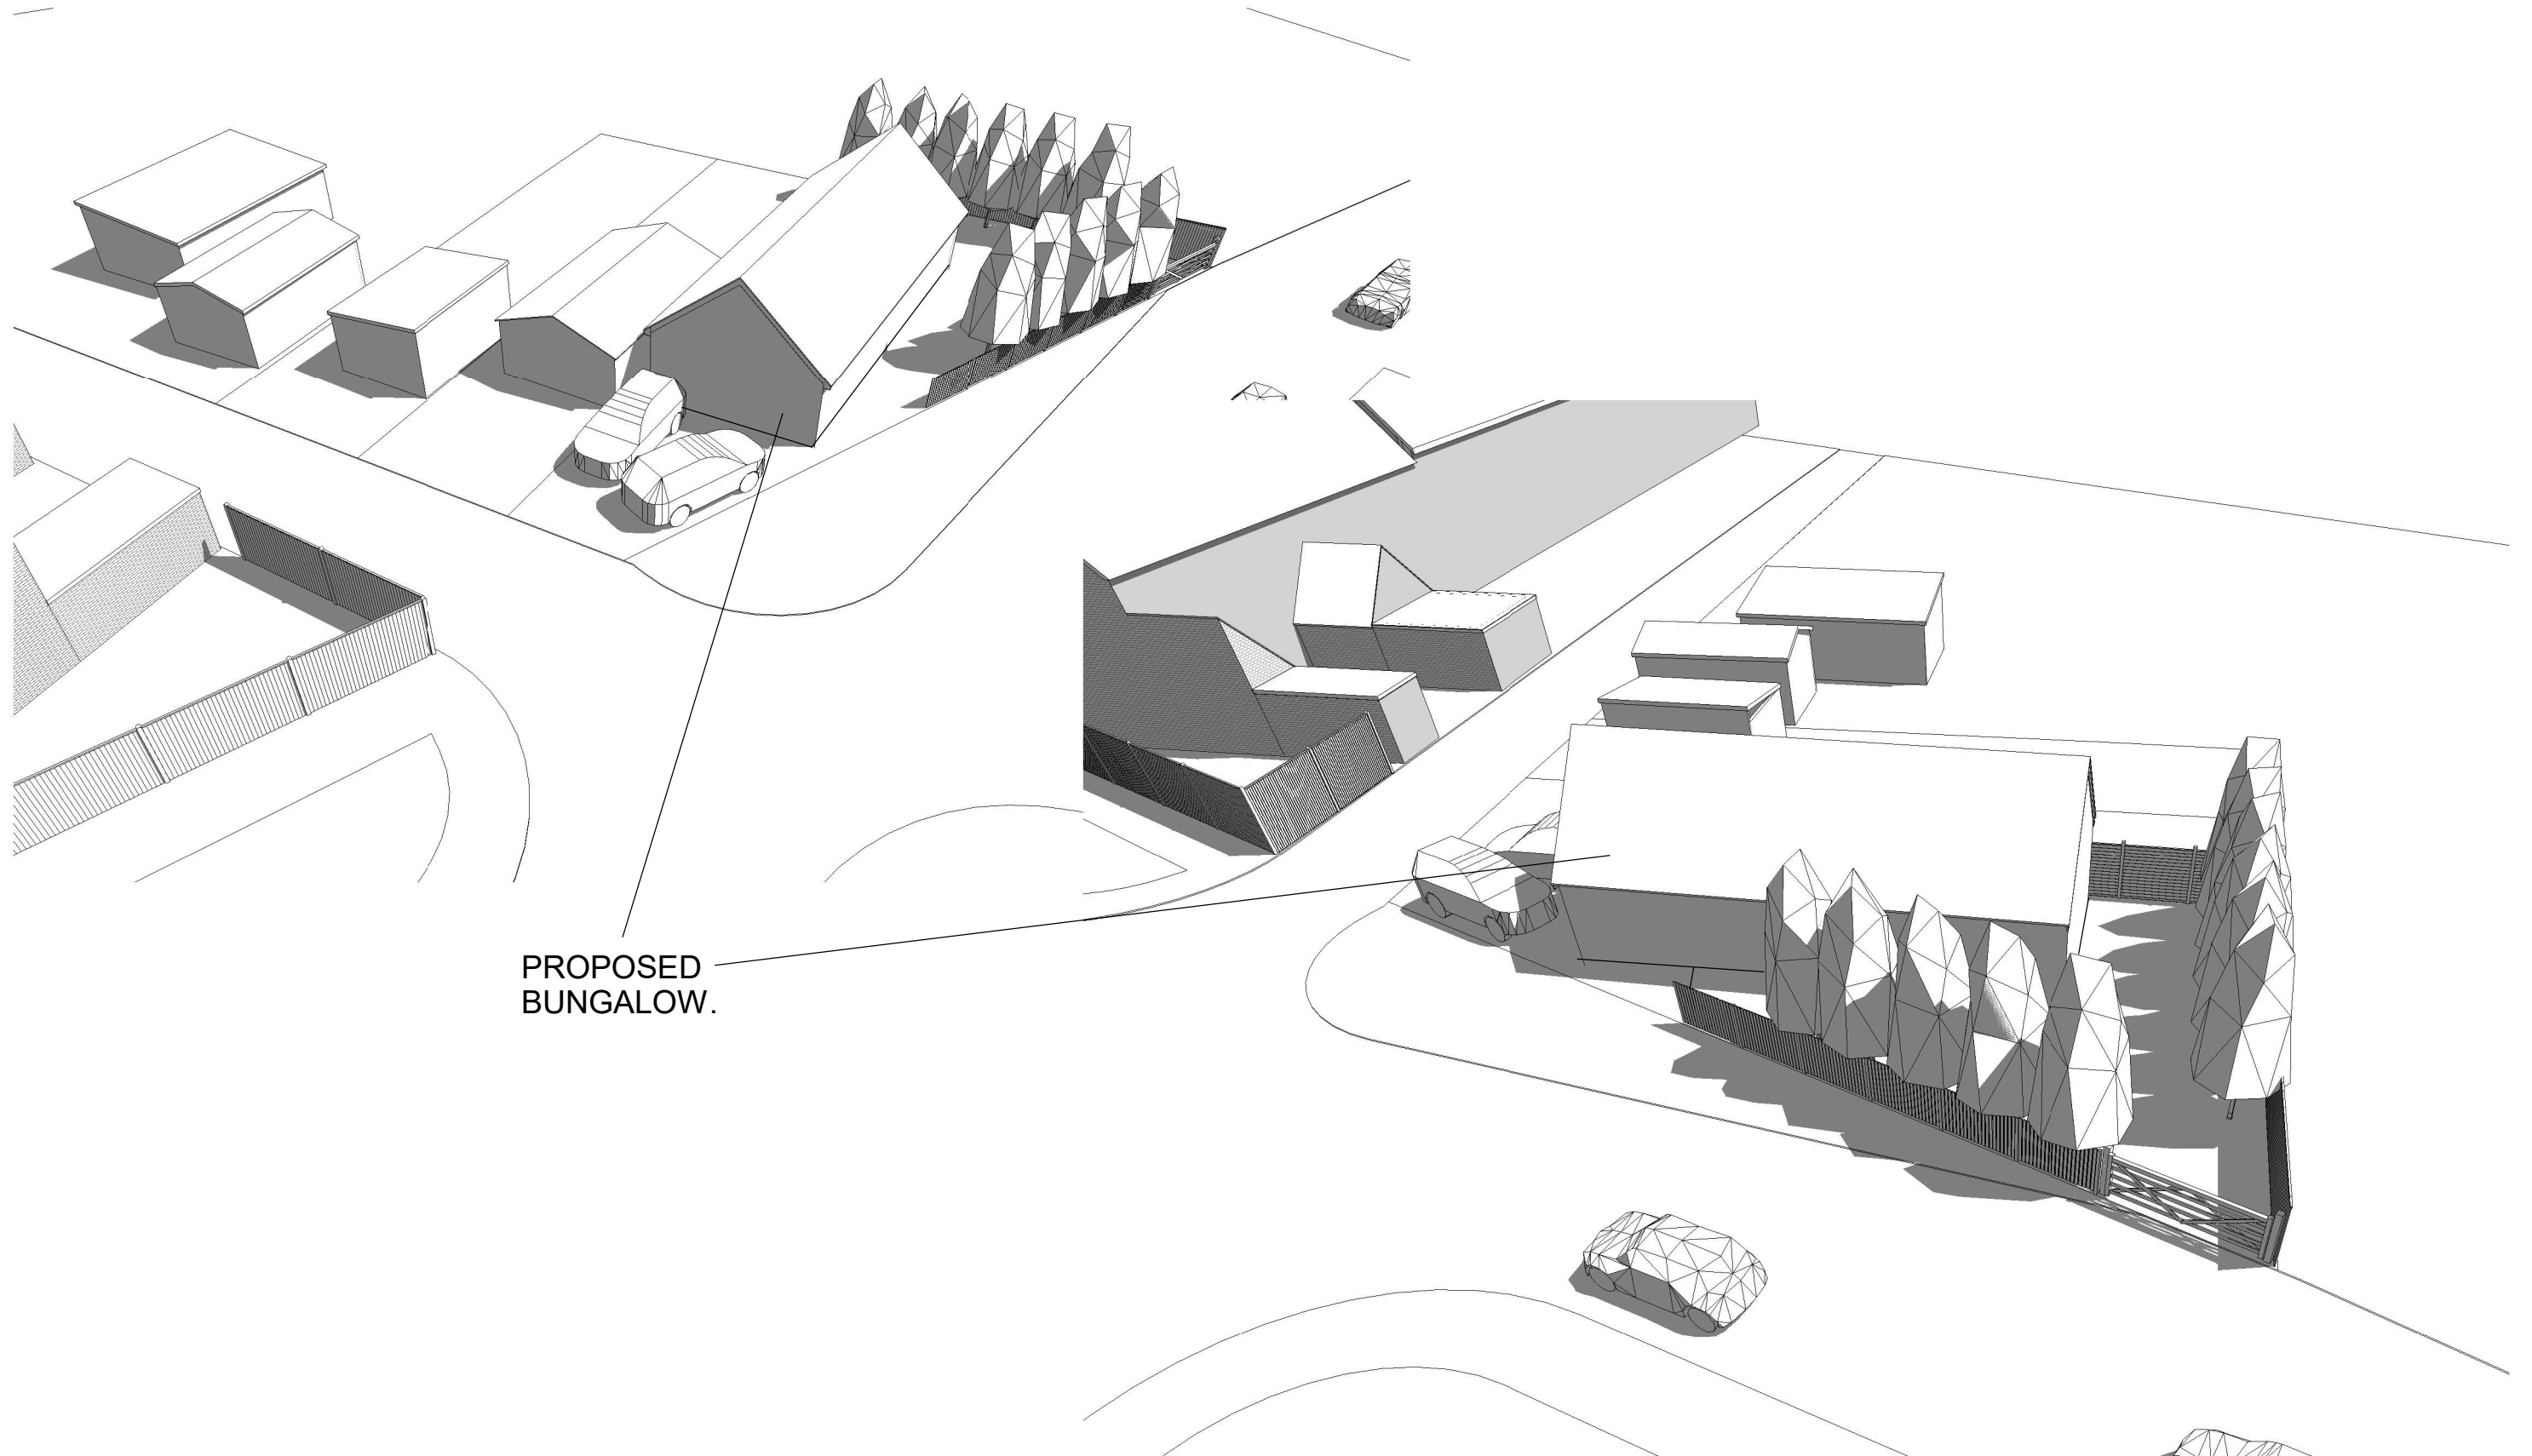

PROPOSED
BUNGALOW.



PLANNING BY DESIGN
FROM CONCEPT TO COMPLETION

THIS DRAWING IS NOT FOR CONSTRUCTION
ALL DIMENSIONS TO BE VERIFIED ON SITE

Rev

121 Station Road
Bagworth
LE67 1BJ

INDICATIVE 3DS

Date	01.10.2025	Scale @ A3	No.
By	JL		04
Drwg ref:	121StationRoadIndicative3Ds V1		