


Poplars Farm Block Plan

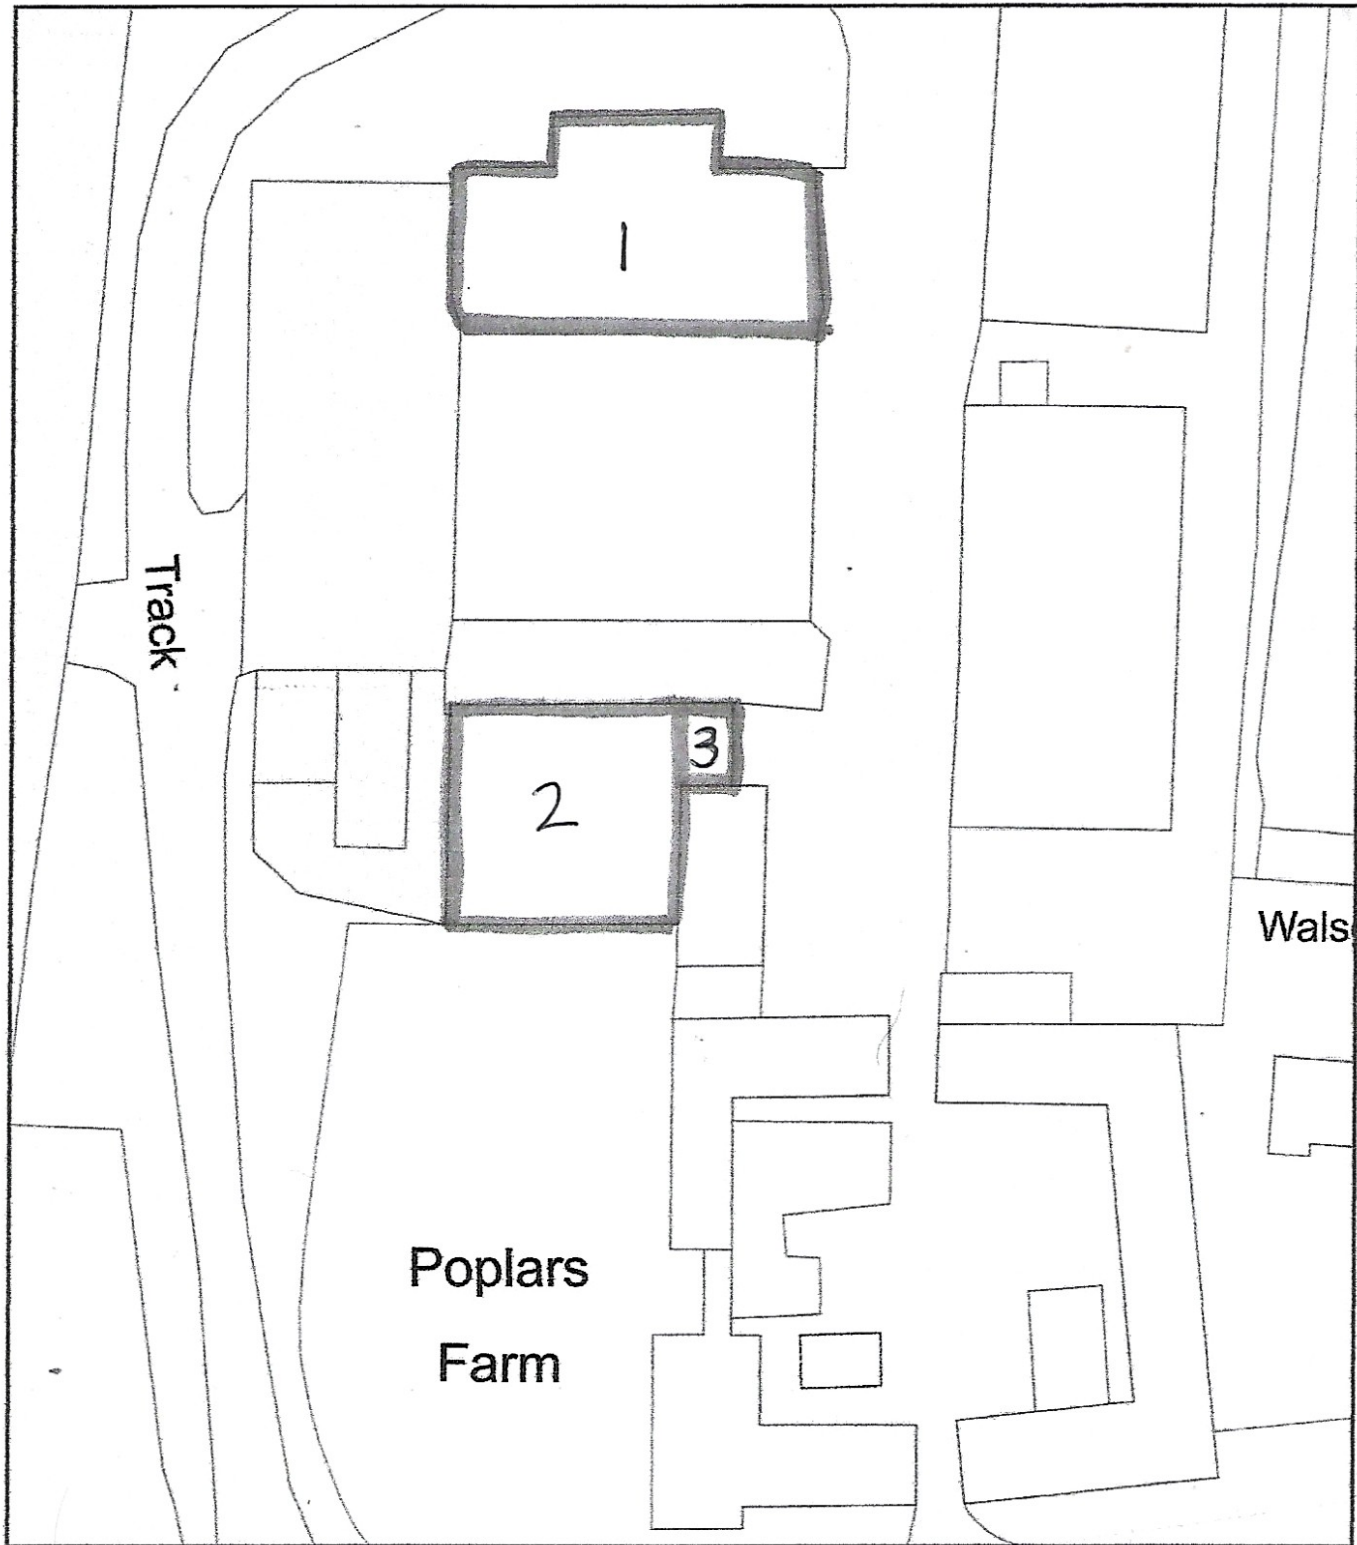

0 20
Metres



ReQuestaPlan

Plan Produced for: EW Blood and Sons Ltd

Date Produced: 03 Mar 2026

Plan Reference Number: TQRQM26062114314771

Scale: 1:500 @ A4