



NOTES


All dimensions must be checked on site and only scaled from this drawing for planning purposes only

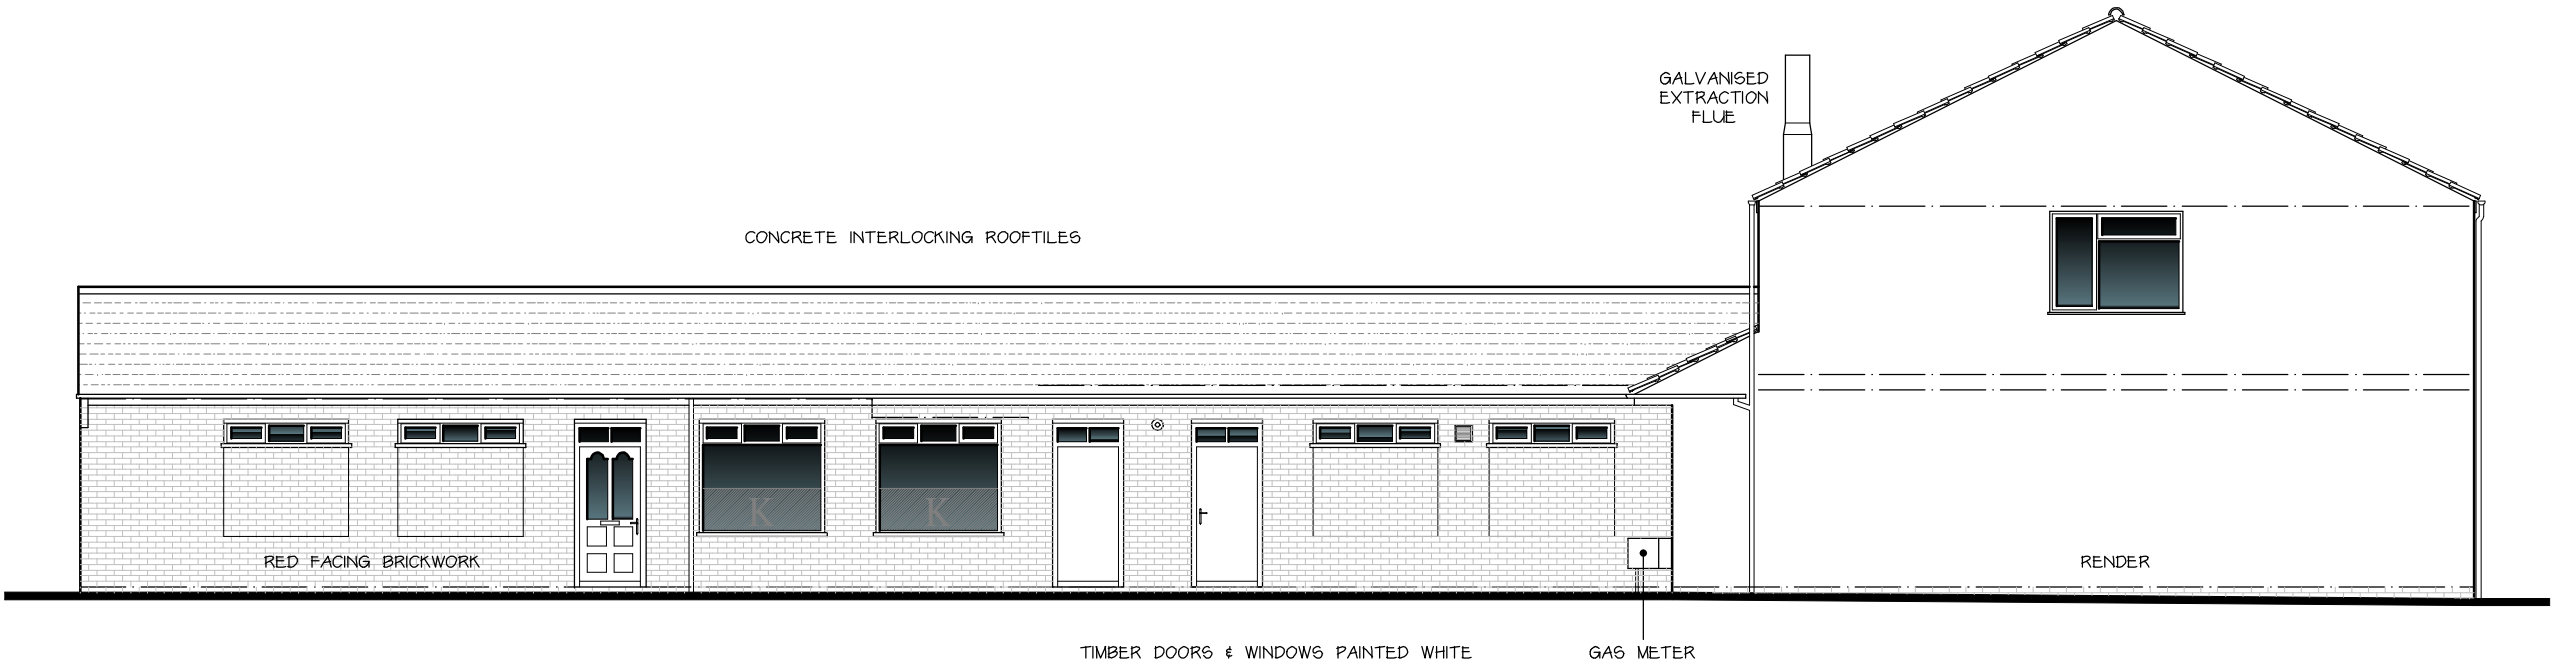


EXISTING FRONT (S) ELEVATION
SCALE 1:100

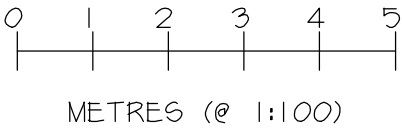

EXISTING SIDE (W) ELEVATION
SCALE 1:100

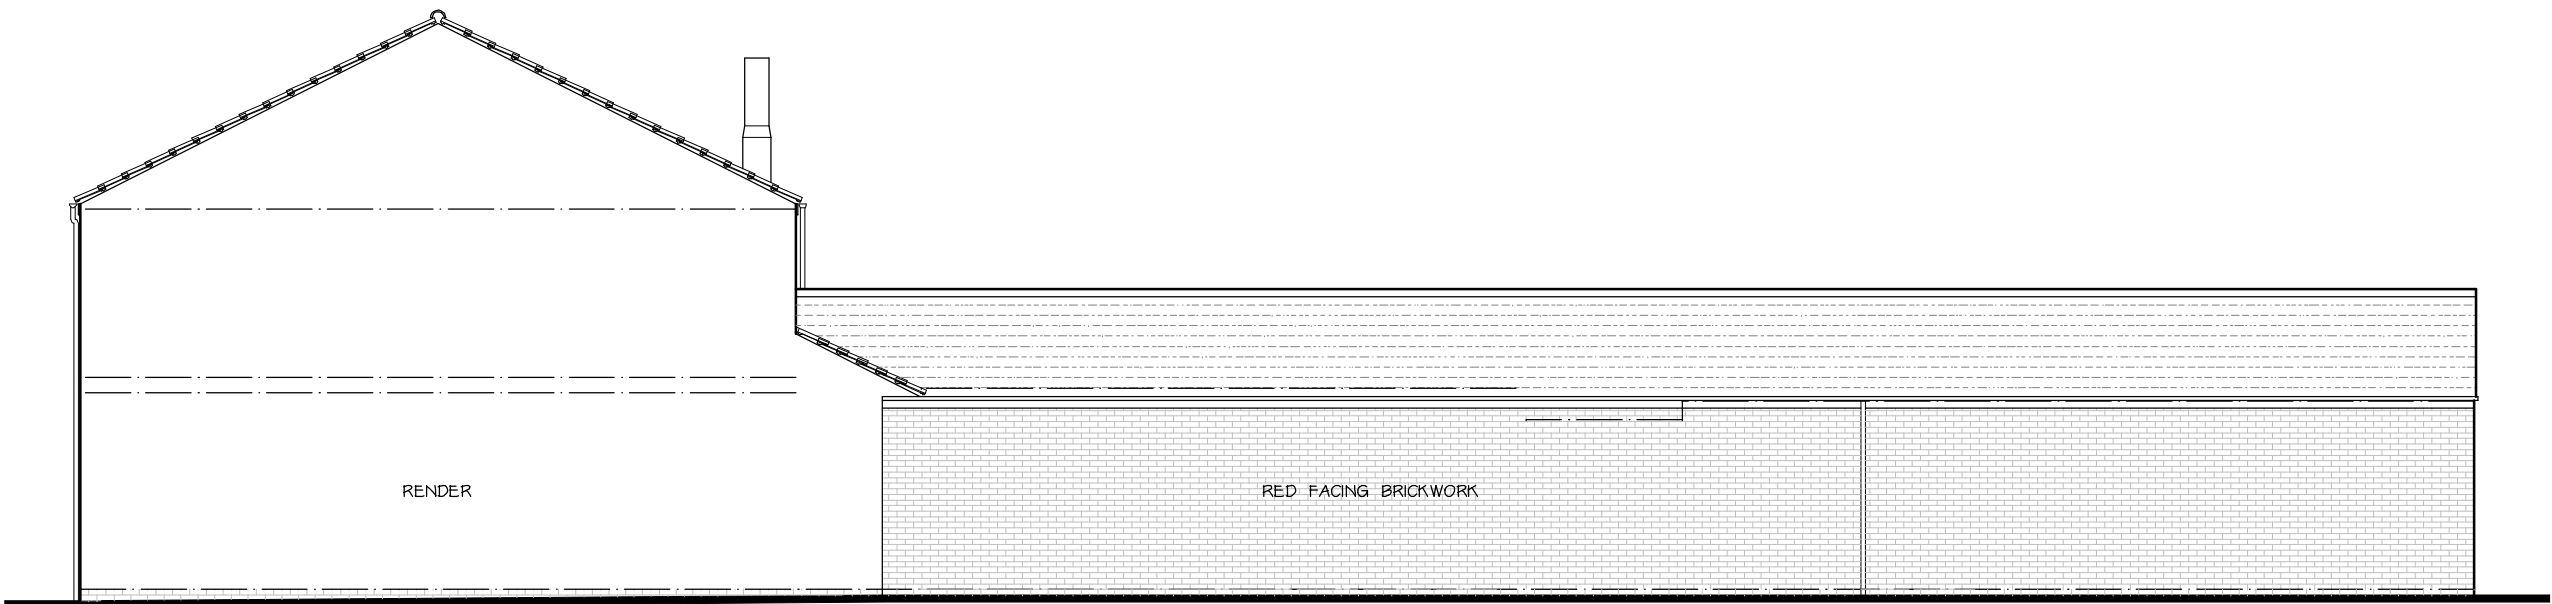

EXISTING REAR (N) ELEVATION
SCALE 1:100

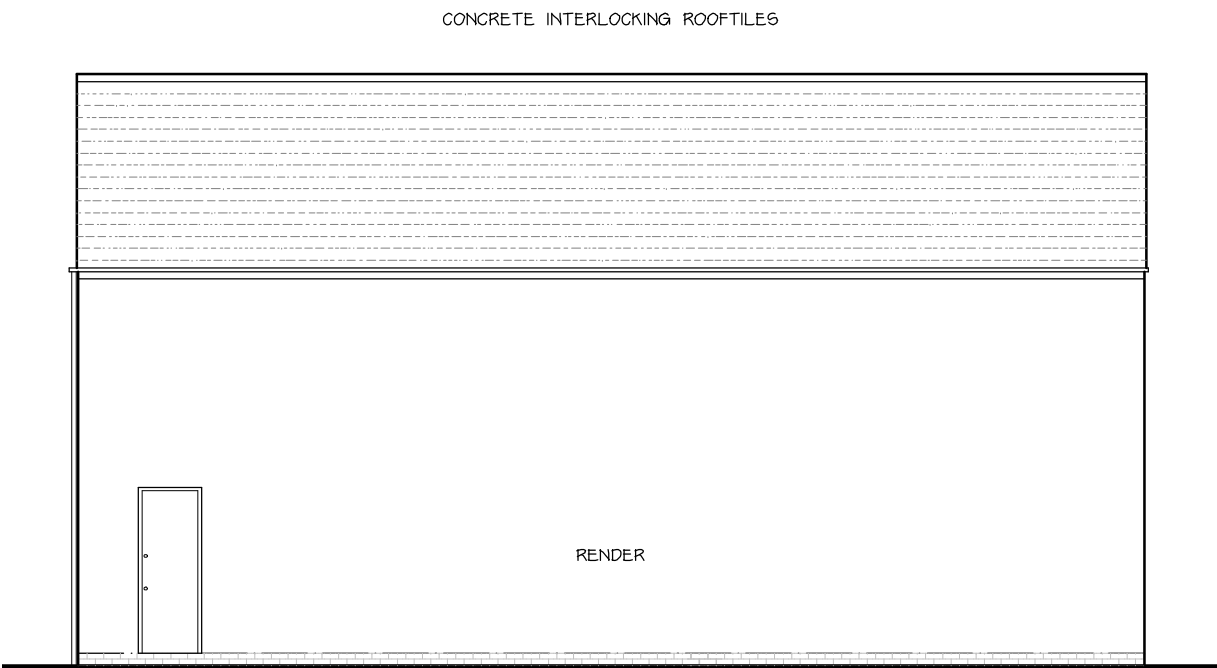

EXISTING SIDE (E) ELEVATION
SCALE 1:100

REV C THIS DRAWING IS TO BE READ IN CONJUNCTION WITH THE FULL SPECIFICATION			Client	Location	Proposal	Drawing Title	Scale																
1:100																							
Date	Drawn by																						
OCT 2020	MRP																						
Drg No.	Revision																						
J3116-04	D																						
<table><tr><td>D</td><td>NOV 2023</td><td>AMENDED FOR BUILDING CONTROL</td></tr><tr><td>C</td><td>MAY 2023</td><td>AMENDED FOR BUILDING CONTROL</td></tr><tr><td>B</td><td>DEC 2022</td><td>CHANGE OF SCHEME</td></tr><tr><td>A</td><td>SEP 2022</td><td>CHANGE OF SCHEME</td></tr><tr><td></td><td>Date</td><td>Revisions</td></tr></table> © copyright			D	NOV 2023	AMENDED FOR BUILDING CONTROL	C	MAY 2023	AMENDED FOR BUILDING CONTROL	B	DEC 2022	CHANGE OF SCHEME	A	SEP 2022	CHANGE OF SCHEME		Date	Revisions	SUNAR GOW (HATTON) LTD	KAREEM'S BALTI 125-129 MAIN STREET NEWBOLD VERDON LEICESTER LE9 9NP	RETENTION OF RESTAURANT, NEW FLUE, 2 NEW APARTMENTS ON FIRST FLOOR INCLUDING NEW ROOF LIGHTS, WINDOWS, DOORS, ROOF & ROOF TILES	EXISTING ELEVATIONS	 MAKING PLANS architecture Ivy Lodge, Twyford Road, Willington, Derby. DE65 6DE T/F 01283 703160 E info@makingplans-architecture.co.uk W www.makingplans-architecture.co.uk	
D	NOV 2023	AMENDED FOR BUILDING CONTROL																					
C	MAY 2023	AMENDED FOR BUILDING CONTROL																					
B	DEC 2022	CHANGE OF SCHEME																					
A	SEP 2022	CHANGE OF SCHEME																					
	Date	Revisions																					