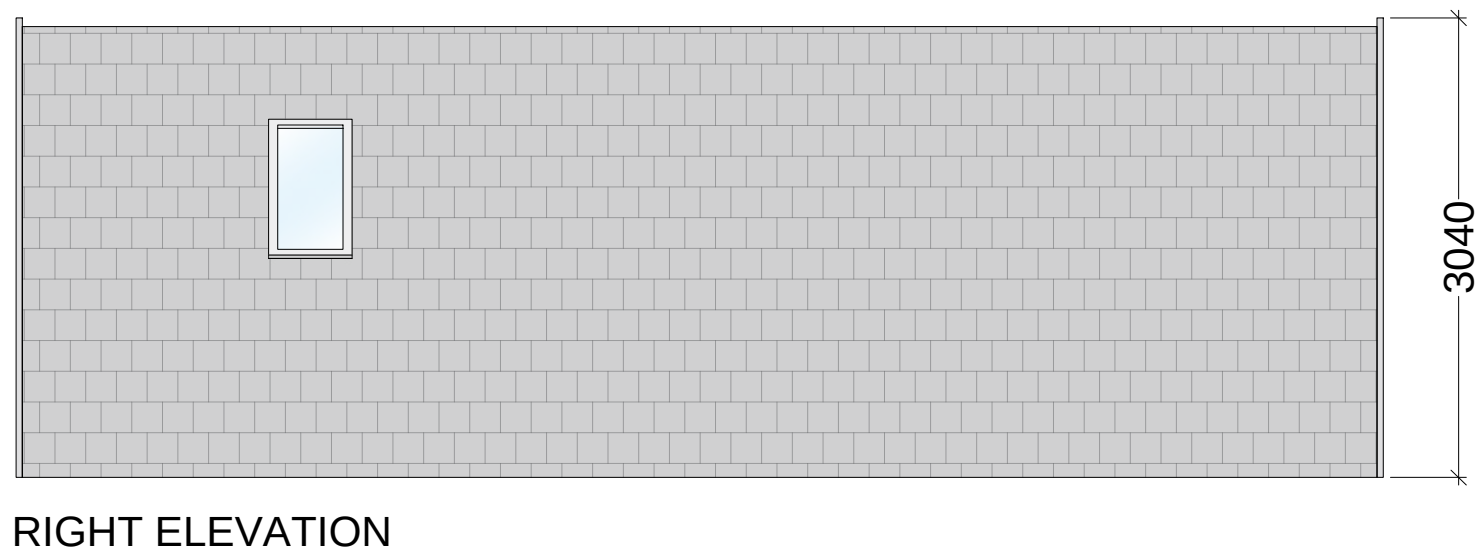
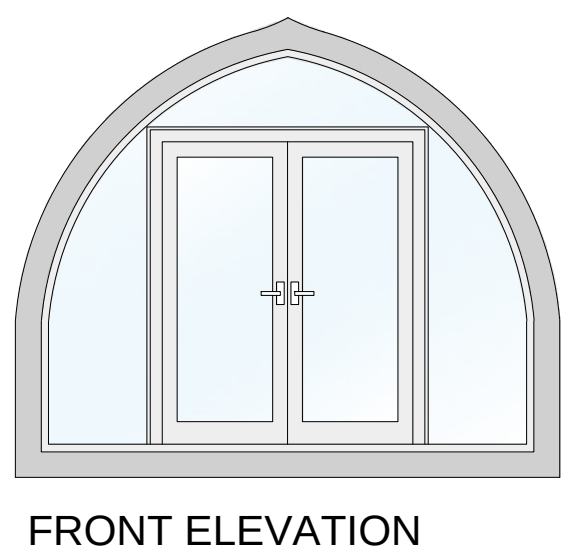
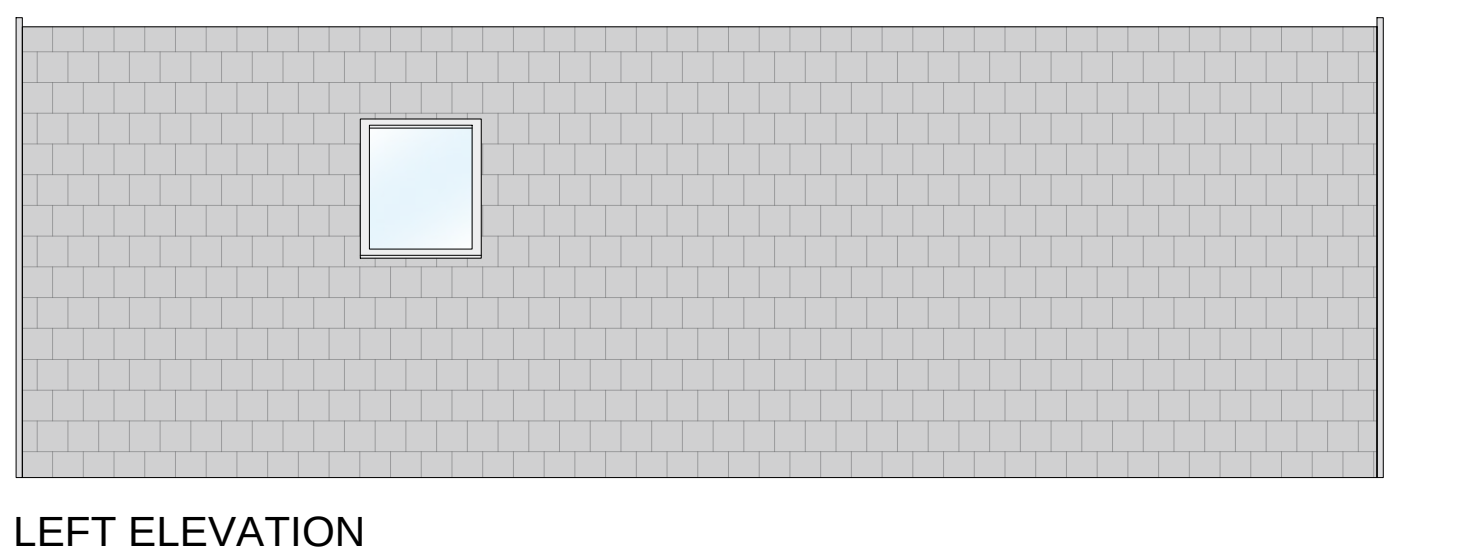
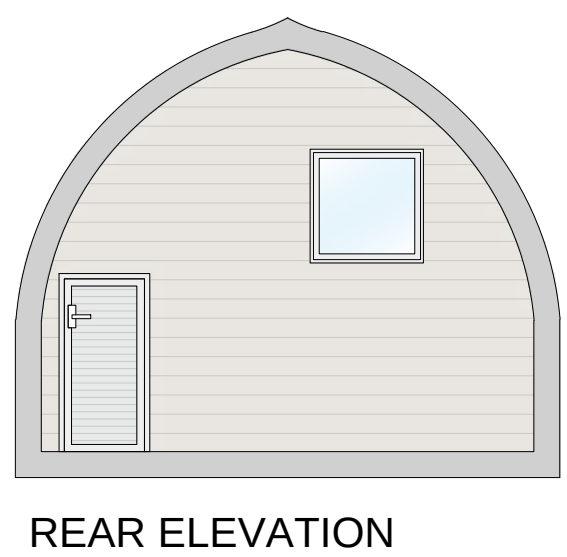
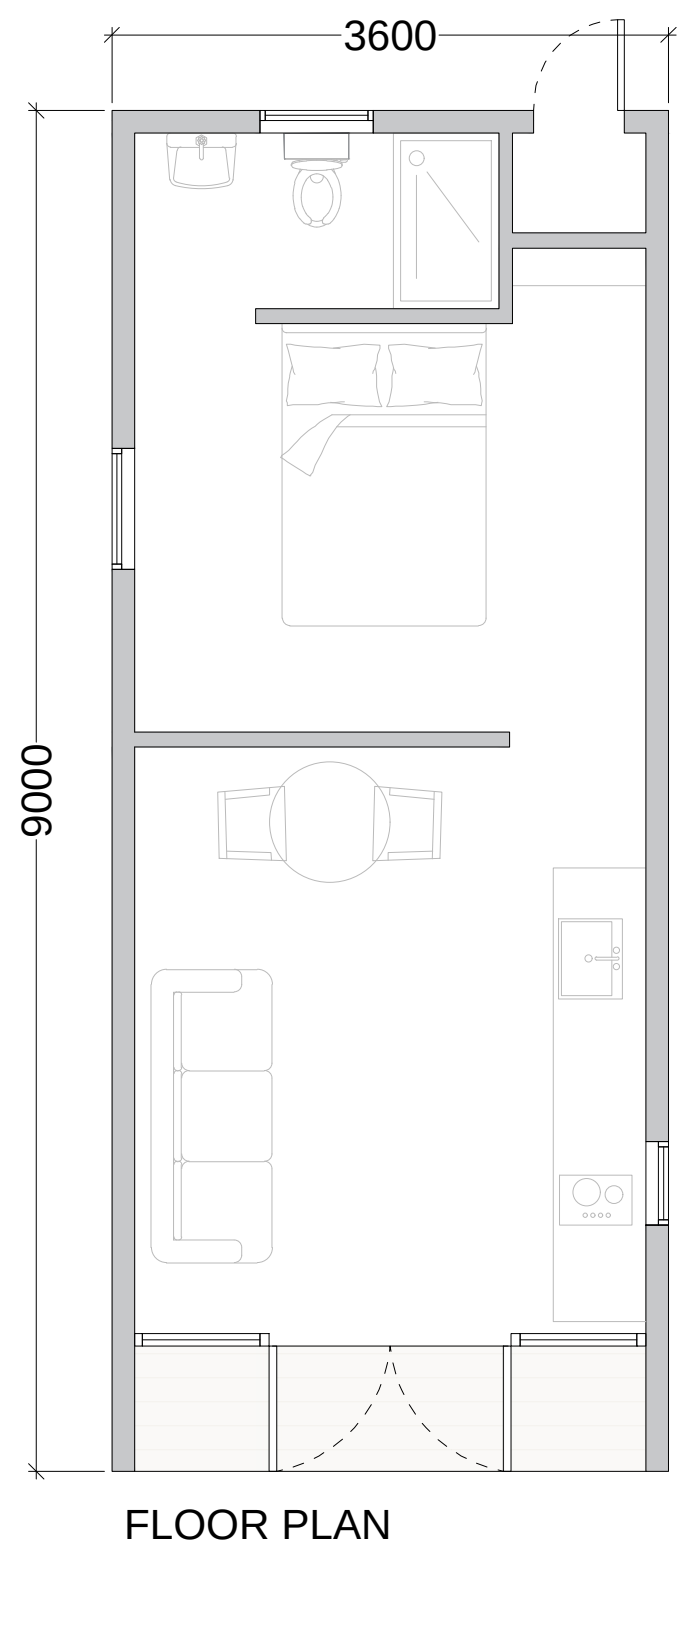
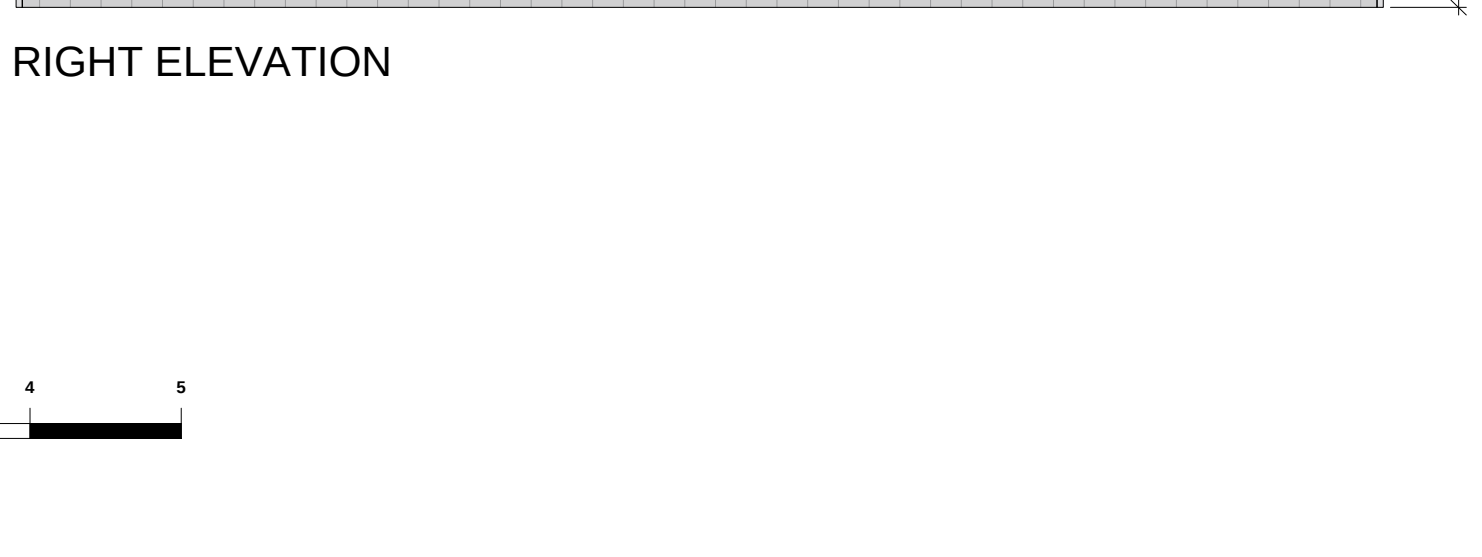
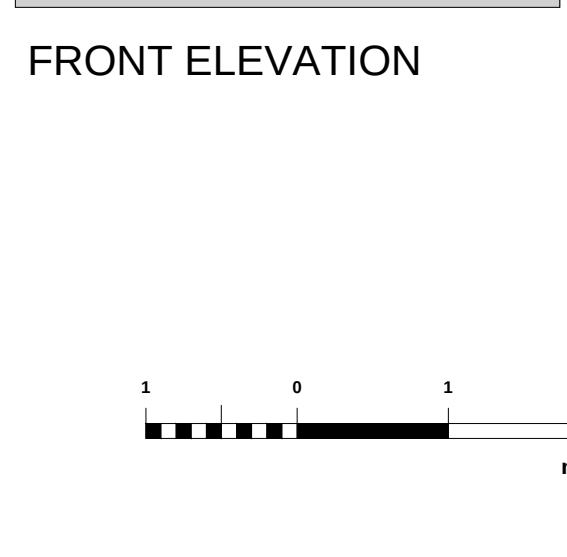
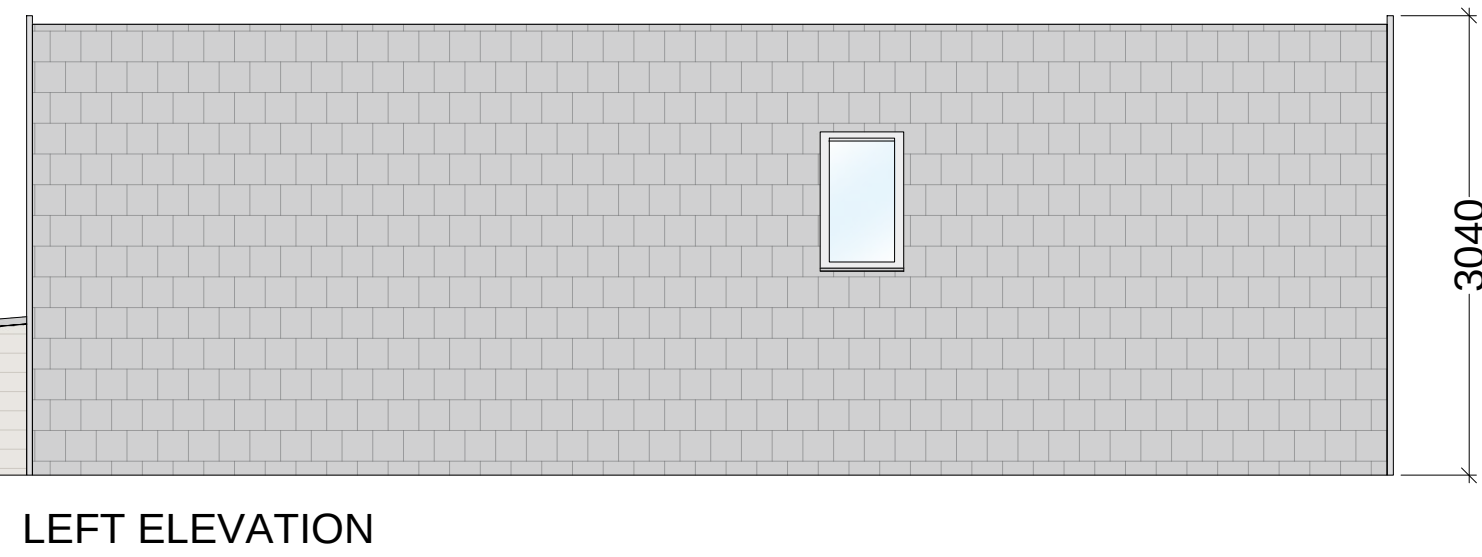
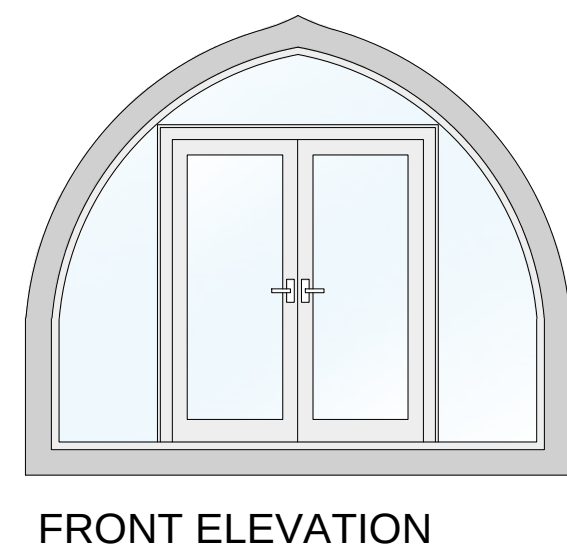
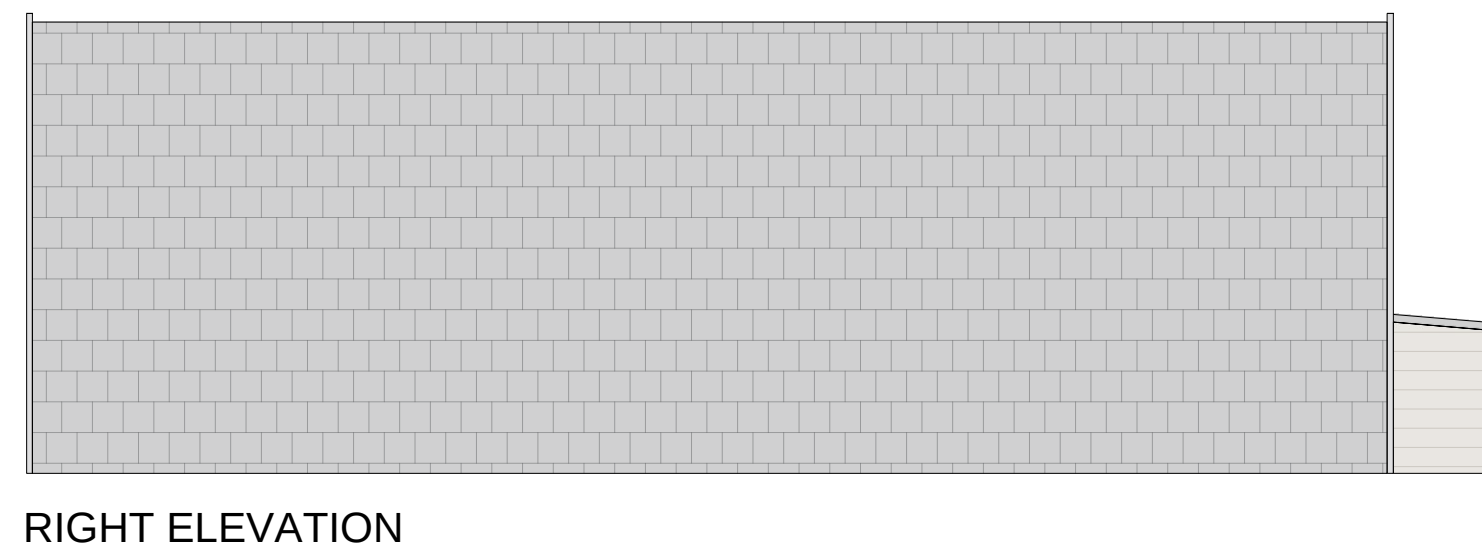
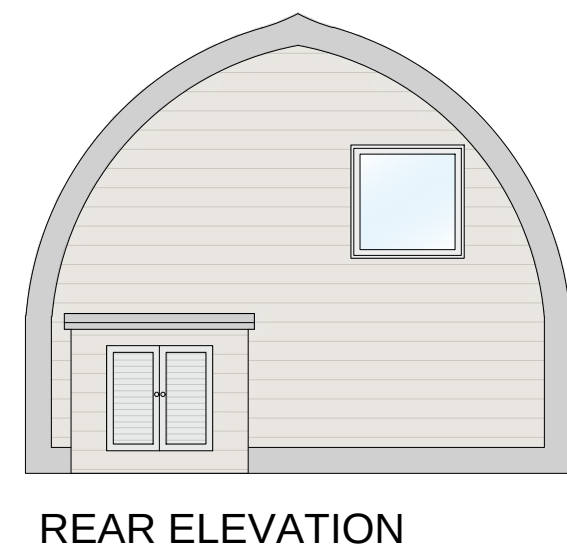
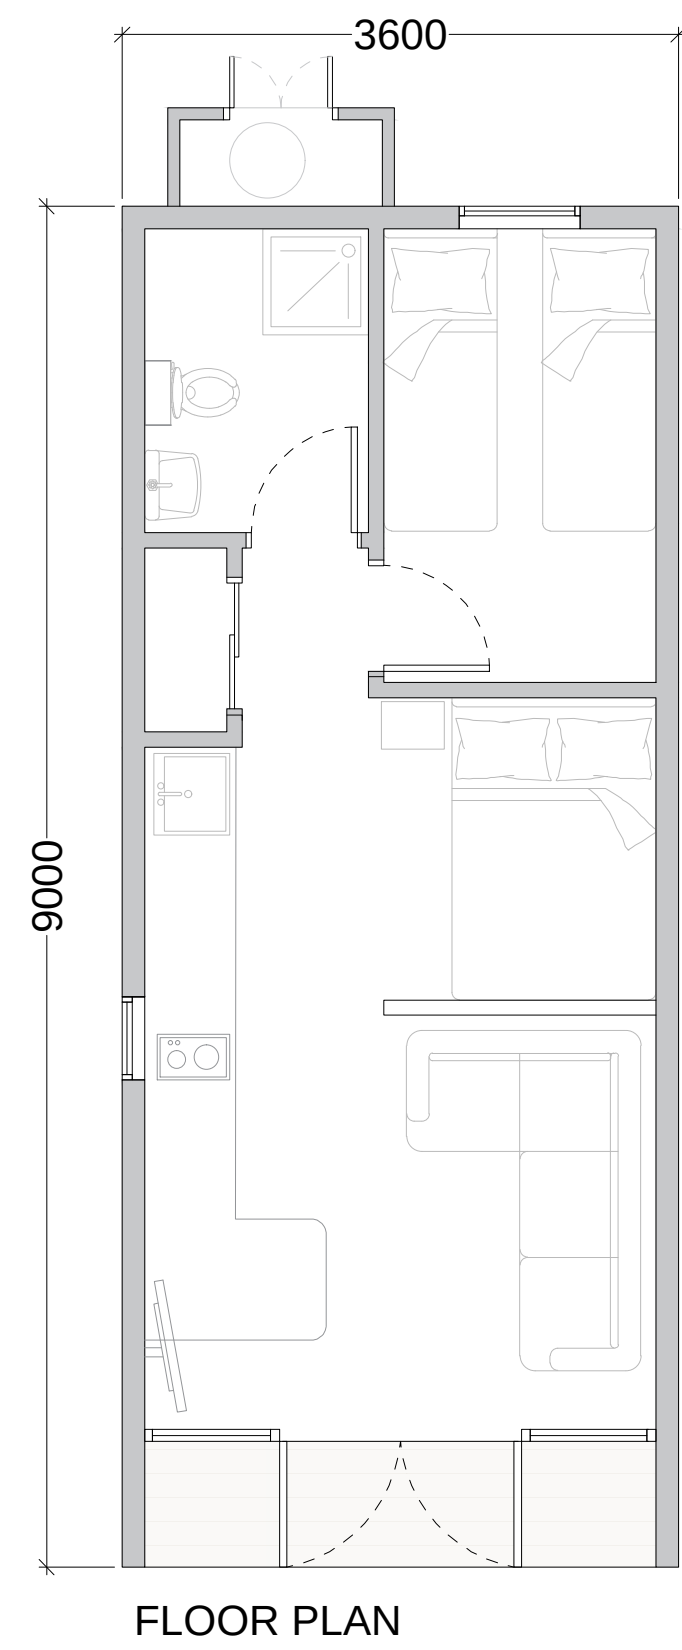


Date	Description	Rev	By

Revision Description

Project:
Proposed Glamping Site - For Michael Lain
Gopsall Hall Farm, Gopsall, Atherstone, Warwickshire,
CV9 3QJ

Drawing Title:
FRONT-ENTRY POD PLANS AND ELEVATIONS

Drawing Number:
240219-02-05

Revision:	-
Date:	10.10.2024
Scale:	1:50 @ A1
Drawn By:	XD
CAD Dwg File:	-
Checked By:	EF

Issue Status:
Full Planning Application