

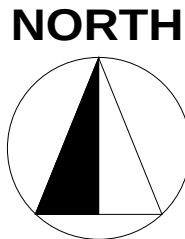


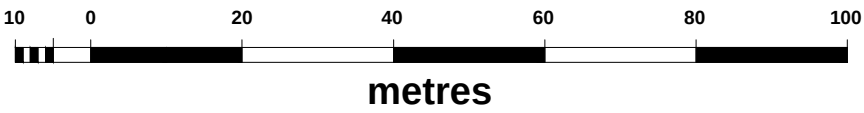

OWNERSHIP BOUNDARY

SITE BOUNDARY

SITE AREA = 9,280 m2

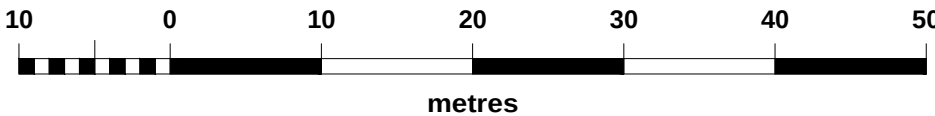


W: WWW.GLAMPITECT.CO.UK
E: CONTACT@GLAMPITECT.CO.UK
T: 0131 202 9002

KEY TO SYMBOLS

- FRONT-ENTRY GLAMPING POD WITH DECKING
- SIDE-ENTRY GLAMPING POD WITH DECKING
- EXISTING TREE
- NEW NATIVE TREE
- EXISTING HEDGE
- NEW NATIVE HEDGE
- SHRUBBERY AND FLOWERING PLANTS
- MEADOW GRASS AND WILDFLOWERS
- EXISTING PERMEABLE TRACK
- NEW PERMEABLE TRACK

Date	Description	Rev	By
------	-------------	-----	----

Revision Description

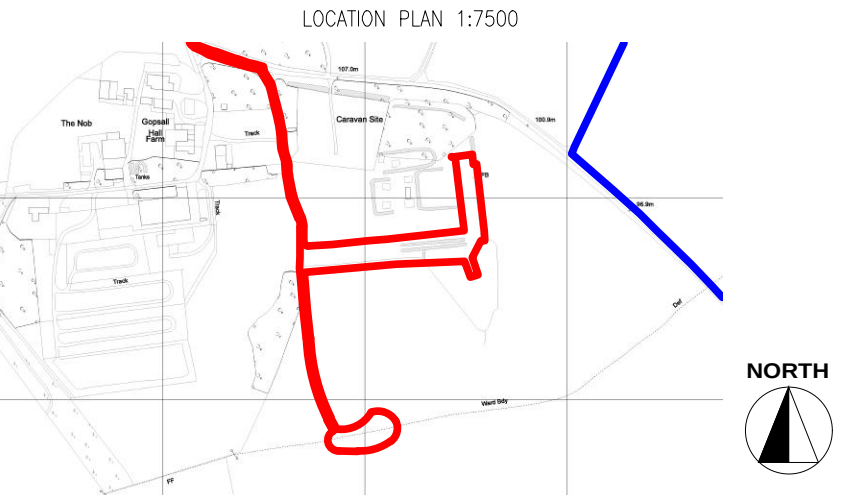

Project:
Proposed Glamping Site - For Michael Lain
Gopsall Hall Farm, Gopsall, Atherstone, Warwickshire,
CV9 3QJ

Drawing Title:
PROPOSED LAYOUT PLAN

Drawing Number:
240219-02-02

Revision: -
Date: 10.10.2024
Scale: 1:500 & 1:1000 @ A1
Drawn By: XD
CAD Dwg File: -
Checked By: TA

Issue Status:
Full Planning Application