


Plan 19 Main Street Congerstone CV13 6LZ

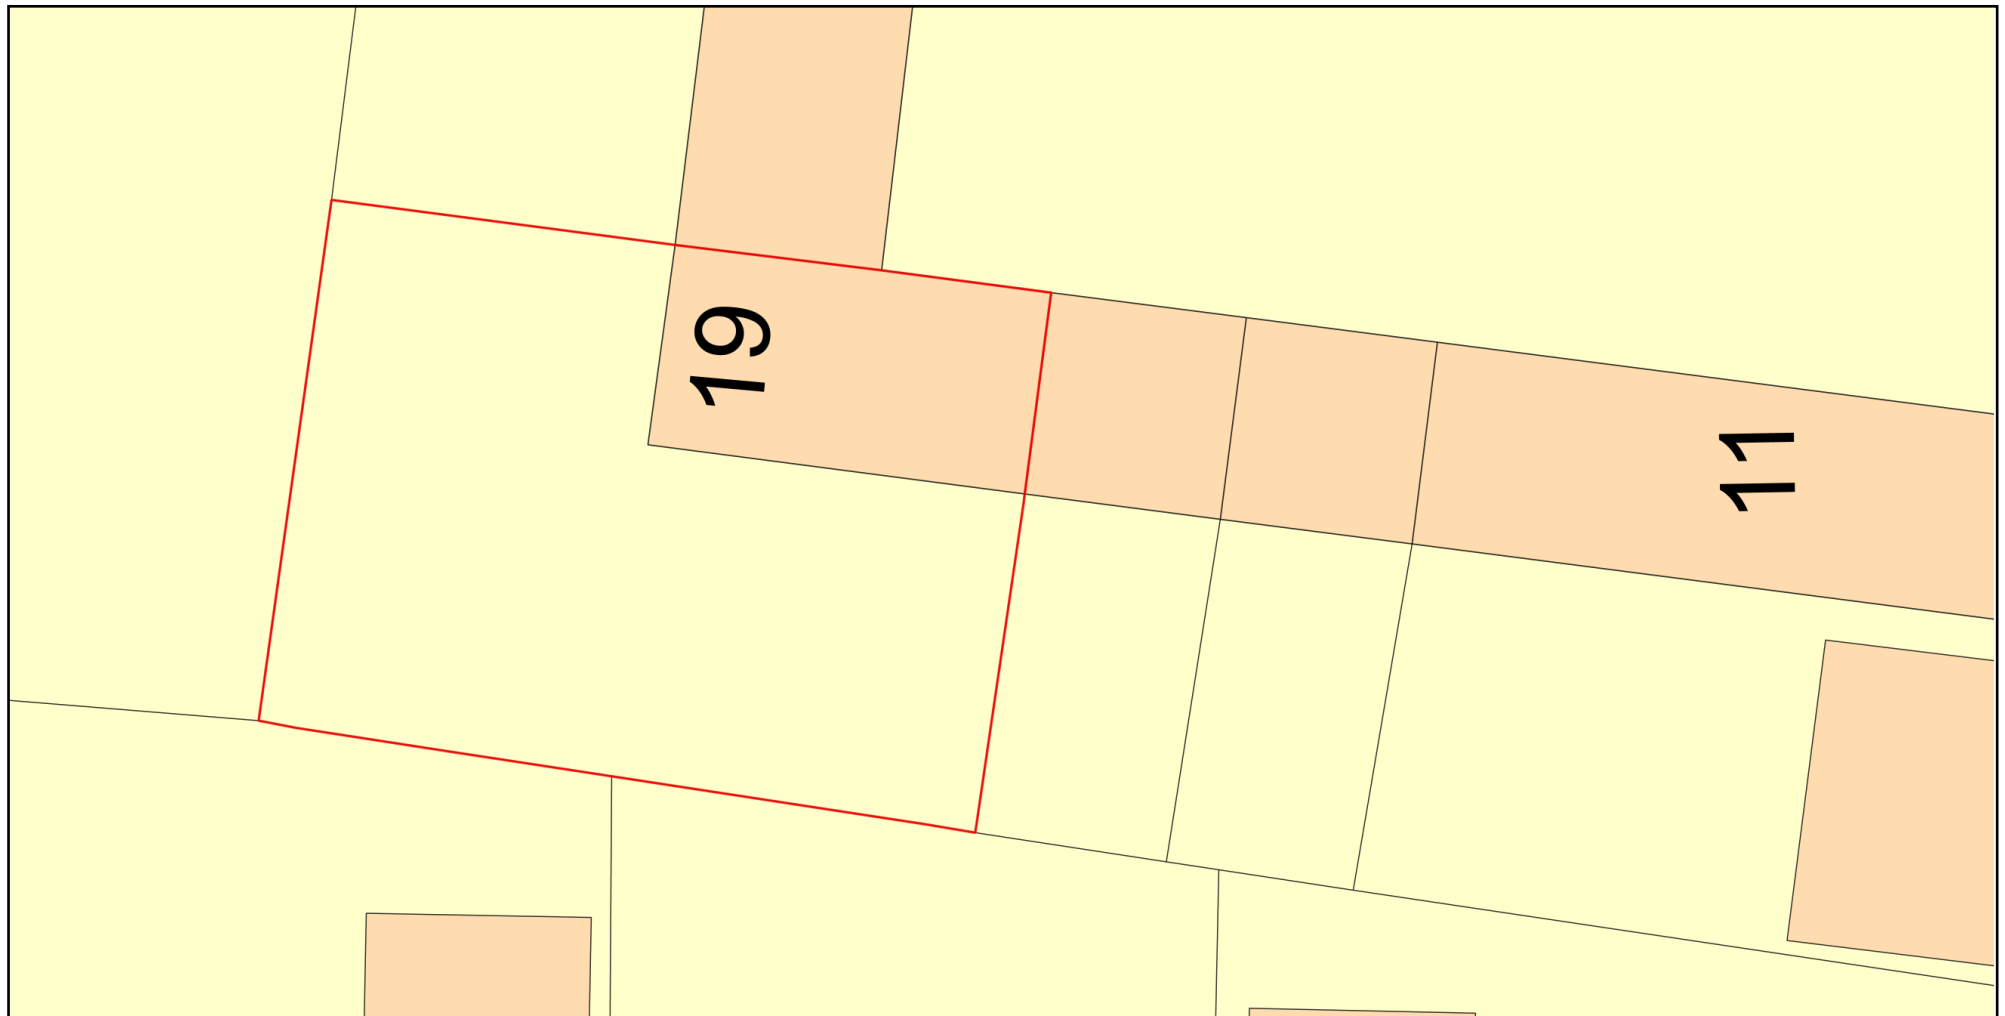

0 10
Metres



Plan Produced for: E. Chilton

Date Produced: 24 Nov 2023

Plan Reference Number: TQRQM23328115403134

Scale: 1:200 @ A4

© Crown copyright and database rights 2023 OS 100042766