
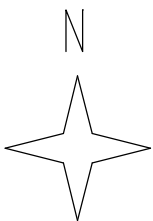


Stanfords VectorMap

9 Woodgate Road, Burbage, Leicester, LE10 2UF

REF:SP129183

Plan No 1708/BP

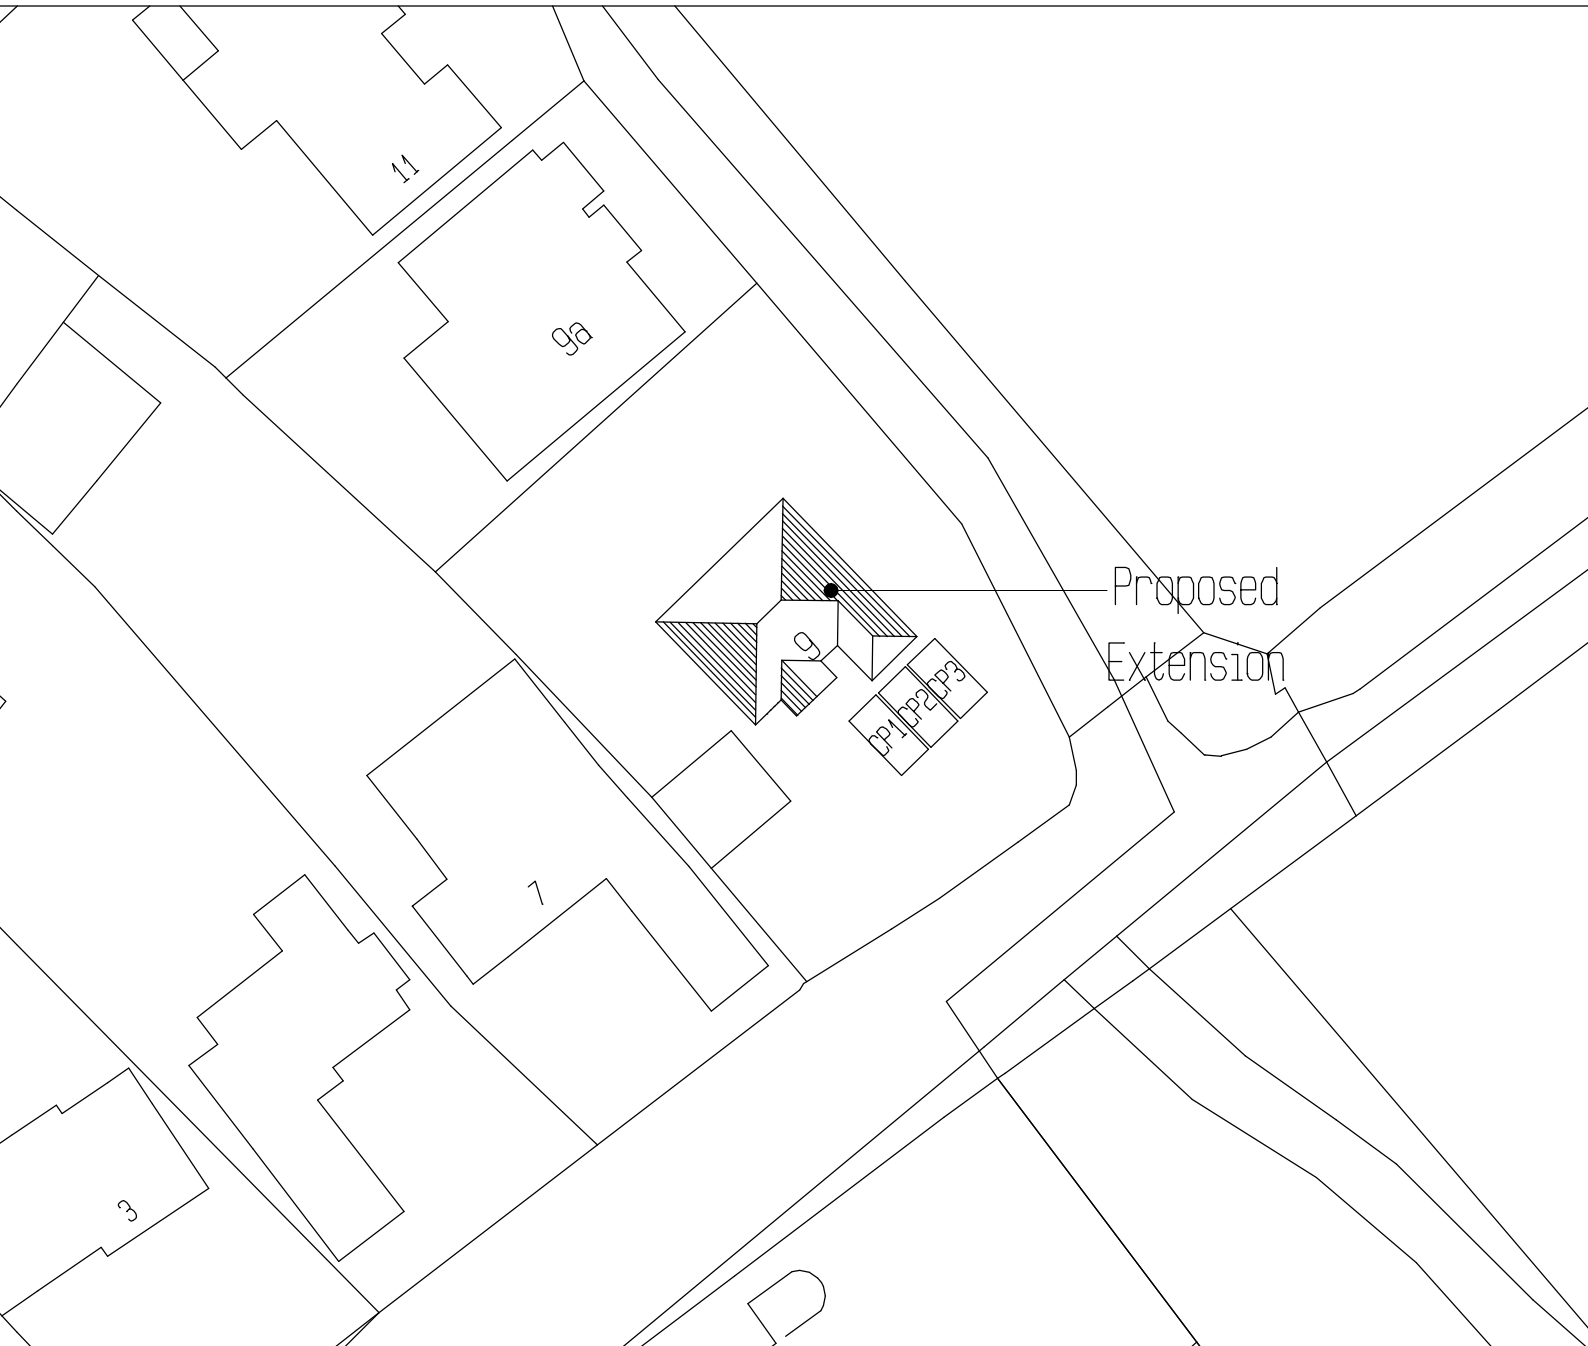

Scale, 1:500
Sheet, A4



© Crown Copyright and database rights 2025 OS 100035409
Reproduction in whole or in part is prohibited
without the prior permission of Ordnance Survey.