


THORNFIELD BUNGALOW, ATTERTON LANE, ATTERTON. CV13 6JU.

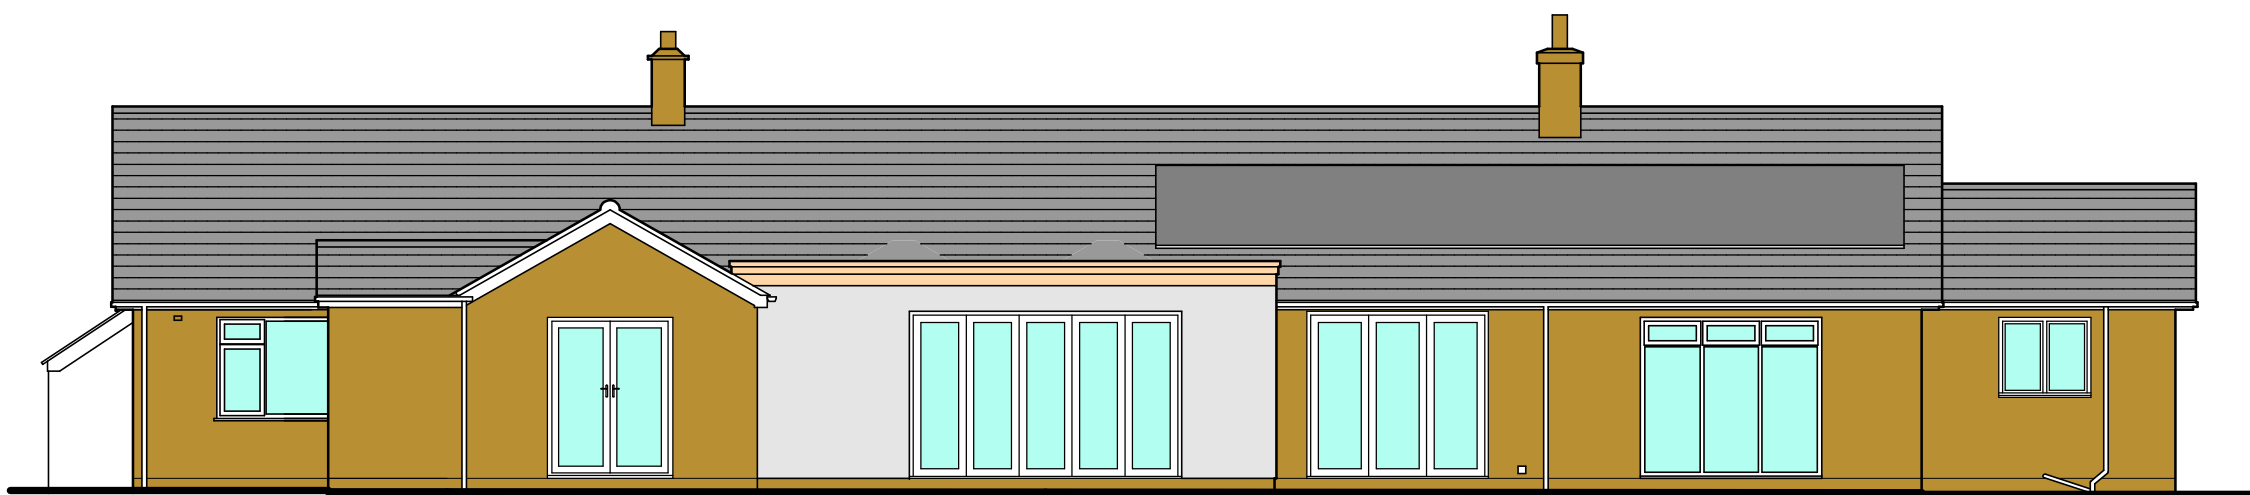


South Facing Elevation

Scale 1/100.




North Facing Elevation

Scale 1/100.

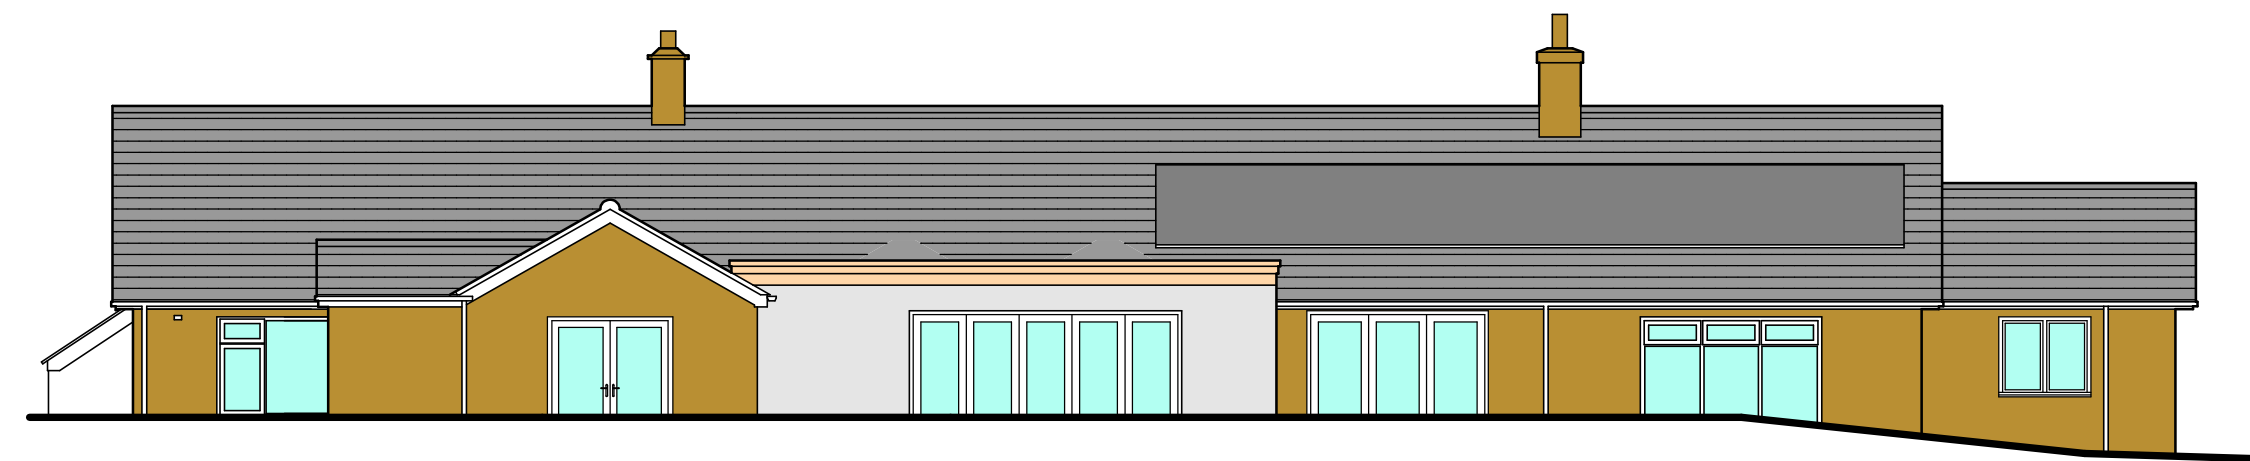


South Facing Elevation

Scale 1/100.

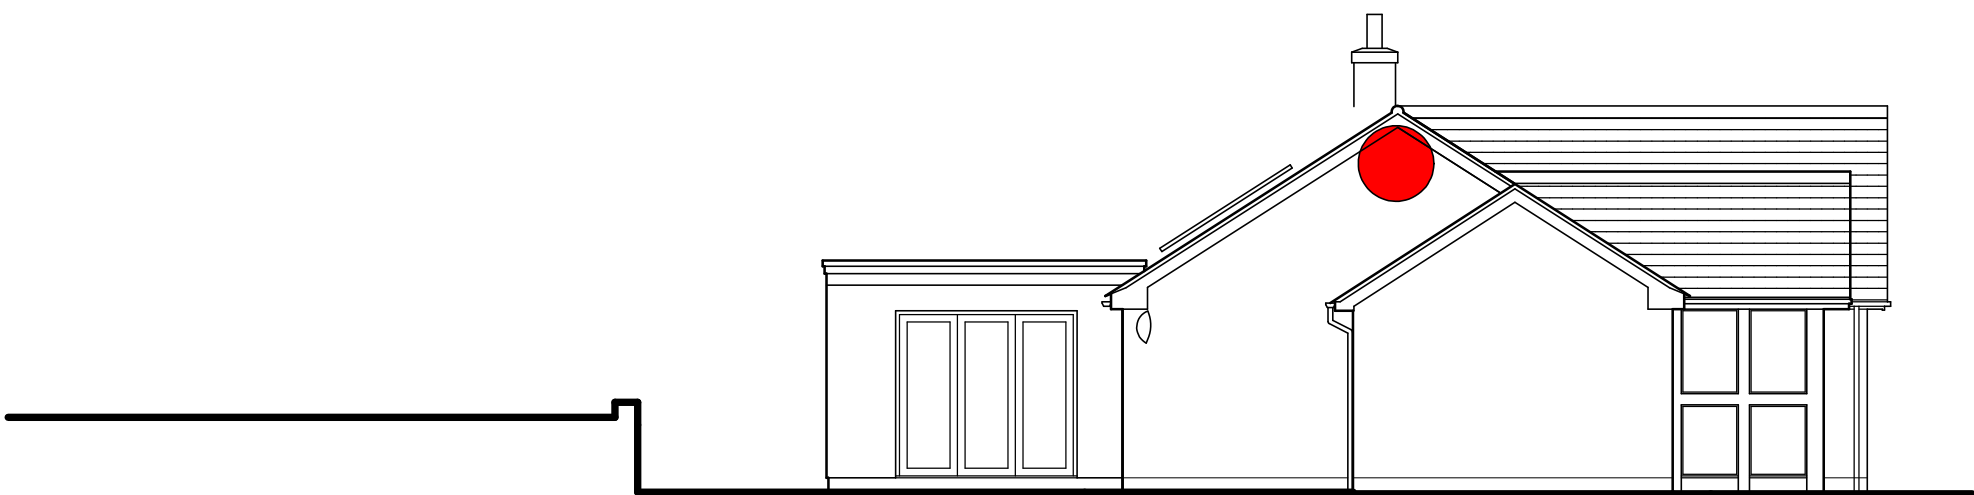


East Facing Elevation

Scale 1/100.

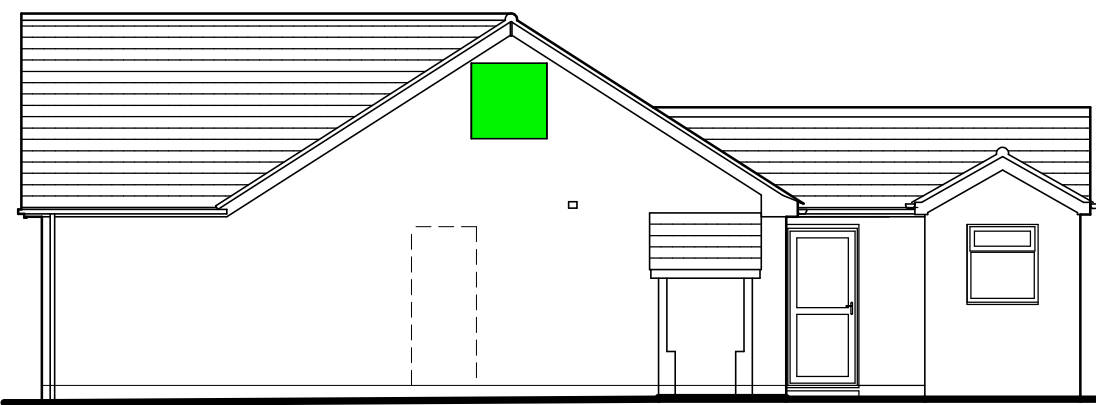


West Facing Elevation

Scale 1/100.

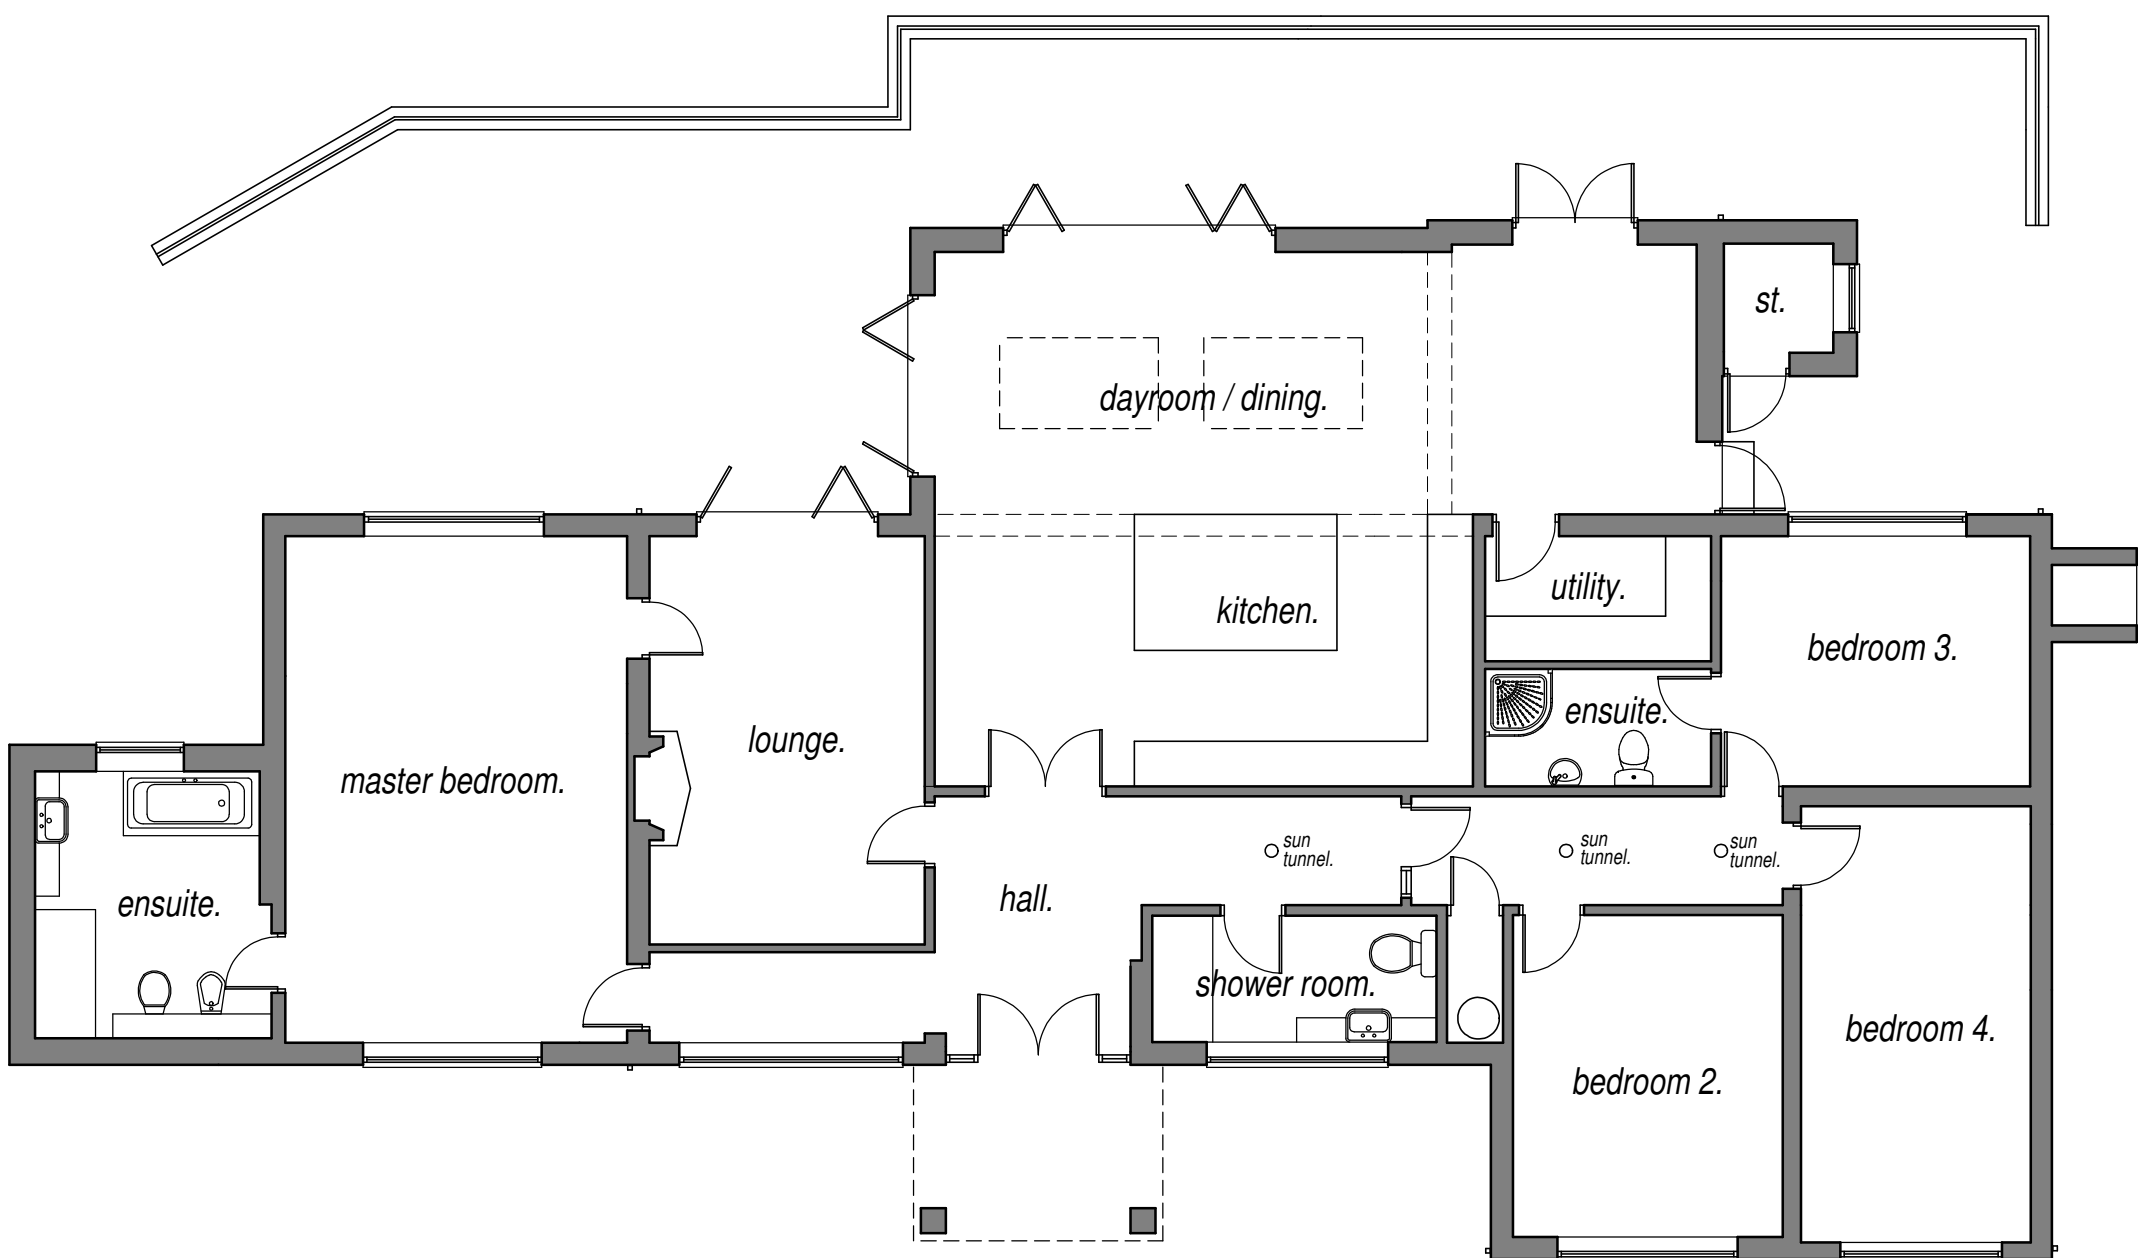

Proposed Ground Floor Plan

Scale 1/100.

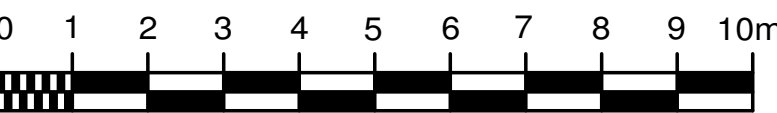

 Bat Boxes.

 Bird Boxes.



Bird Box.

32mm Woodcrete nest box
by Schwegler.



Bat Box.

2F Schwegler woodcrete bat box
with double front panel.

The Builder is to check and verify all buildings and site dimensions, levels and sewer invert levels prior to commencement of work. Do not scale off this drawing, work to figured dimensions only. This drawing must be read and checked with all structural and relevant specialist drawings. The Builder is to comply in all respects with the current Building Regulations and latest Codes of Practice.

revisions		JOB No.
No.	Description	Date
A.	Layout changes.	25/09/25.
B.	Biodiversity measures added.	22/10/25.

BAILEY DESIGN LIMITED
ARCHITECTURAL, PLANNING & DEVELOPMENT CONSULTANTS
43a MITCHELLS COURT LOWER GUNGATE TAMWORTH
STAFFORDSHIRE B79 7AS Tel 01827 314962
Email tim@baileydesign.ltd.uk

**PROPOSED EXTENSIONS & GARAGE
AT THORNFIELD BUNGALOW,
ATTERTON LANE, ATTERTON. CV13 6JU.**

SCALE	DATE	DRAWN	JOB No.
1/100.	June 25.	tb.	9861.04

copyright of this drawing and of work executed from it remain the property of BD Ltd.