



THORNFIELD BUNGALOW, ATTERTON LANE, ATTERTON. CV13 6JU.

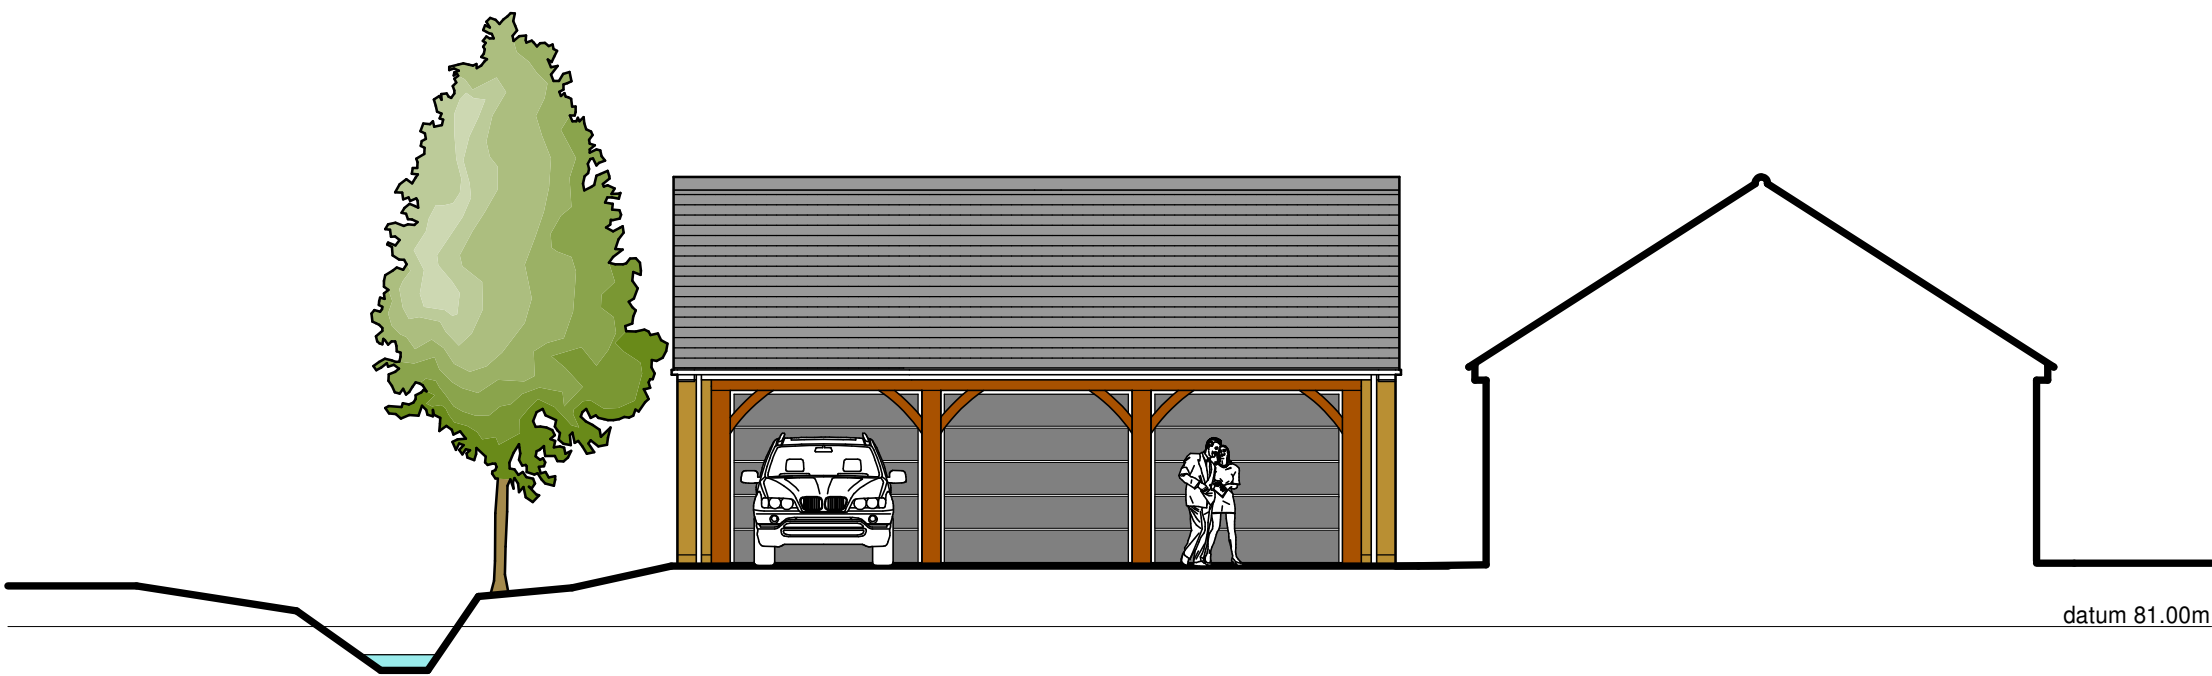

West Facing Elevation

Scale 1/100.

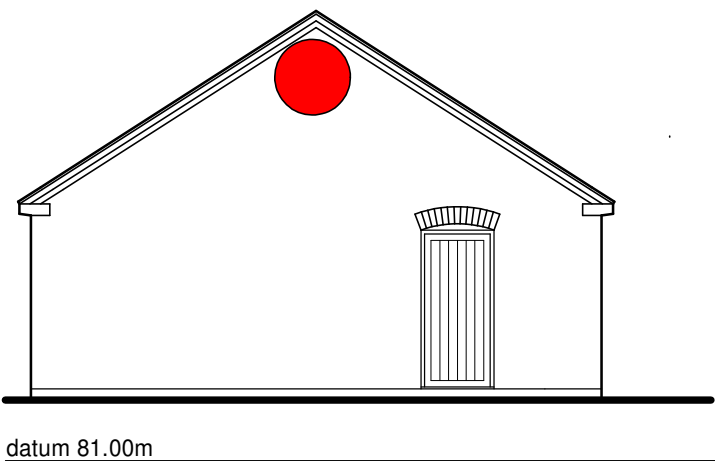

South Facing Elevation

Scale 1/100.



Bird Box.
32mm Woodcrete nest box by Schwegler.




Bat Box.
2F Schwegler woodcrete bat box with double front panel.

● Bat Boxes. ■ Bird Boxes.




North Facing Elevation

Scale 1/100.

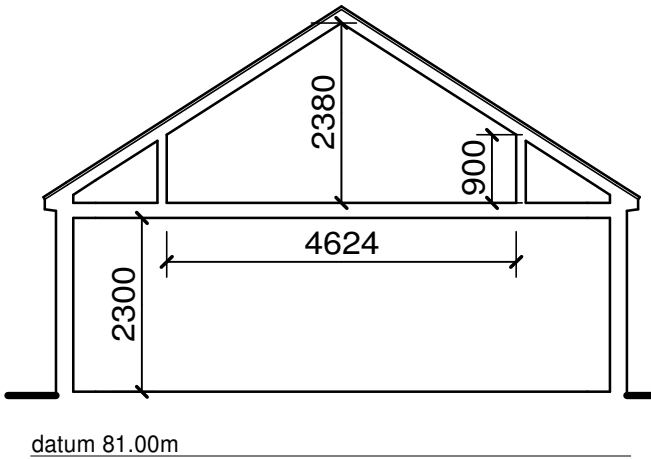


Typical Section

Scale 1/100.

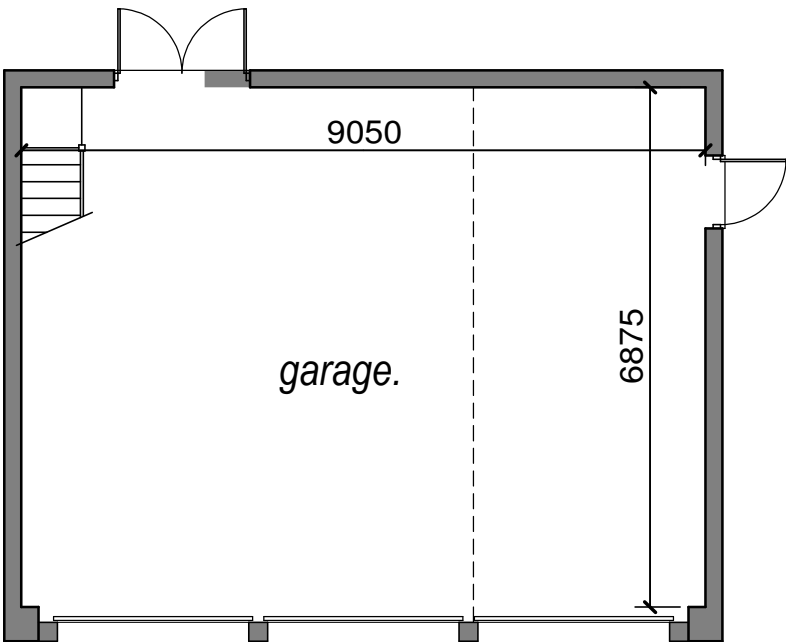


Ground Floor Plan

Scale 1/100.

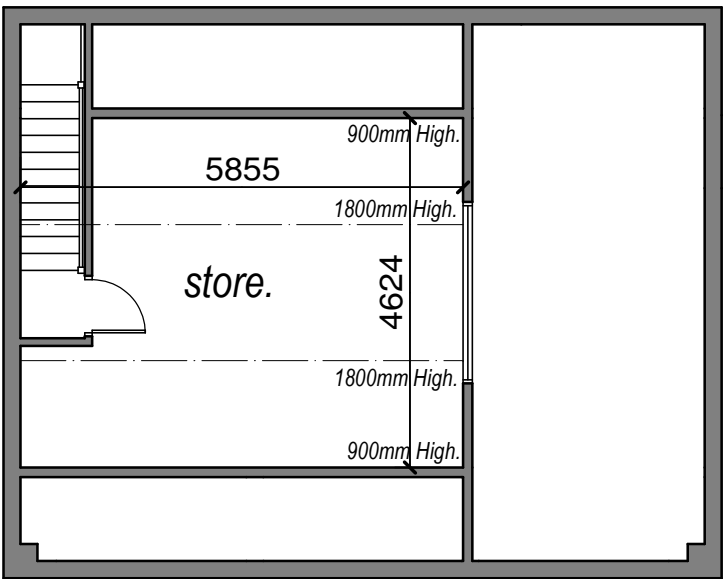

First Floor Plan

Scale 1/100.

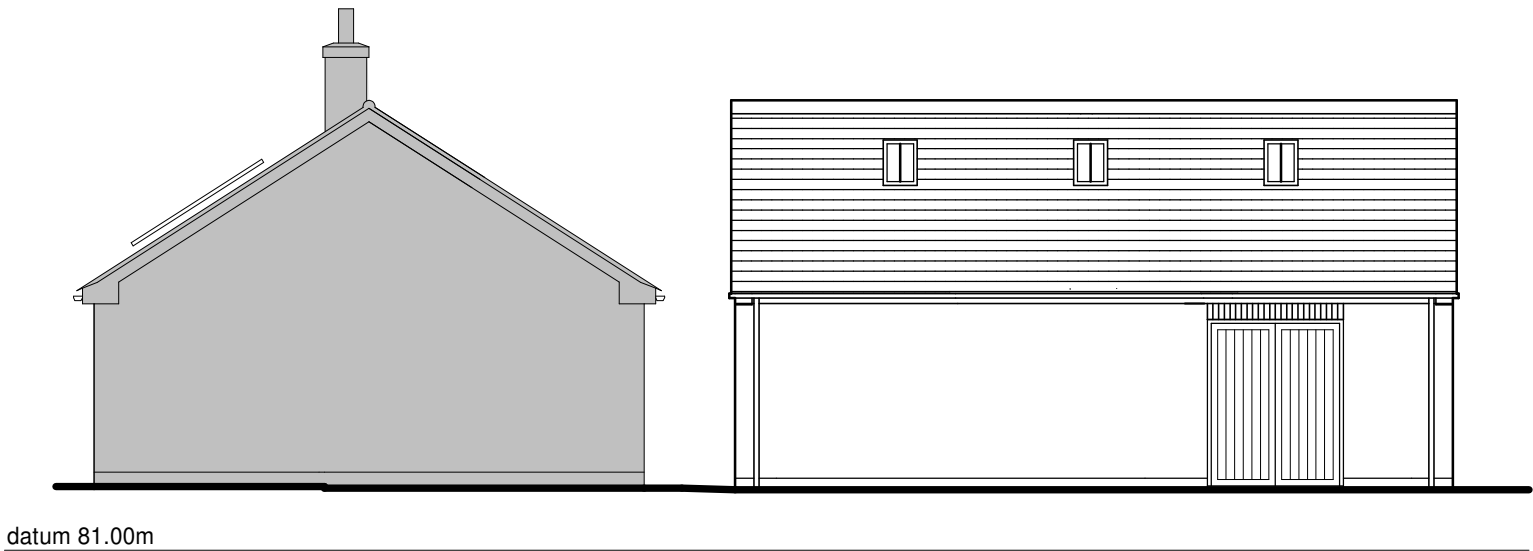

East Facing Elevation

Scale 1/100.

- Rev.A. Minor changes. 20/06/25.
- Rev.B. Minor changes. 27/06/25.
- Rev.C. Dormer omitted. 25/09/25.
- Rev.D. Biodiversity enhancement added. 22/10/25.

BAILEY DESIGN LIMITED
ARCHITECTURAL, PLANNING & DEVELOPMENT CONSULTANTS

43a MITCHELLS COURT LOWER GUNGATE TAMWORTH
STAFFORDSHIRE B79 7AS Tel 01827 314962

PROPOSED EXTENSIONS & GARAGE
AT THORNFIELD BUNGALOW,
ATTERTON LANE, ATTERTON. CV13 6JU.

PLANS & ELEVATIONS - Garage.

SCALE	DATE	DRAWN	JOB No.
1/100.	June 25.	tb.	9861.05

copyright of this drawing and of work executed from it remain the property of BDL