




Proposed Rear Elevation
1:100 Scale

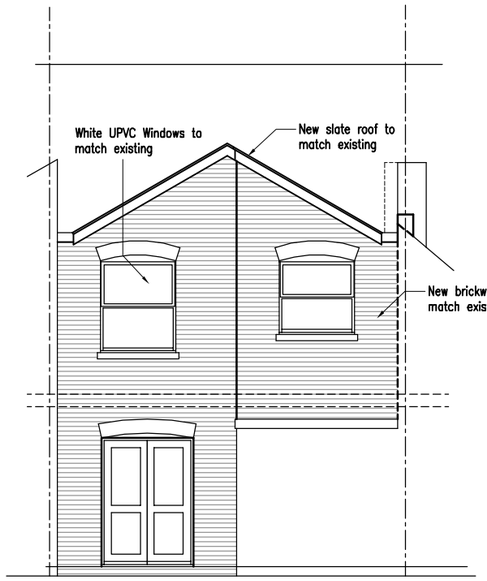

Proposed Front Elevation
1:100 Scale

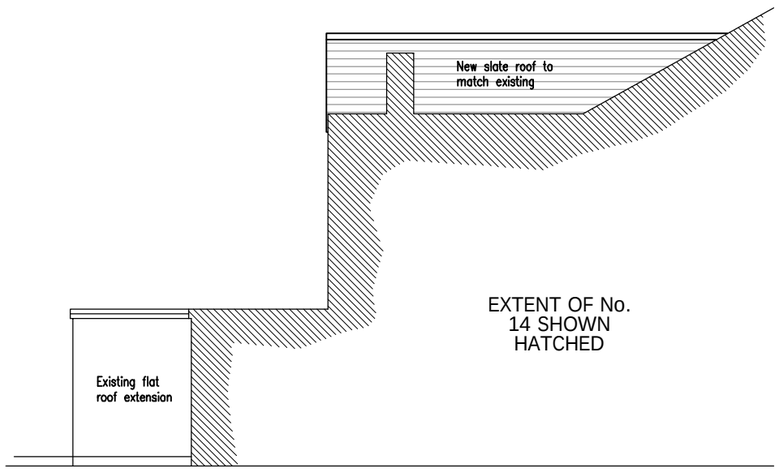

Proposed Side Elevation
(From No. 14) 1:100 Scale

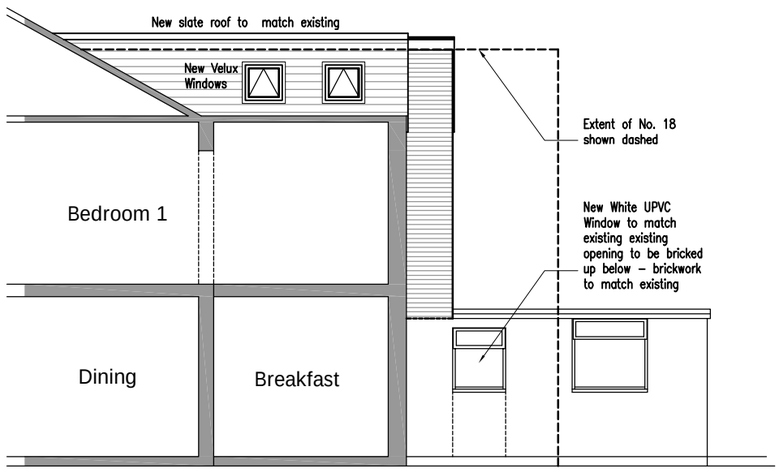

Proposed Section/Side Elevation
(From No. 18) 1:100 Scale

pds Design
141, Camp Hill Road
Nuneaton
Warwickshire
CV10 0JR
Tel: 07966 848043
e-mail: pds.design@virgin.net

revision

project
16, Leicester Road,
Hinckley

client
AM System (UK) Ltd.

drawing
Proposed Elevations

scale 1:100

date August 2007

drg no : 210–PL02