Approved Drawings
These drawings have been prepared solely for Planning and Building Regulation Applications only. Any amendments by the contractor to the approved design must be agreed on site with the Local Building Inspector before works are undertaken.



Proposed Side Elevation

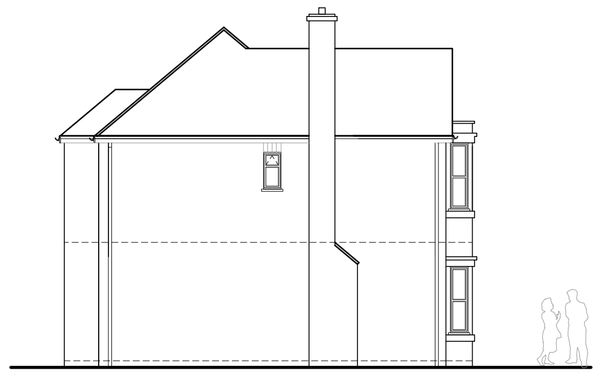

Proposed Side Elevation



Proposed Front Elevation



Proposed Rear Elevation

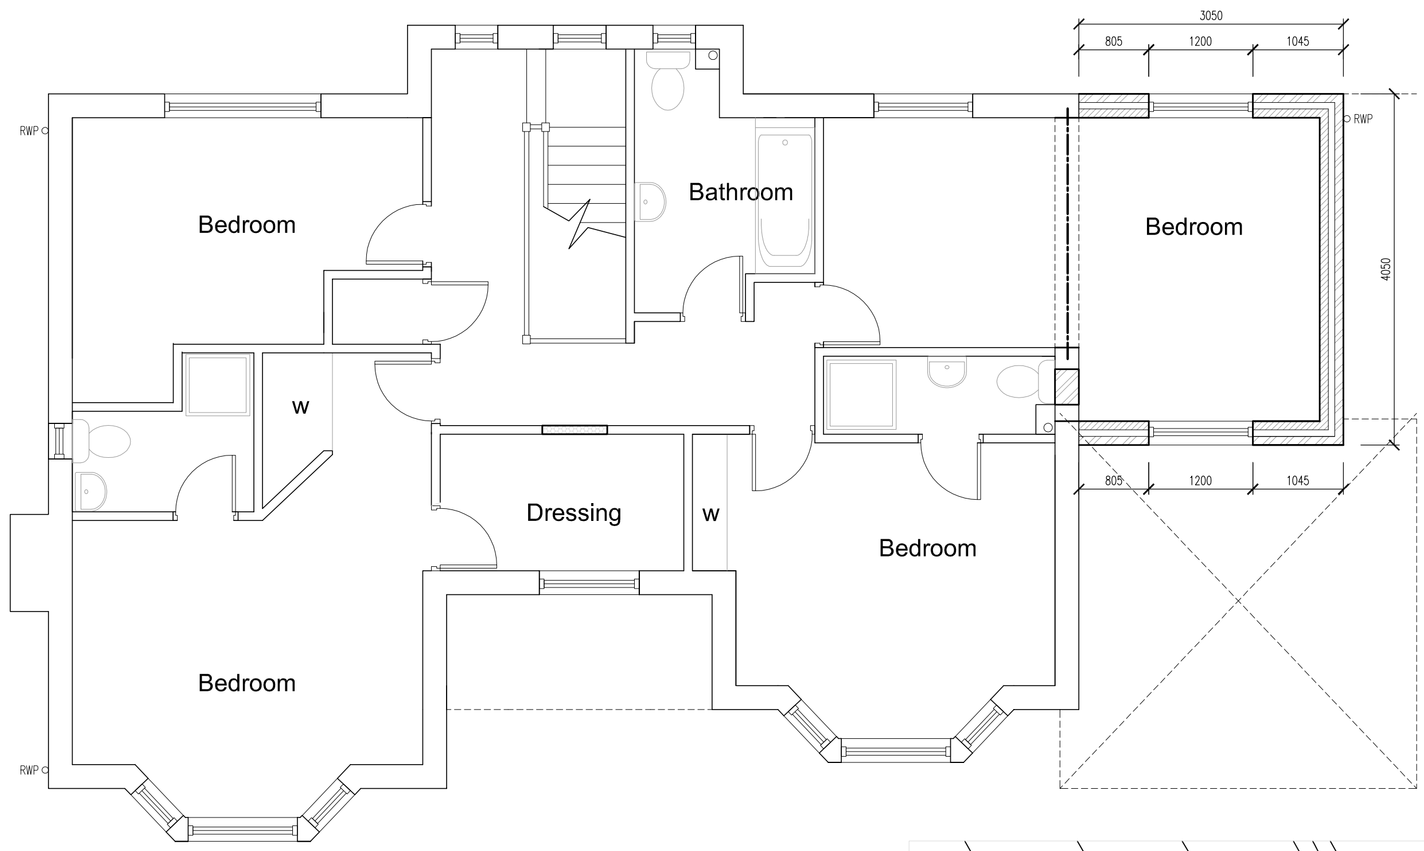

Proposed First Floor Plan



Block Plan 1:500

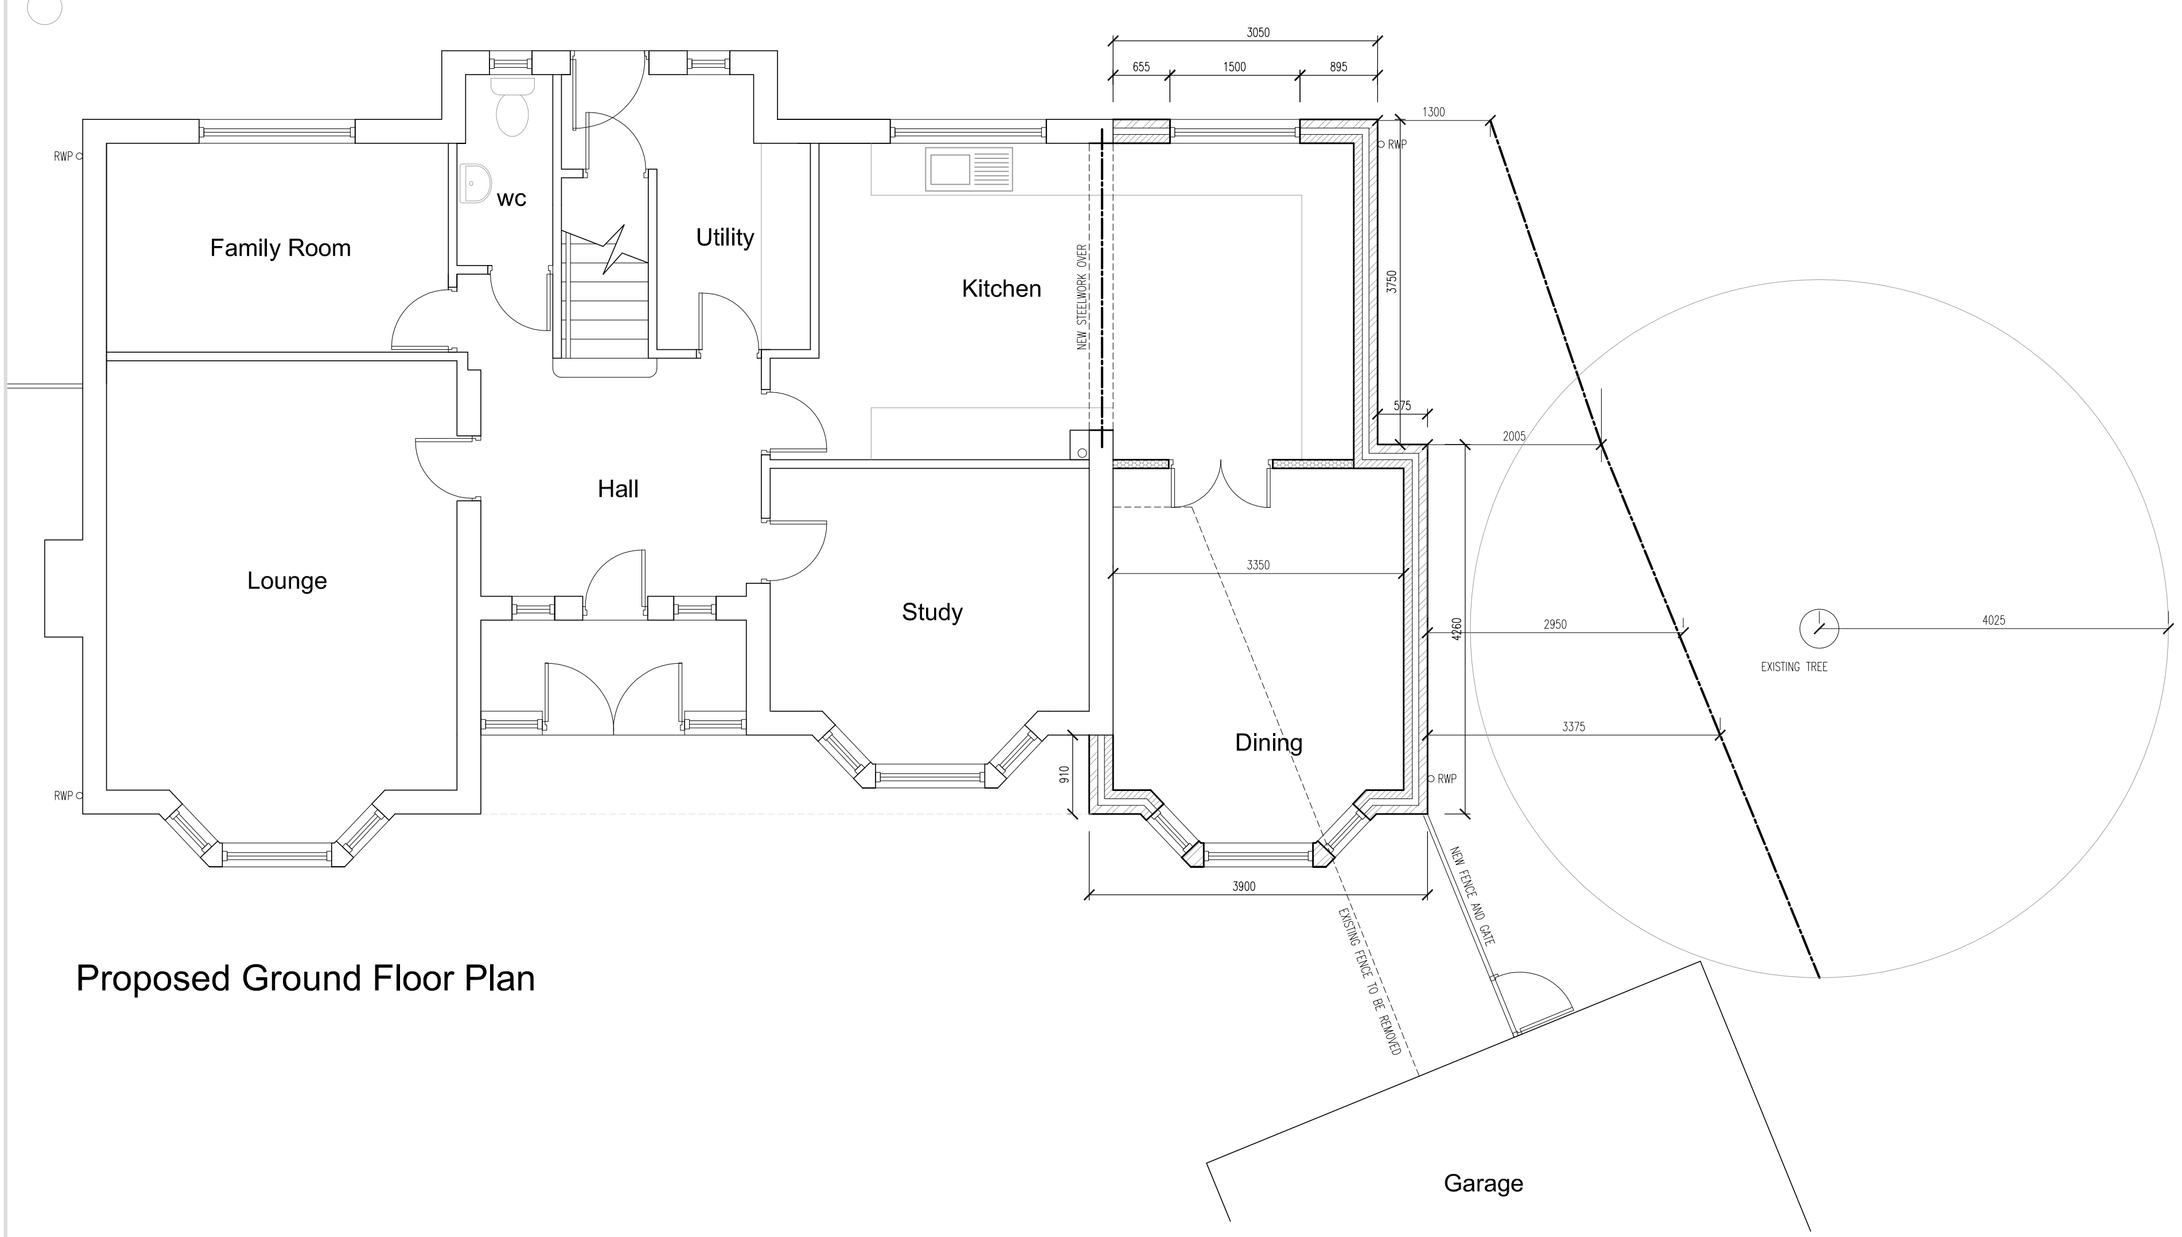

Proposed Ground Floor Plan



Site Location Plan 1:1250

© Crown Copyright 2005. All rights reserved. Licence number 100020449

Before works begin
Contractors must verify all dimensions on site before commencing works on site. Any discrepancies must be reported to Easyplan before works are undertaken or materials are ordered.

EasyPlan
University of Warwick Innovation Centre,
Warwick Technology Park,
Gallows Hill, Warwick, CV34 6UW.
Telephone 01926 623117

project

Proposed Extension
10 Wyvern Close
Burbage
Hinckley. LE10 2GG

Local Authority BUILDING CONTROL
Partner Authority Scheme Member

drawing

Proposed Plans and Elevations

scale 1:50/1:100/1:1250/1:500 date Nov 2005

drawn Ed checked A.Hartshorn

job no **849-02 C**

Copyright
This drawing is the copyright of Easyplan Limited and must not be reproduced in part or whole without prior written consent.