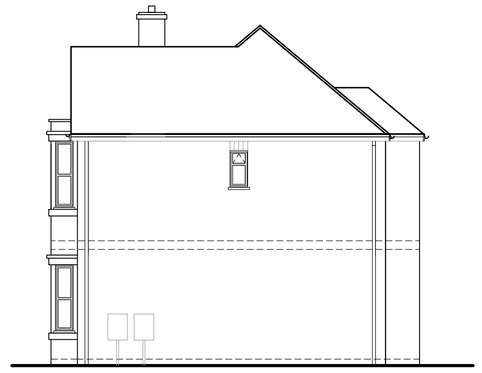

Existing Side Elevation

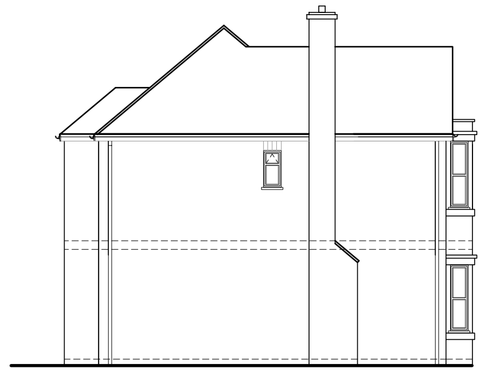

Existing Side Elevation



Existing Front Elevation



Existing Rear Elevation

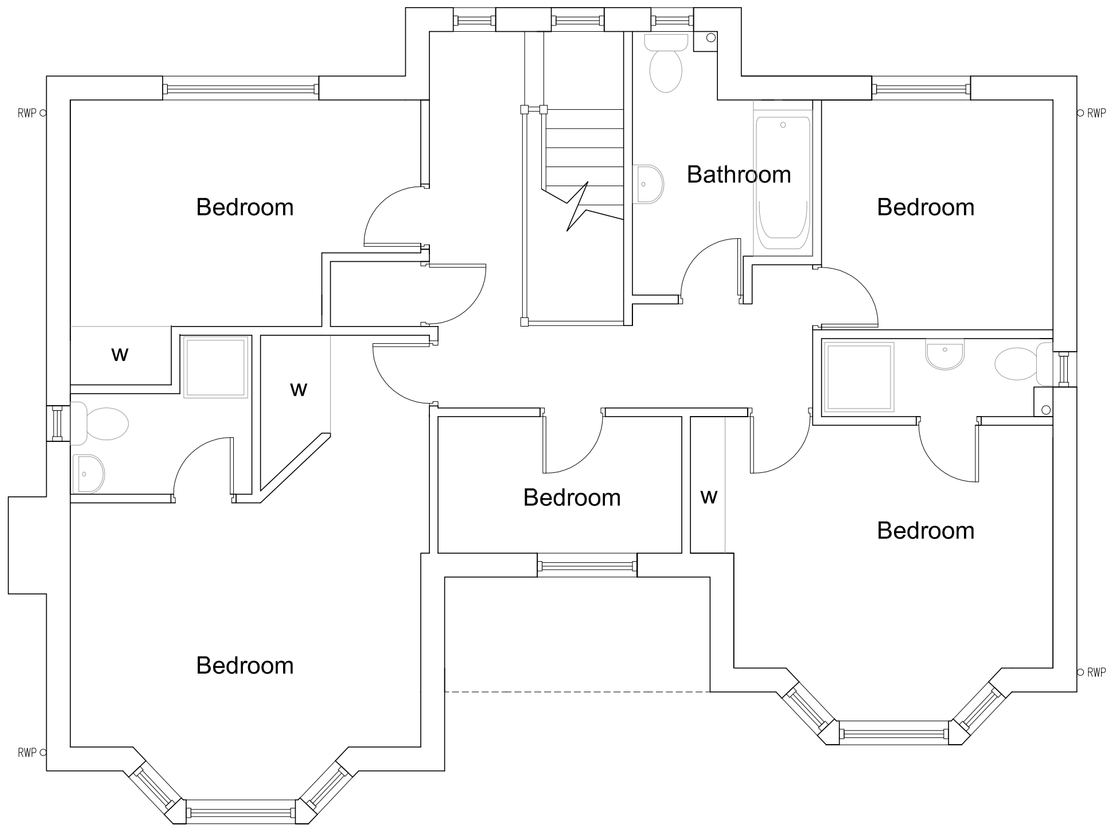

Existing First Floor Plan

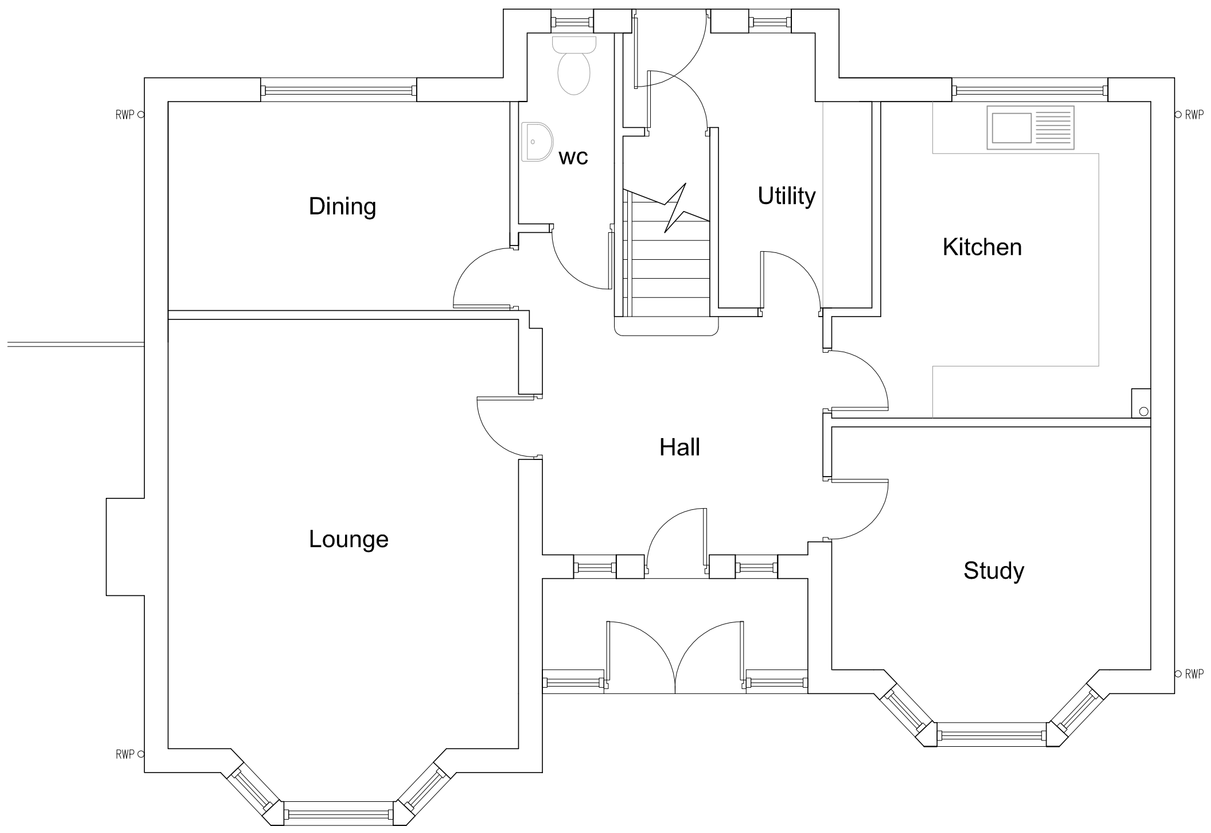

Existing Ground Floor Plan

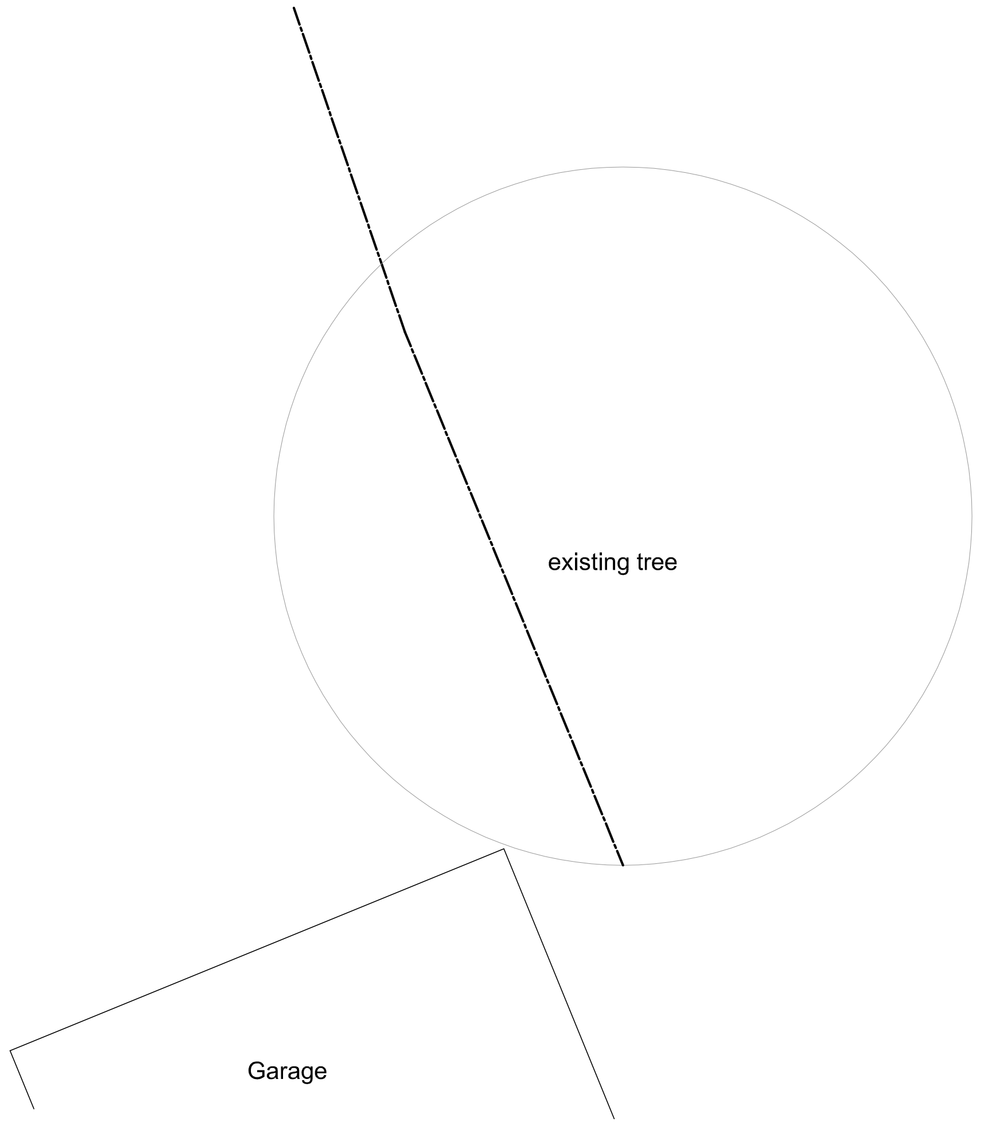

Approved Drawings

These drawings have been prepared solely for Planning and Building Regulation Applications only. Any amendments by the contractor to the approved design must be agreed on site with the Local Building Inspector before works are undertaken.

Before works begin

Contractors must verify all dimensions on site before commencing works on site. Any discrepancies must be reported to Easyplan before works are undertaken or materials are ordered.

EasyPlan
University of Warwick Innovation Centre,
Warwick Technology Park,
Gallows Hill, Warwick, CV34 6UW.
Telephone 01926 623117

project

Proposed Extension
10 Wyvern Close
Burbage
Hinckley. LE10 2GG

Local Authority BUILDING CONTROL
Partner Authority Scheme Member

drawing

Existing Plans and Elevations
and Site Location Plan

scale 1:50/1:100 date Nov 2005

drawn Ed checked A.Hartshorn

job no **849-01**

Copyright

This drawing is the copyright of Easyplan Limited and must not be reproduced in part or whole withour prior written consent.