

09/00115/ful DISCONS.

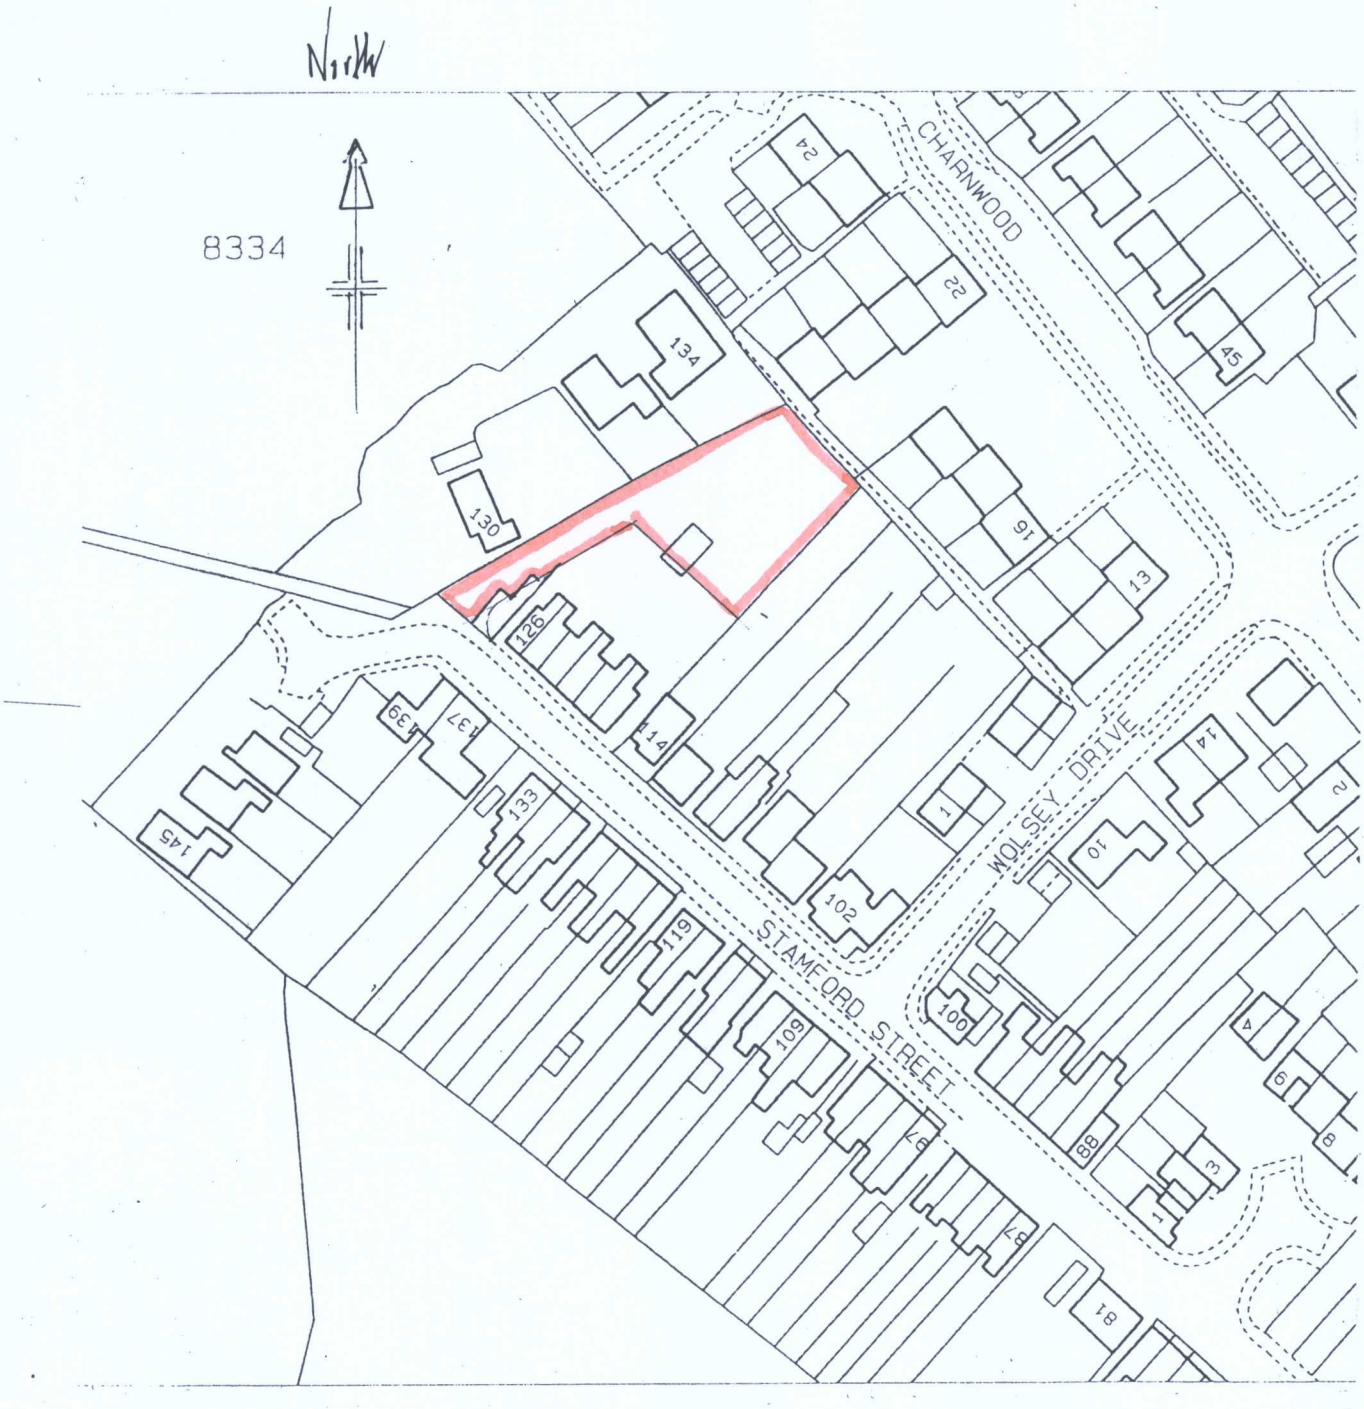

location plan 1:1250 0 10.0 20.0 30.0 40.0 50.0m

DAVID HAYNES dip. Arch. A.R.I.B.A.		**ARCHITECT**
56, Leicester Road, Groby, Leicester LE6 0DJ		
tel & fax: 0116 2872597	mob: 07973 156209	email: david@dandmhaynes.co.uk
BUNGALOW R/O 116-126 STAMFORD STREET RATBY LE6 0JU		
G. NORTH		
scale 1:500 1:1250	date 01.2009	drawing number 3665:1a

09/00115/FUL DISCONS.

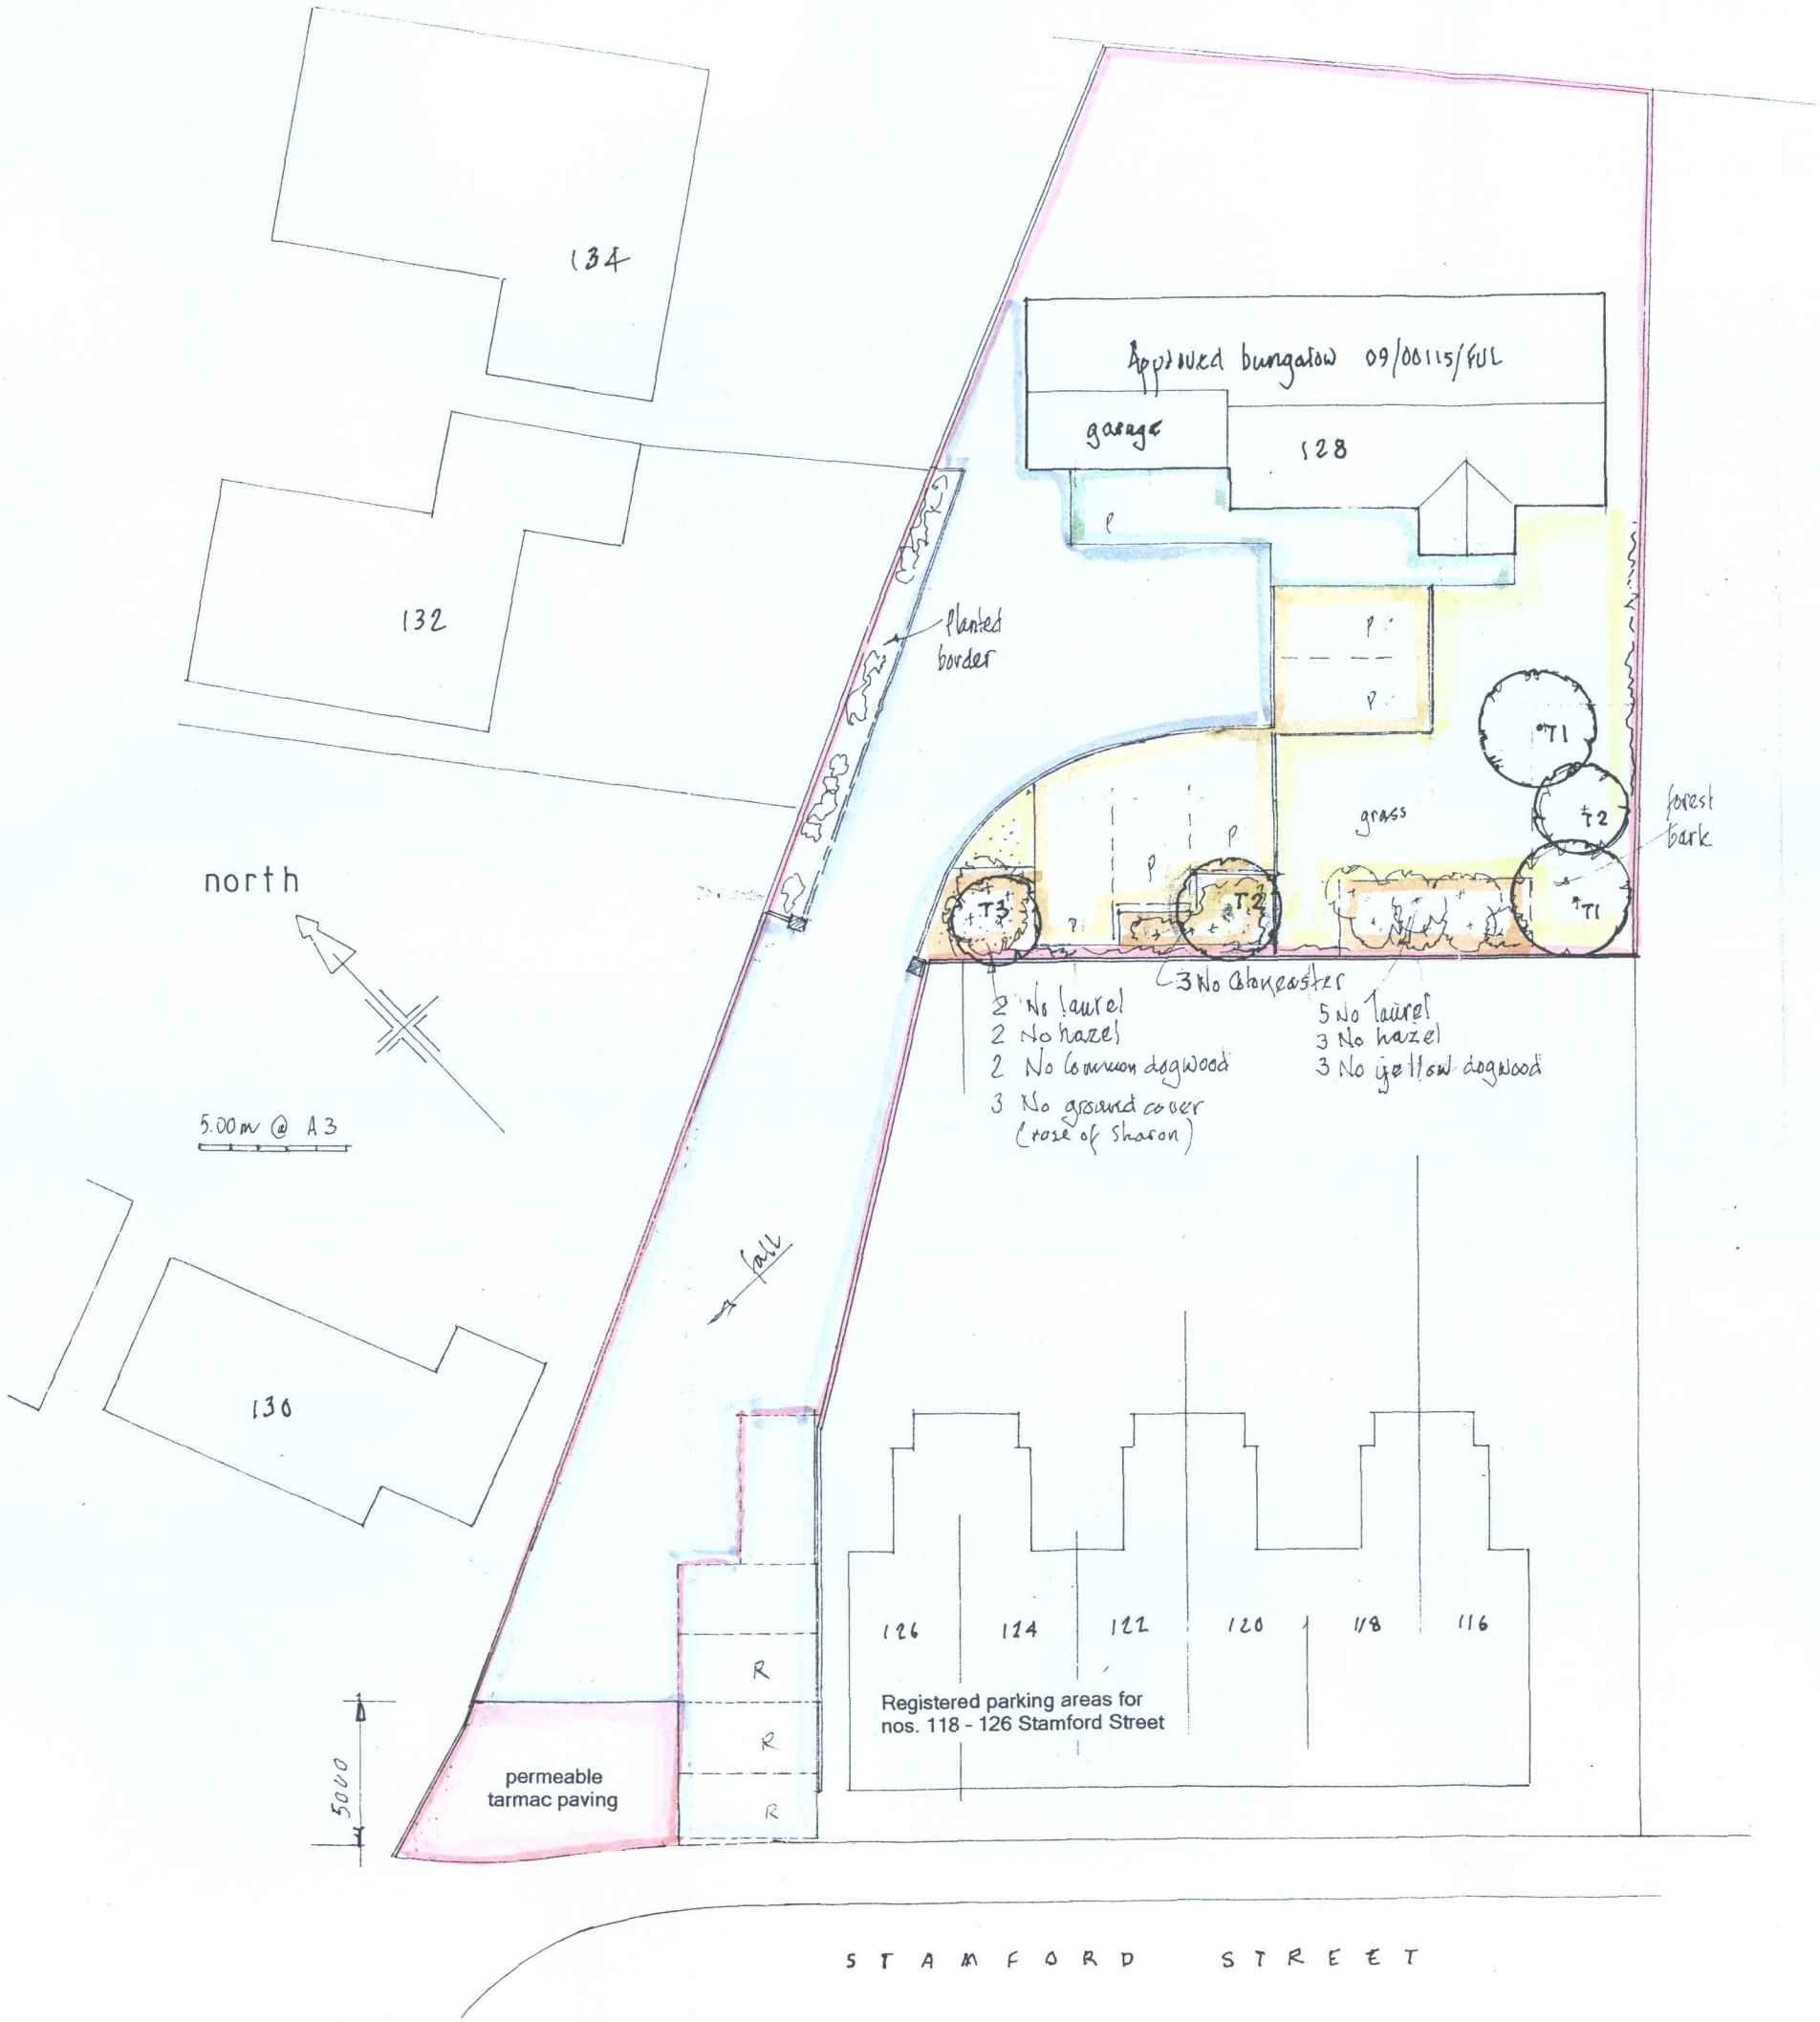

DETAILS TO APPLICATION 09/00115/FUL

Conditions to consent 4, 5, 6, 7 & 9
Revised access drive and parking areas.

Landscaping.

Existing close boarded fence

application site boundary

Tarmac paving

Concrete paving

Permeable tarmac paving

Washed river gravel on weed barrier - (150mm stone base for parking areas)

Grass

planting areas

planting schedule

trees:- container grown 1.75 m standards with tree spirals and support posts with ties.
All planting to be to BS 4428:1989 (Code of Practice for general landscape operations)

T1	2 no	Sorbus Aucuparia (Rowan)
T2	2 no	Carpinus Betulus (Hornbeam)
T3	1 no	Prunus Avium (Wild Cherry)

Mixed planting pot grown 45cm / 60cm shrubs
Planting areas in top soil with weed barrier with forest bark

7 no	Prunus Llaurocerasus	(Laurel)
5 no	Corylus Aveilana	(Hazel)
3 no	Cornus Stol. Flaviramea	(Yellow Dogwood)
2 no	Cornus Sanguinea	(Common Dogwood)
3 no	Cotoneaster Lacteus	(Cotoneaster)
3 no	Hypericum Calycinum	(Rose of Sharon)

DAVID HAYNES dip. Arch. A.R.I.B.A. **ARCHITECT**
56, Leicester Road, Groby, Leicester LE6 0DJ
tel & fax: 0116 2872597 mob: 07973 156209 email: david@dandmhaynes.co.uk

BUNGALOW R/O 116 - 126 STAMFORD STREET, RATBY, LEICESTER. LE6 0JU
G. NORTH

scale 1:250 date 08/2011 drawing number 3665/7R2