

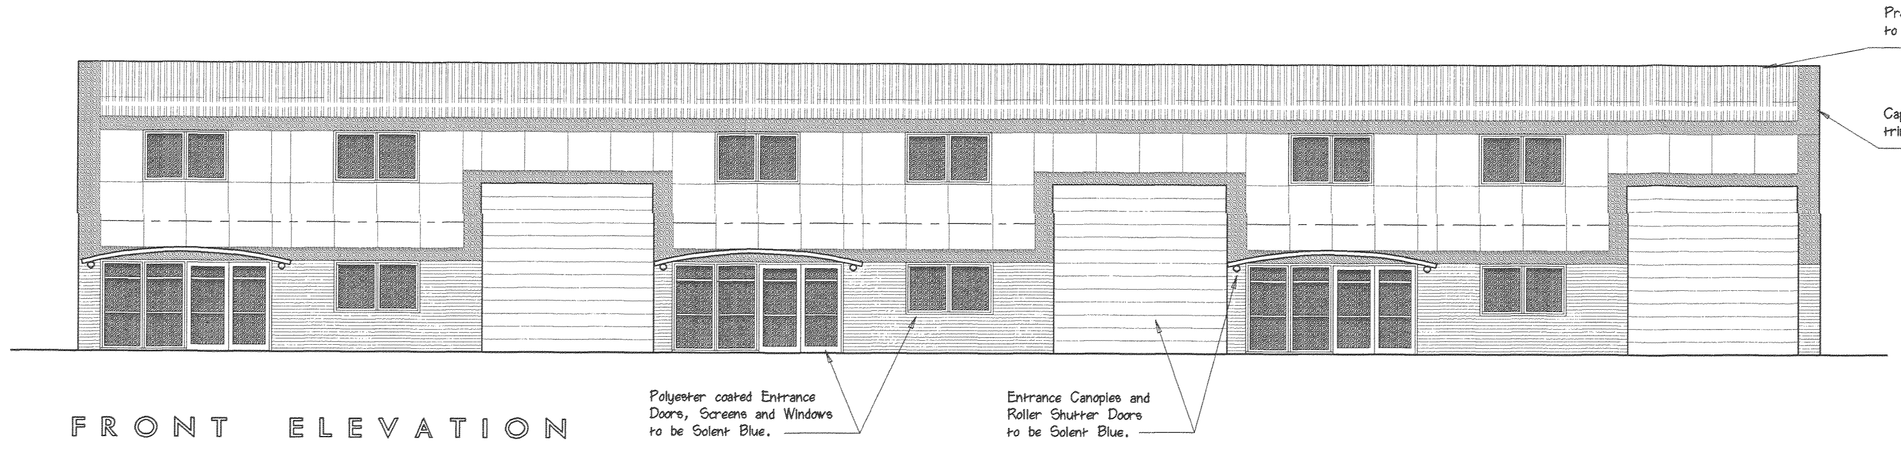



FRONT ELEVATION

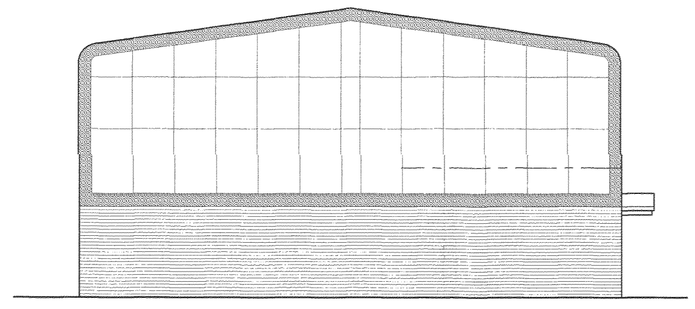


SIDE ELEVATION

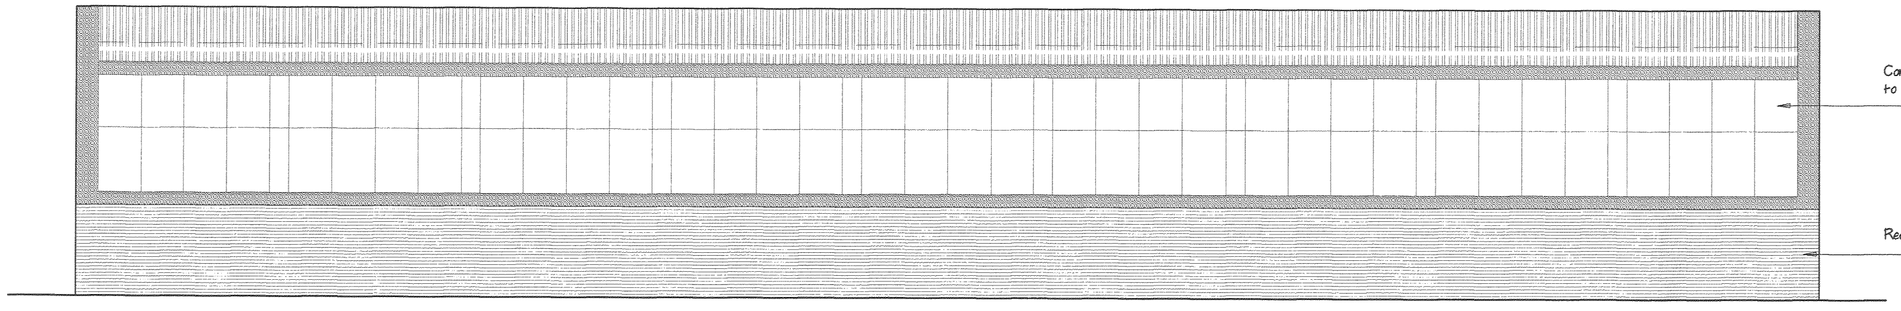


REAR ELEVATION

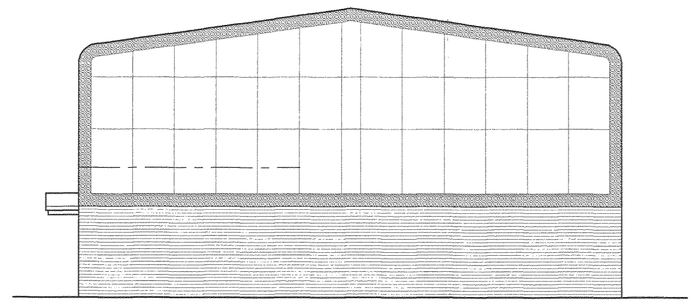

SIDE ELEVATION

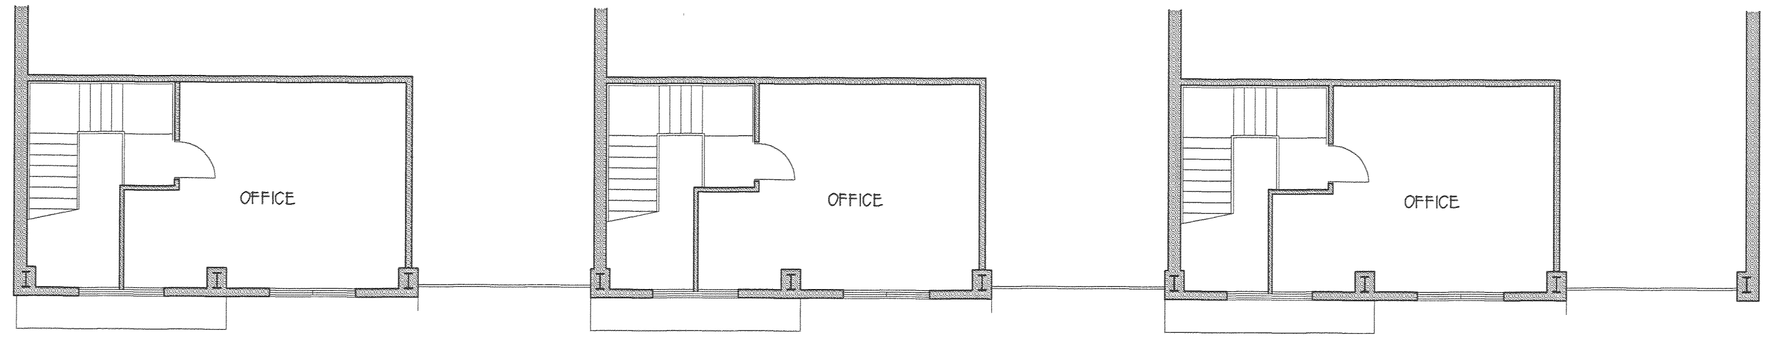

PROPOSED FIRST FLOOR

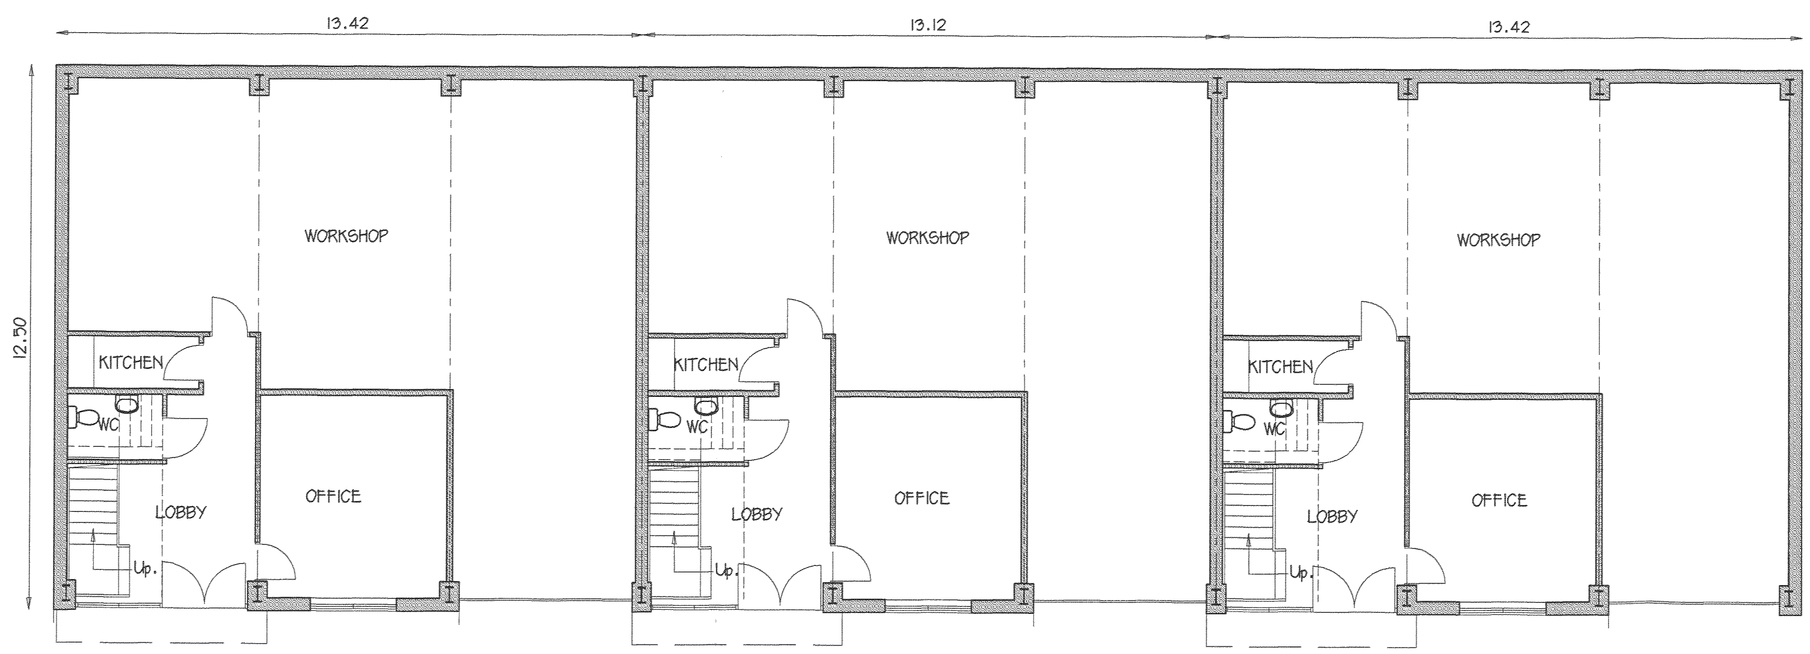

PROPOSED GROUND FLOOR

DEVELOPMENT SERVICES
26 NOV 2008
RECEIVED

18 Hertford St
Coventry
CV1 1LF

Tel : 024 76228822
024 76225664

Fax : 024 76555207

Geden Designs
AGD Ltd

Client

MR T CLINTON

Job Title

PROPOSED 3No. INDUSTRIAL UNITS
SITE OF
UNIT 3 STATION ROAD INDUSTRIAL ESTATE
MARKET BOSWORTH.

Drawing

FLOOR PLANS AND ELEVATIONS

SCALE	1:100	DATE	AUGUST '08
DRAWN BY	SGP	CHECKED BY	AGD

JOB NO	DRG NO	REV
108	2	A

Drawing Status