Application PP-00670204

Scale 1:1250

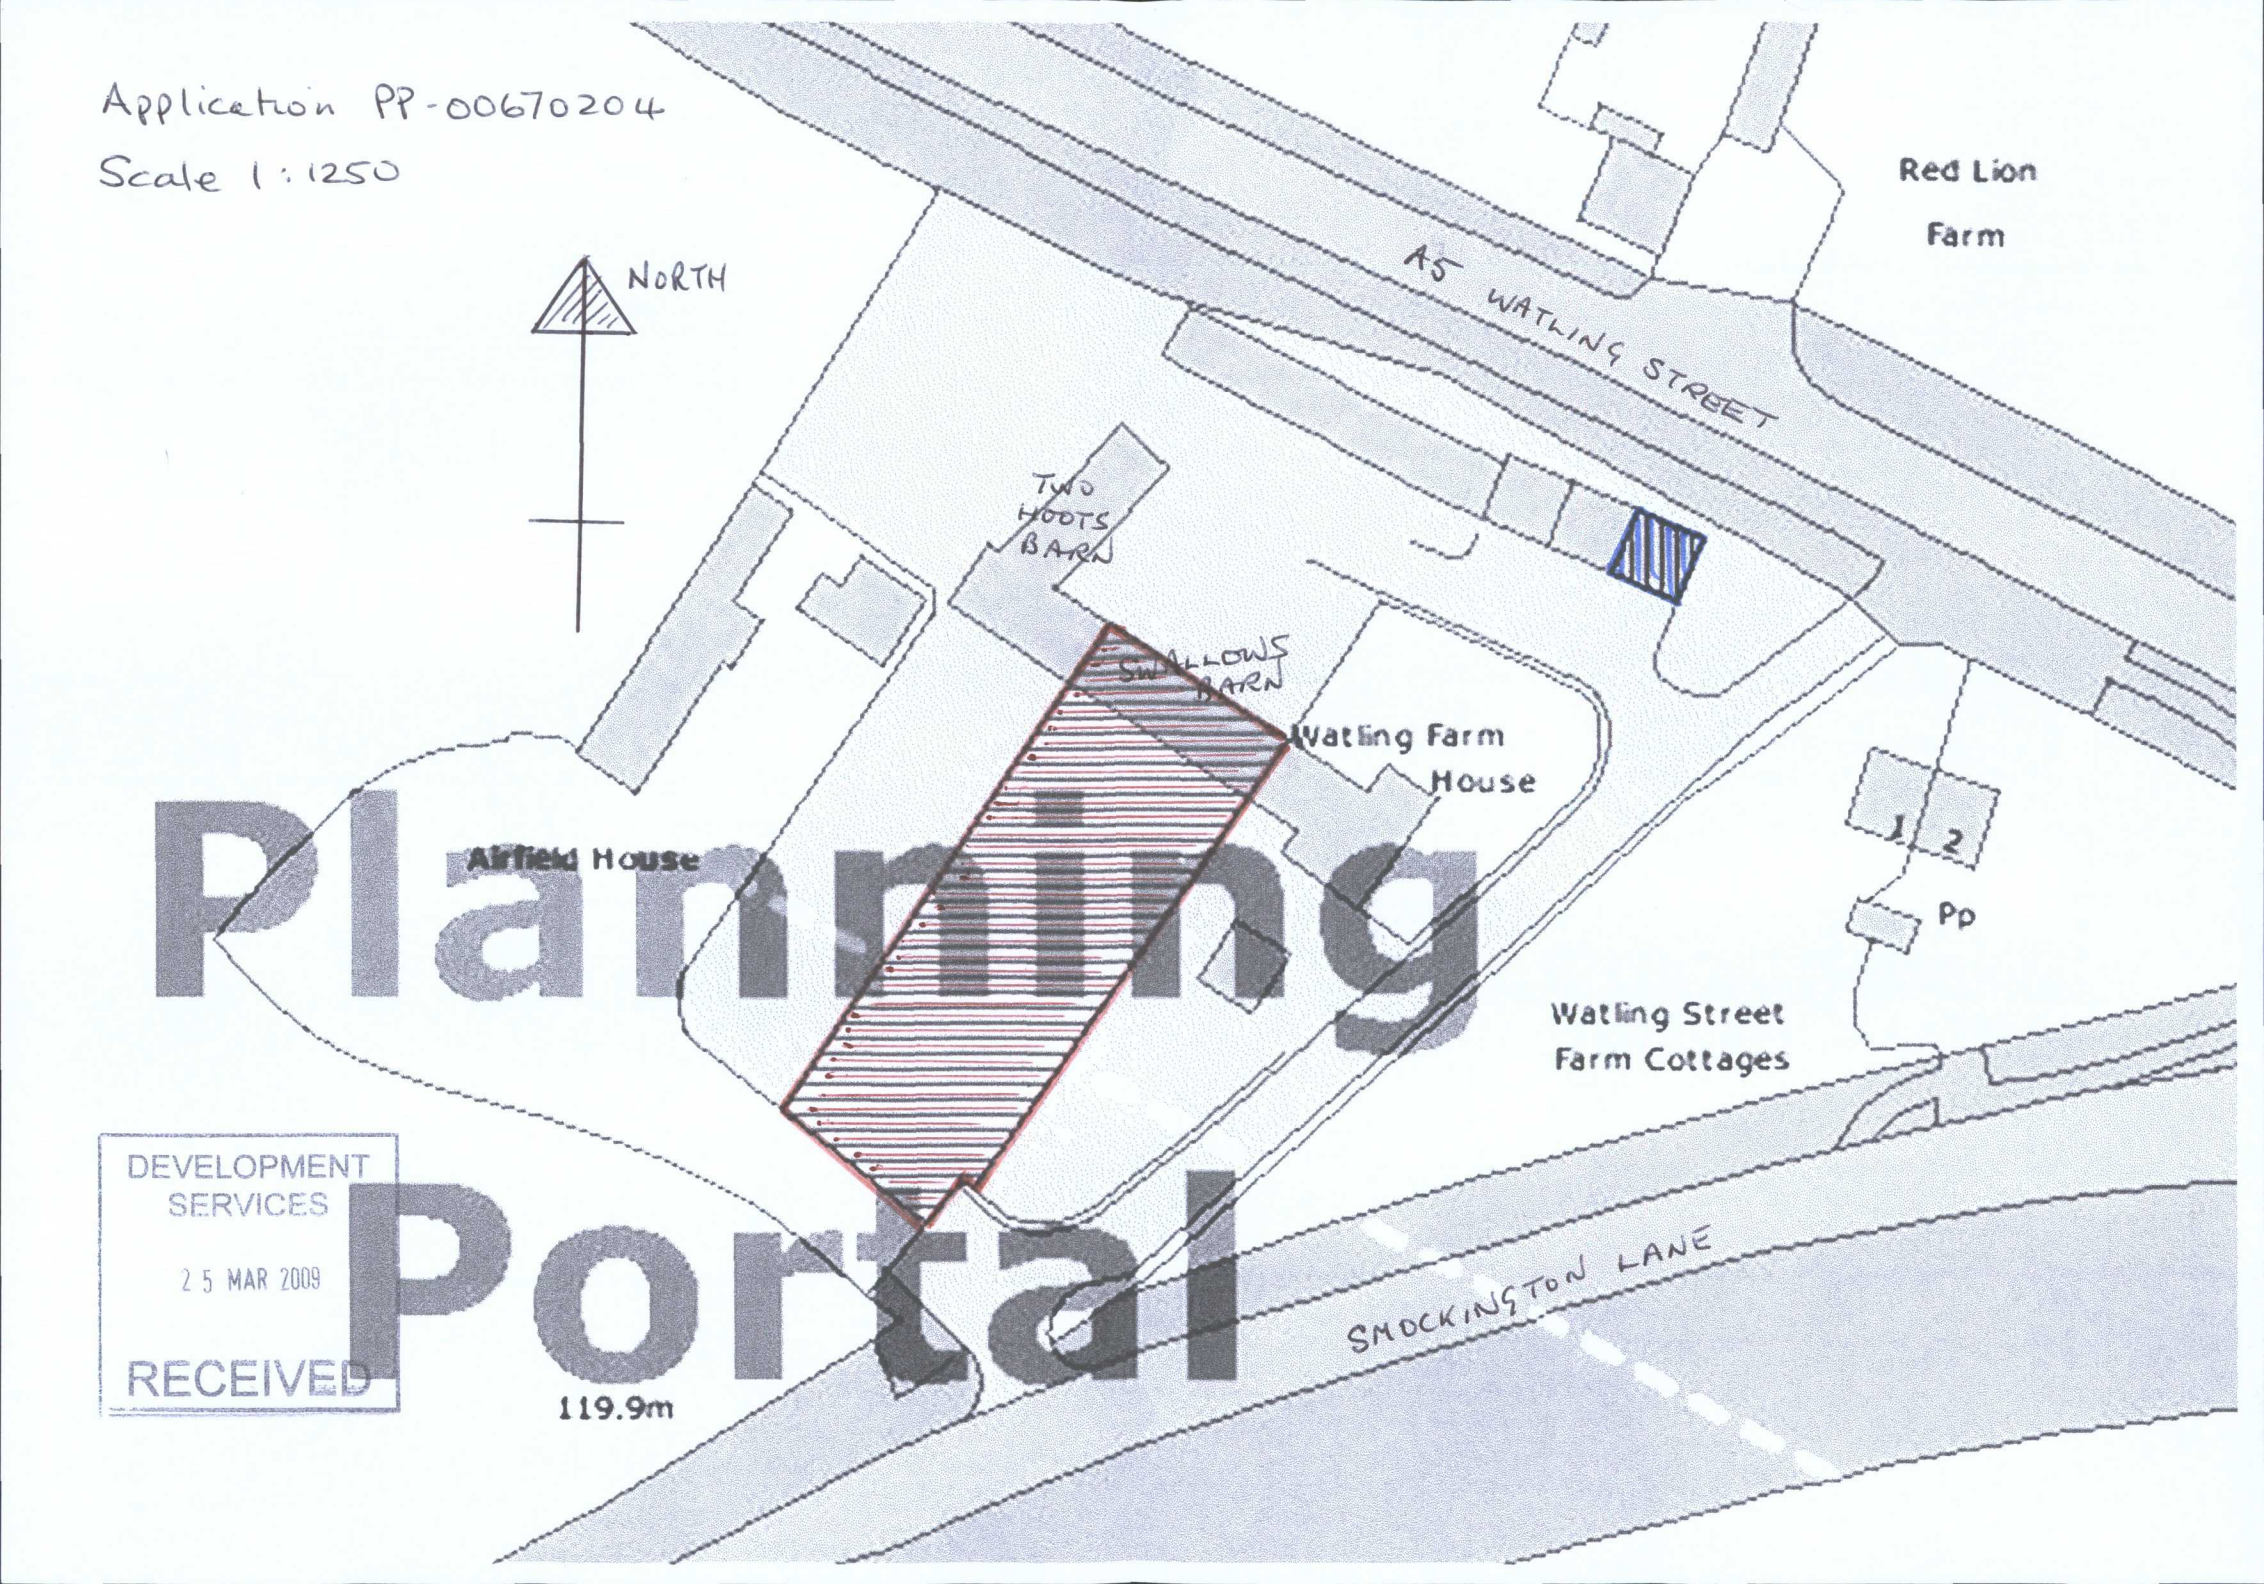

Planning Portal

DEVELOPMENT SERVICES
25 MAR 2009
RECEIVED