


EXISTING FRONT ELEVATION

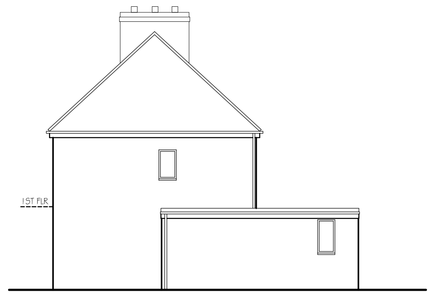


EXISTING SIDE ELEVATION




EXISTING REAR ELEVATION




PROPOSED FRONT ELEVATION

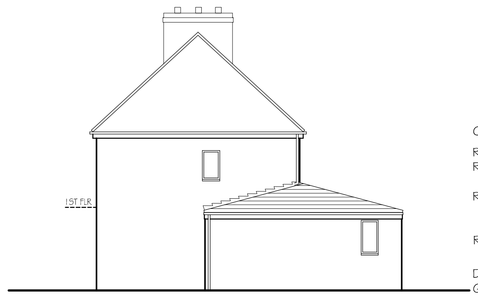


PROPOSED SIDE ELEVATION

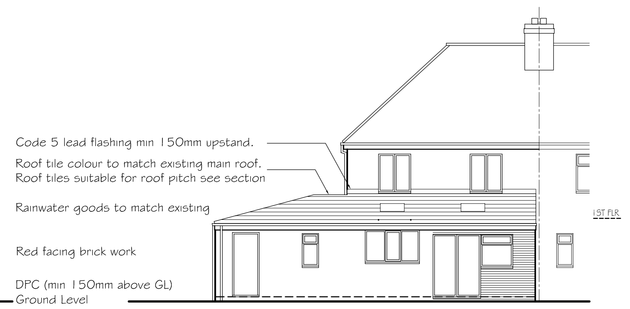

PROPOSED REAR ELEVATION

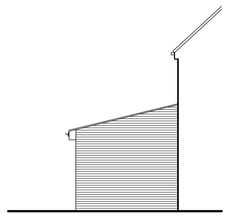


PROPOSED SIDE ELEVATION

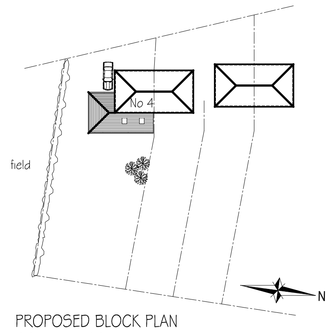


PROPOSED BLOCK PLAN
SCALE 1:500

THERE ARE NO TREES BEING AFFECTED BY THE PROPOSAL AND THE PLANS SHOWS AN INDICATION OF THE TREES ON SITE.

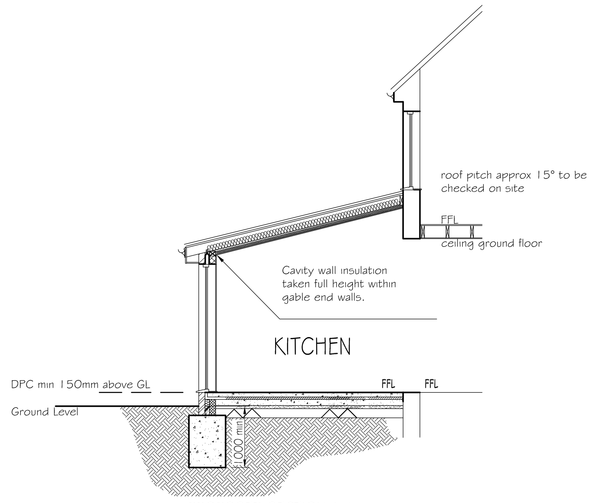


PROPOSED SECTION A-A

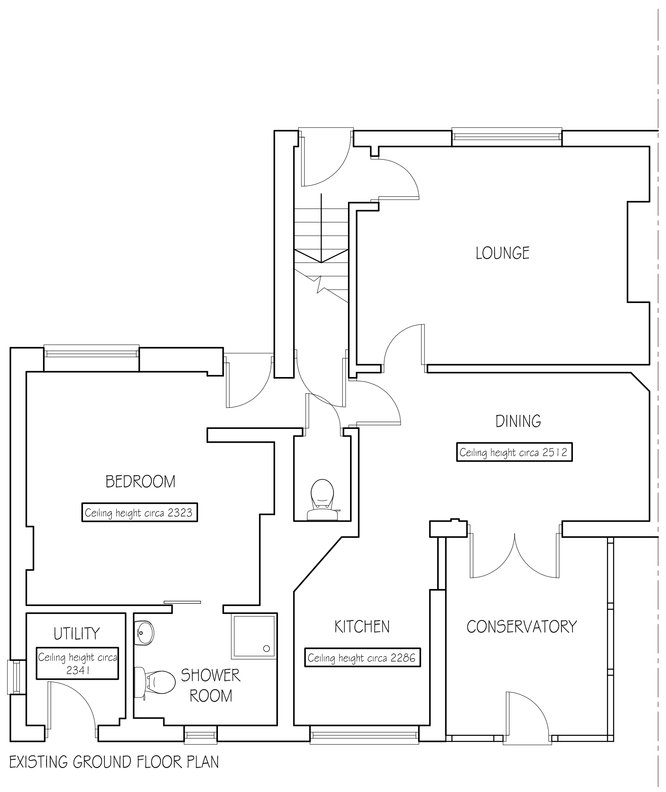


EXISTING GROUND FLOOR PLAN

Metres 0 1 2 3 4 5
millimetres 0 1000 2000 3000 4000 5000

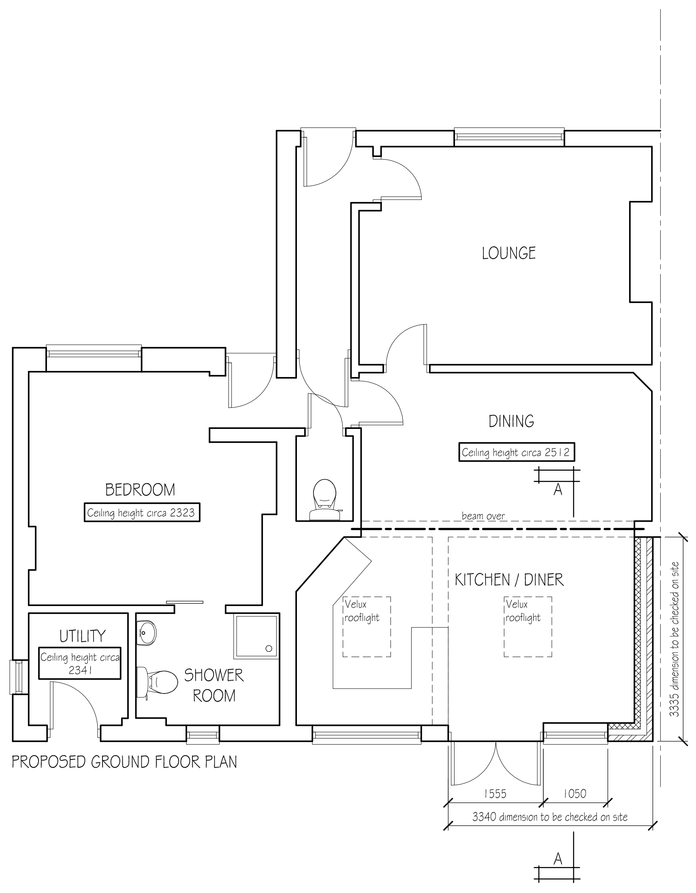


PROPOSED GROUND FLOOR PLAN

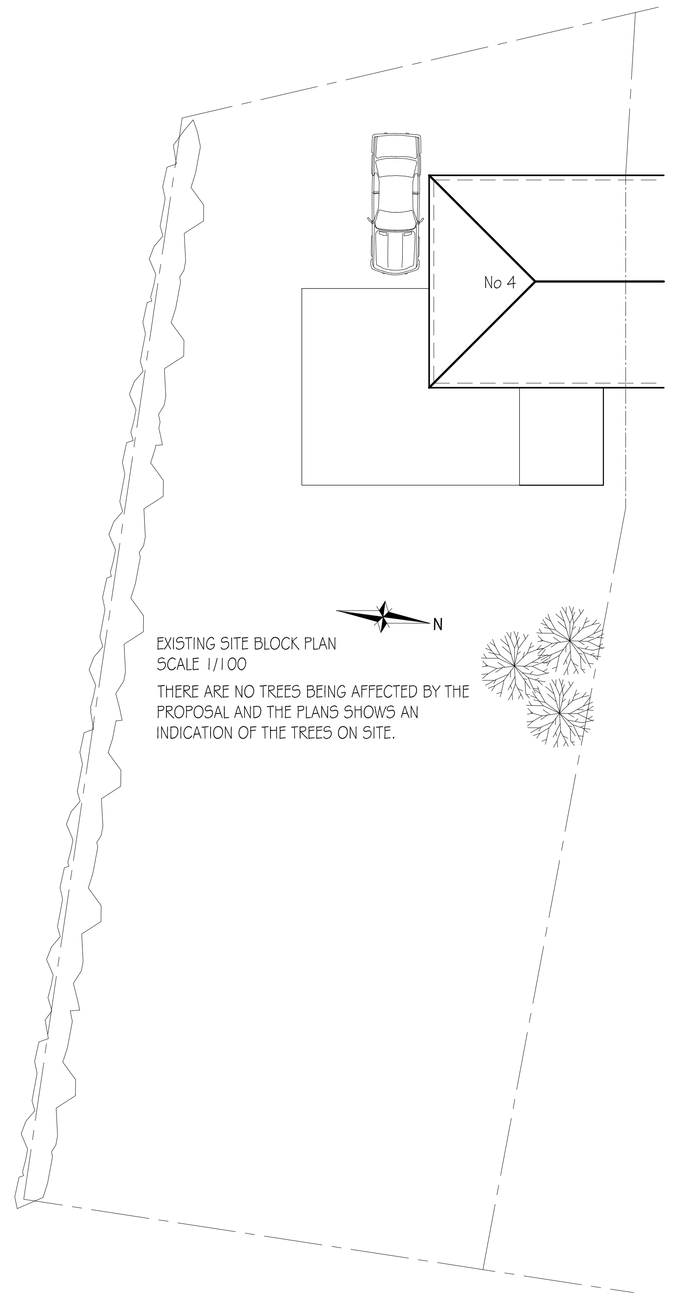

EXISTING SITE BLOCK PLAN
SCALE 1:100

THERE ARE NO TREES BEING AFFECTED BY THE PROPOSAL AND THE PLANS SHOWS AN INDICATION OF THE TREES ON SITE.

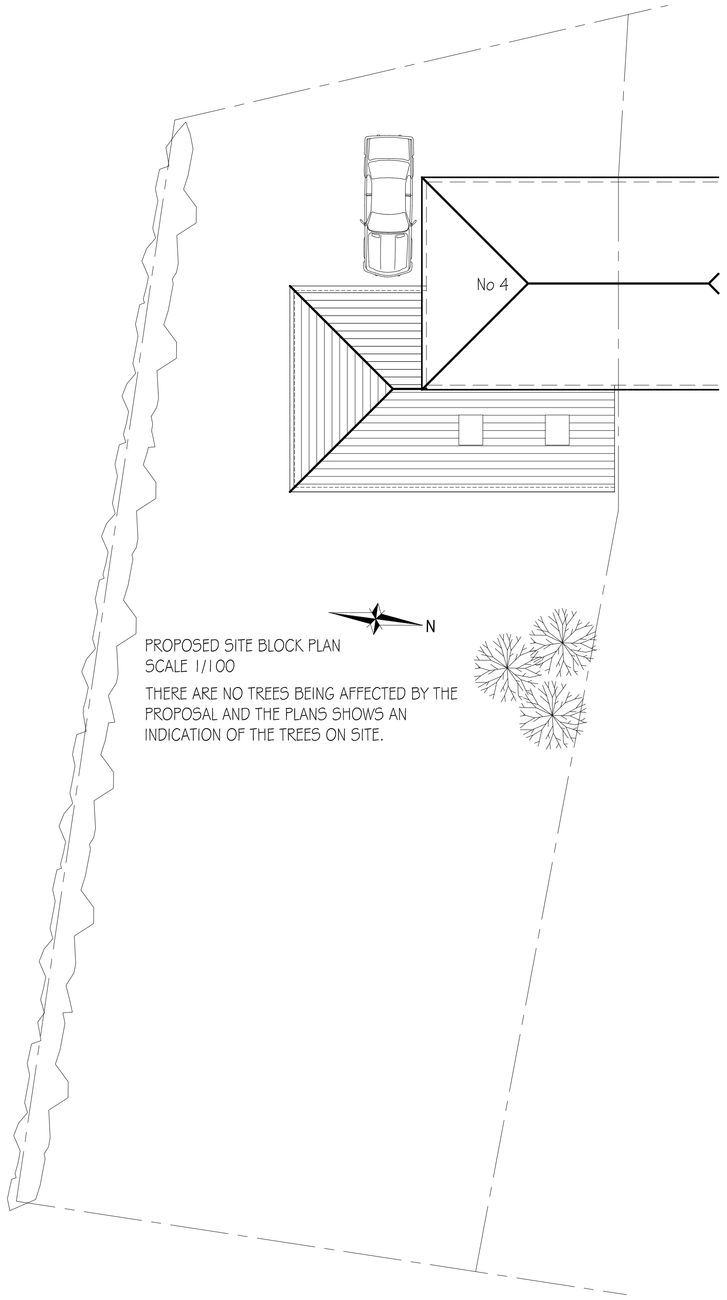

PROPOSED SITE BLOCK PLAN
SCALE 1:100

THERE ARE NO TREES BEING AFFECTED BY THE PROPOSAL AND THE PLANS SHOWS AN INDICATION OF THE TREES ON SITE.

This drawing is the property of SPG DESIGN LIMITED.
Copyright is reserved by them and no part of this drawing may be reproduced in any form, material or electronic format without the written consent of the copyright owner. The drawing is issued on the condition that it is not copied, reproduced, retained or disclosed to any unauthorised person, either wholly or in part without the consent in writing of.

Do not scale off this drawing - All dimensions and setting out to be verified on site. If in doubt contact the originator for clarification.

NOTES:

Rev	Date	Description	By	Chkd
B	31/01 11	Additional side elevation shown	SG	
A	26/7/11	Block plan at scale 1:500 shown	SG	

Drawing status:

Preliminary	○	For Approval	●
For Tender	○	For Construction	○
For Comment	○	For Record	○

Client:

Consultant
ARCHITECTURAL CONSULTANTS
Hycott Watery Lane Corley Moor Coventry CV7 8AJ
t: 01676 540954 www.spg-design.com

Site Location
4 Ratcliffe House Lane Ratcliffe Culey CV9 3 LZ

Project Title:
Rear extension and pitched roof

Drawing Title:
Existing and Proposed Details

Project No:	Dwg No:	Revision:
3065	01	B
Drawn:	Scale:	Date:
SG	1:50 1:100 @ A0	June 2011

COPYRIGHT © 2004 SPG DESIGN LTD.
ALL RIGHTS RESERVED.