SCP/MG/101/3

1:50@A3

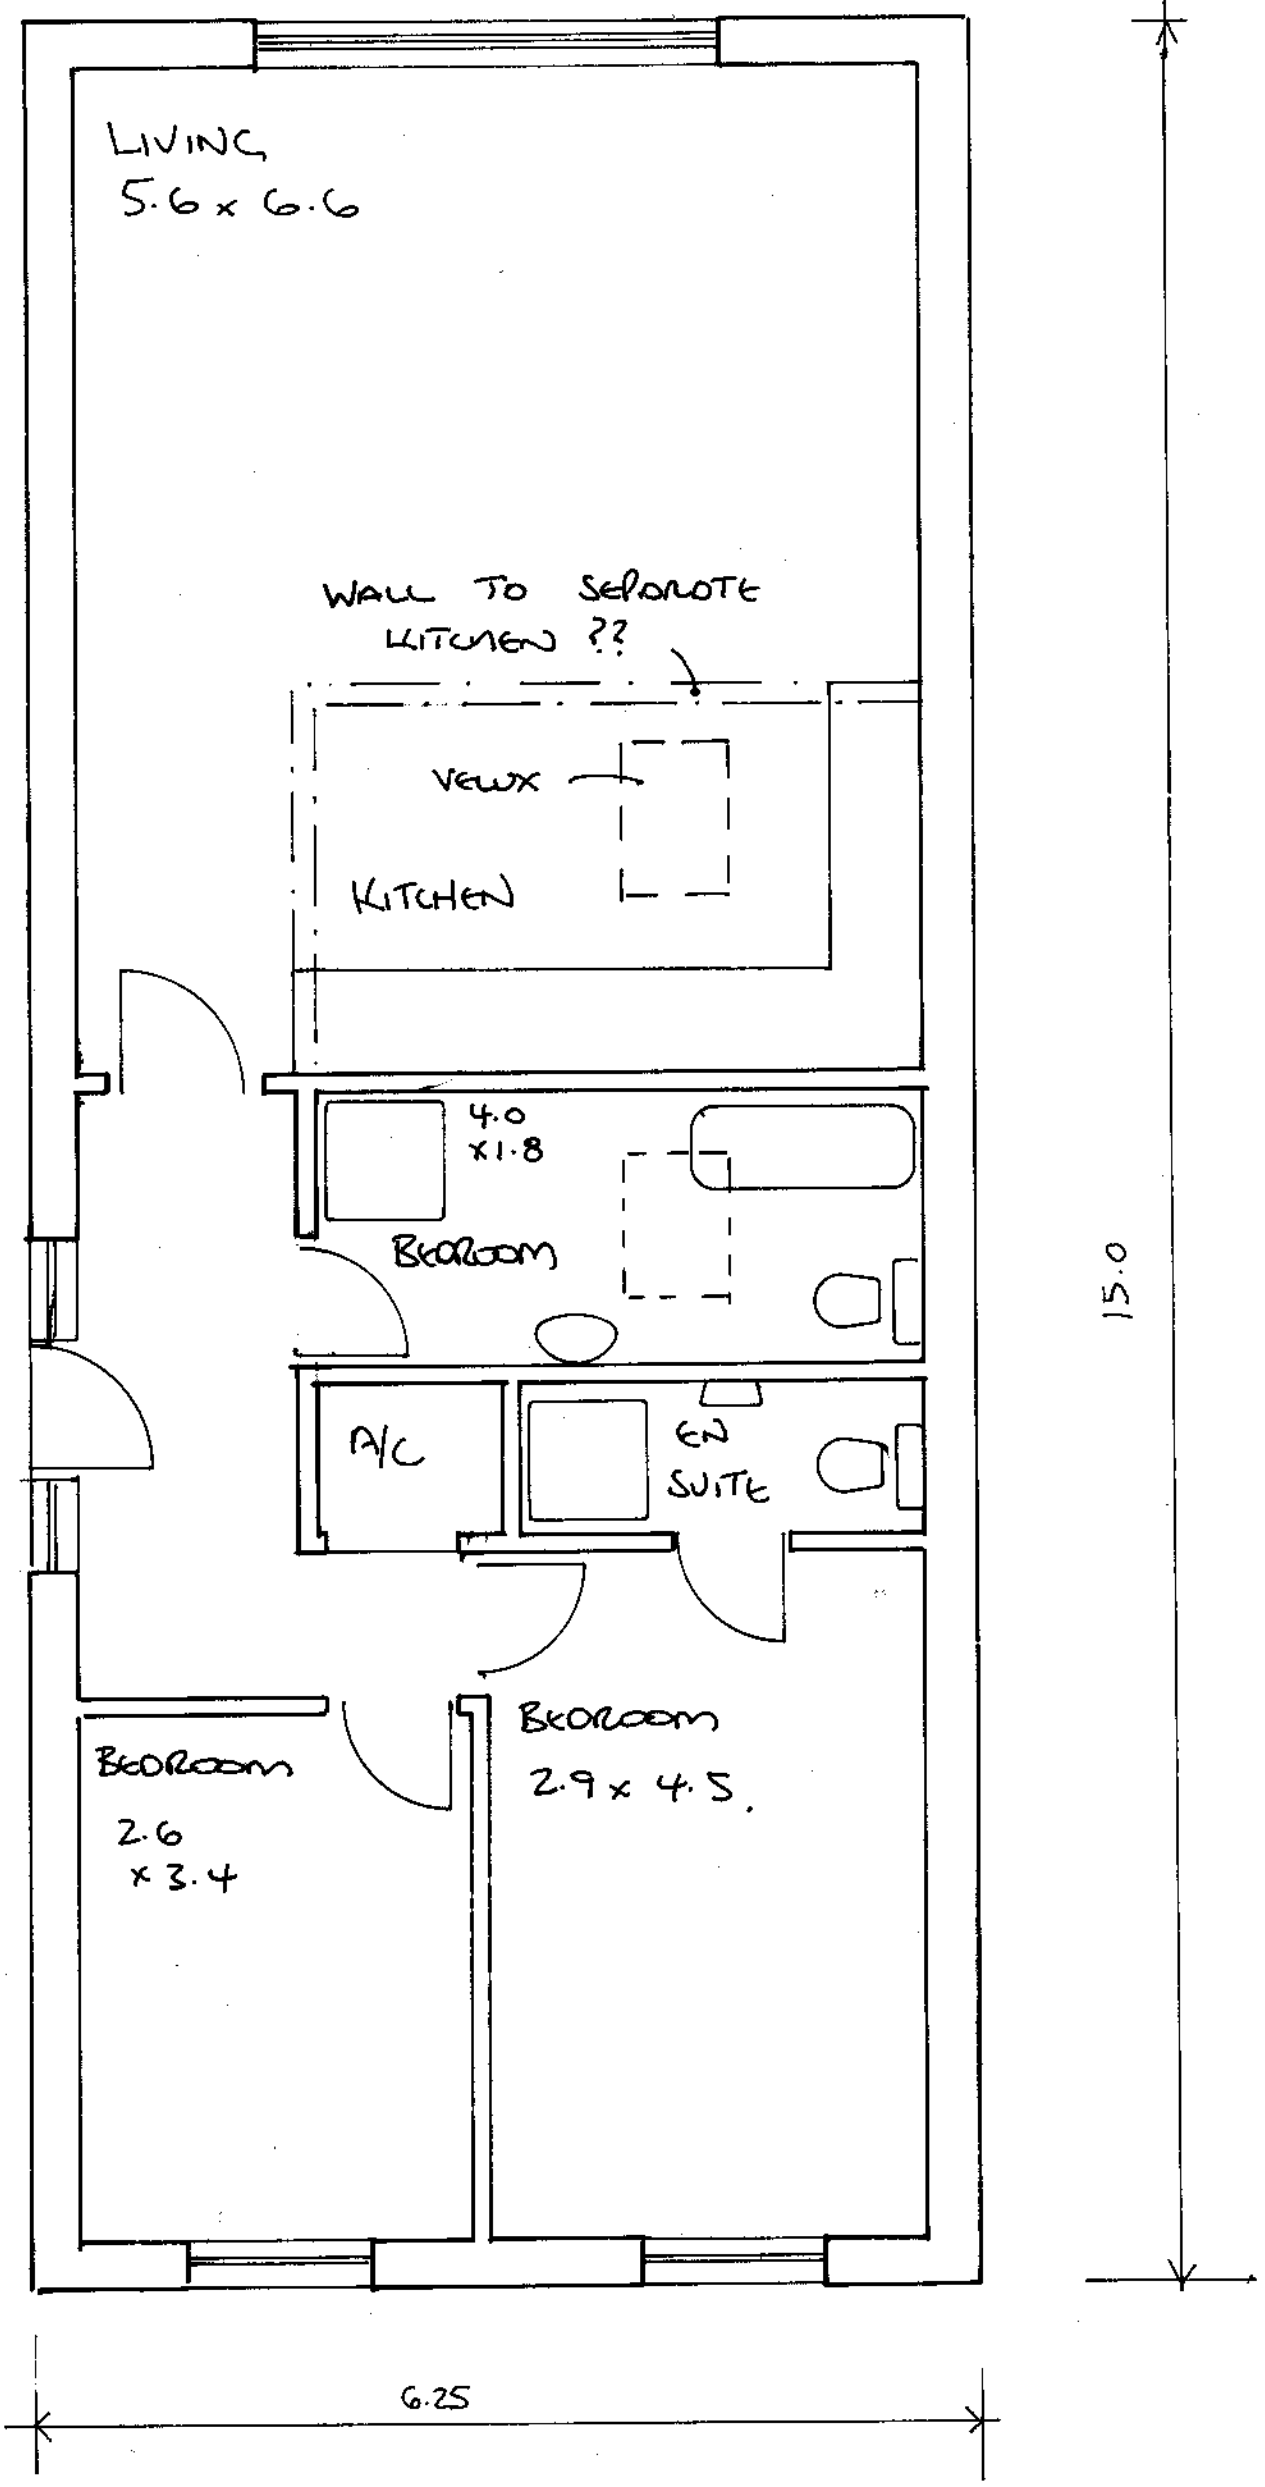

Floor Plan

Proposed bungalow on land adjacent to 77 Main Street, Newbold Verdon, Leicestershire

Mr and Mrs Gist

Cliffords Surveyors Ltd
Architectural Design Consultants

7 Beacon Avenue
Quorn
Loughborough
Leicestershire LE12 8EW

01509 414421