



ex: front elevation




prop: side elev:

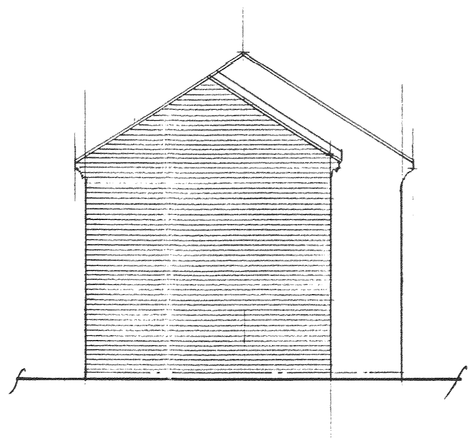


prop: front elevation

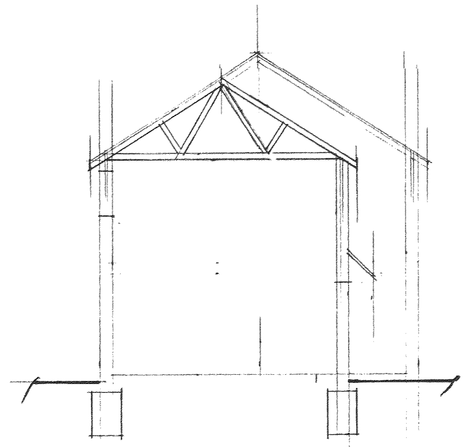


cross section

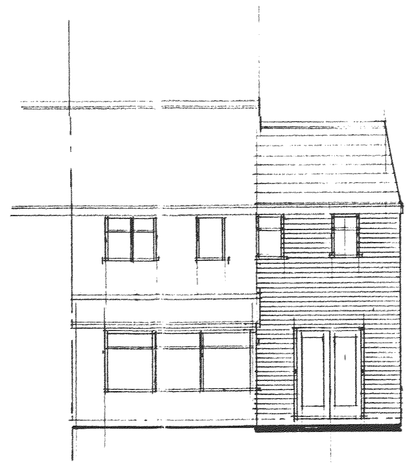

prop: rear elevation

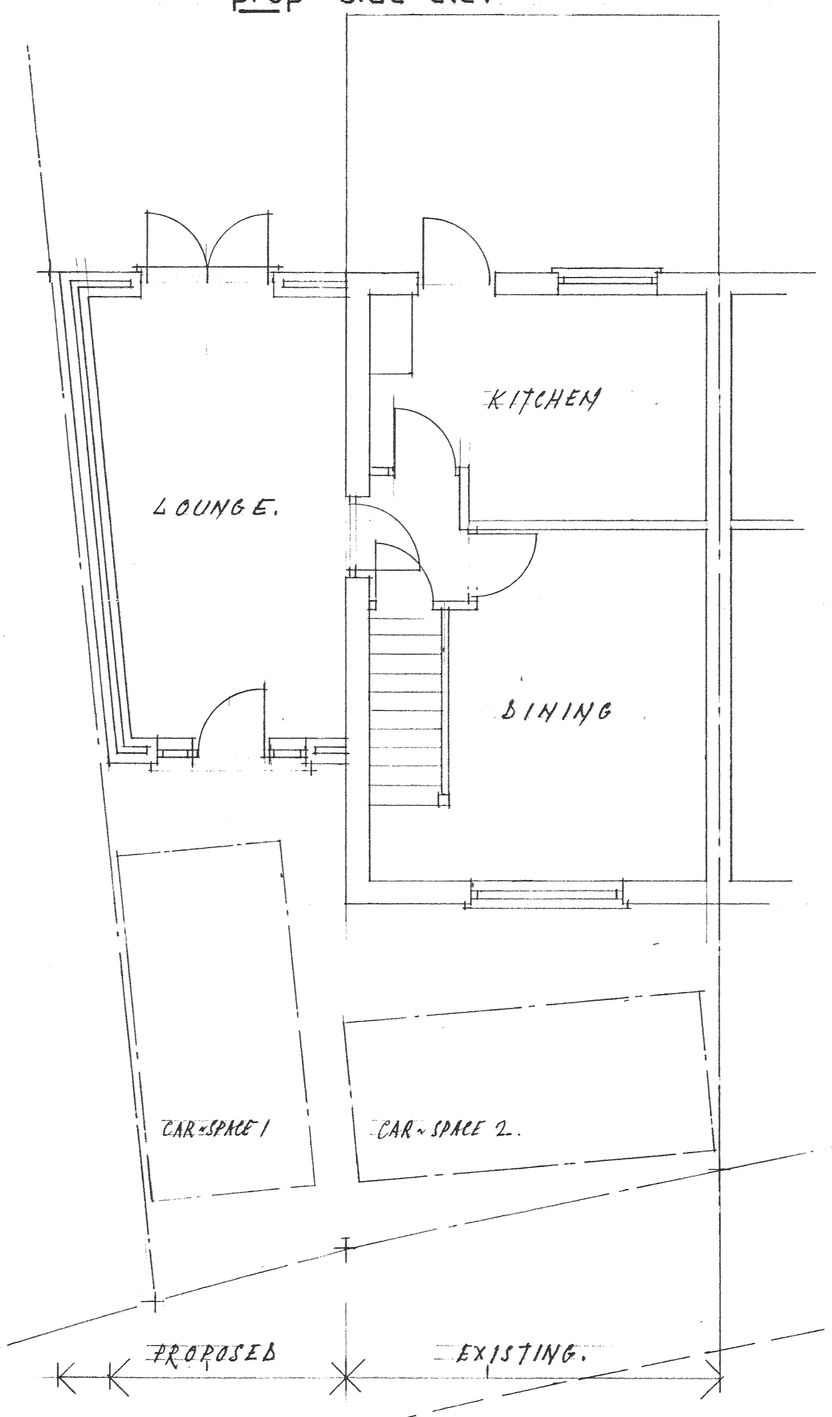

GROUND FLOOR

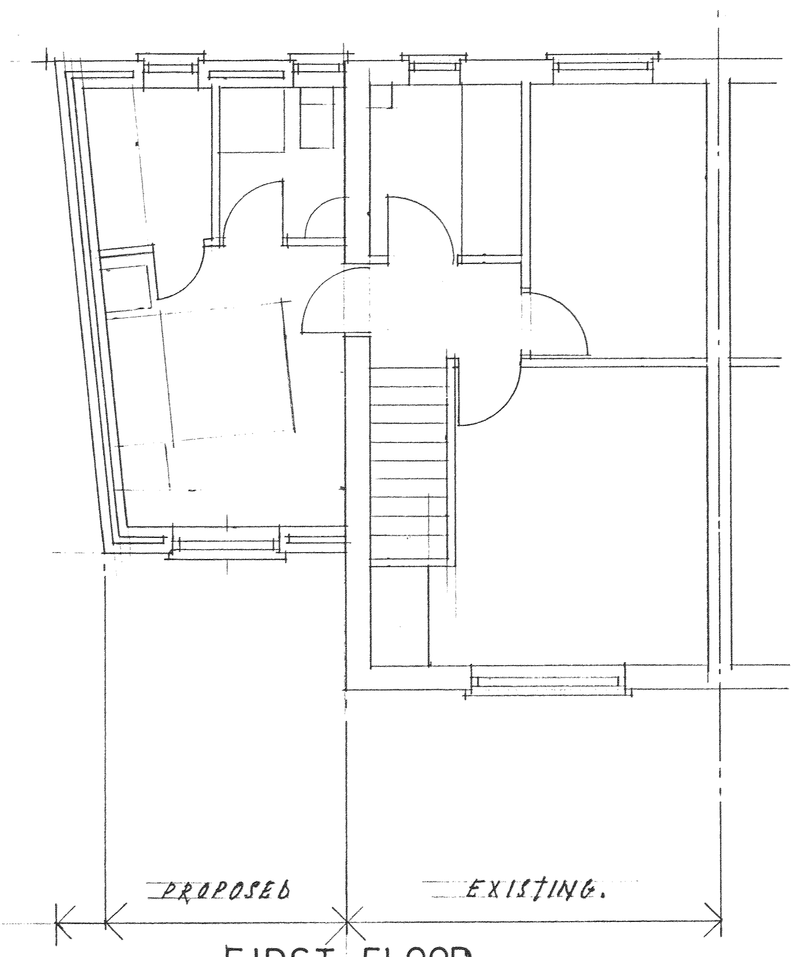

FIRST FLOOR

OPENINGS TO PART L.
FLOOR AREA : 5.1 × 2.7 × 2 = 27.54 × 25% = 6.88 m²
+ OPENING INTO DOOR. 1.89. TOTAL ALLOWABLE = 8.77 m².

WE HAVE:- F.DOOR 1.89, SIDE WINDOWS: 1.20 × 0.40 × 2 = 0.96,
REAR DOORS: 1.50 × 2.10 = 3.15 m² F.WINDOW 1.20 × 1.05 = 1.26 m²

7.26 m
1.26

NOTES:
All dimensions must be checked on site and not scaled from this drawing.

1:6

7.6 front
7.3 side
7.3 Sect

22.2

49
268
6.7

A	Date	Revisions

© copyright

DEVELOPMENT SERVICES
08 SEP 2008
RECEIVED

Client
MR. M. HAYTON AND MISS. L. WHEATLEY.

Job Title
34, SEVERN AVENUE,
HINCKLEY
LEICS.

Drawing Title
PROPOSED EXTENSION TO THE SIDE OF SEMI-DETACHED HOUSE.

07738 595907

Scale 1:50 & 1:100

Date AUG 2008 | Drawn by D WILKINSON.

Drg. No. PP-511978. | Rev.

JOHN E. WRIGHT 526657