Snowdene, Main Street, Botcheston

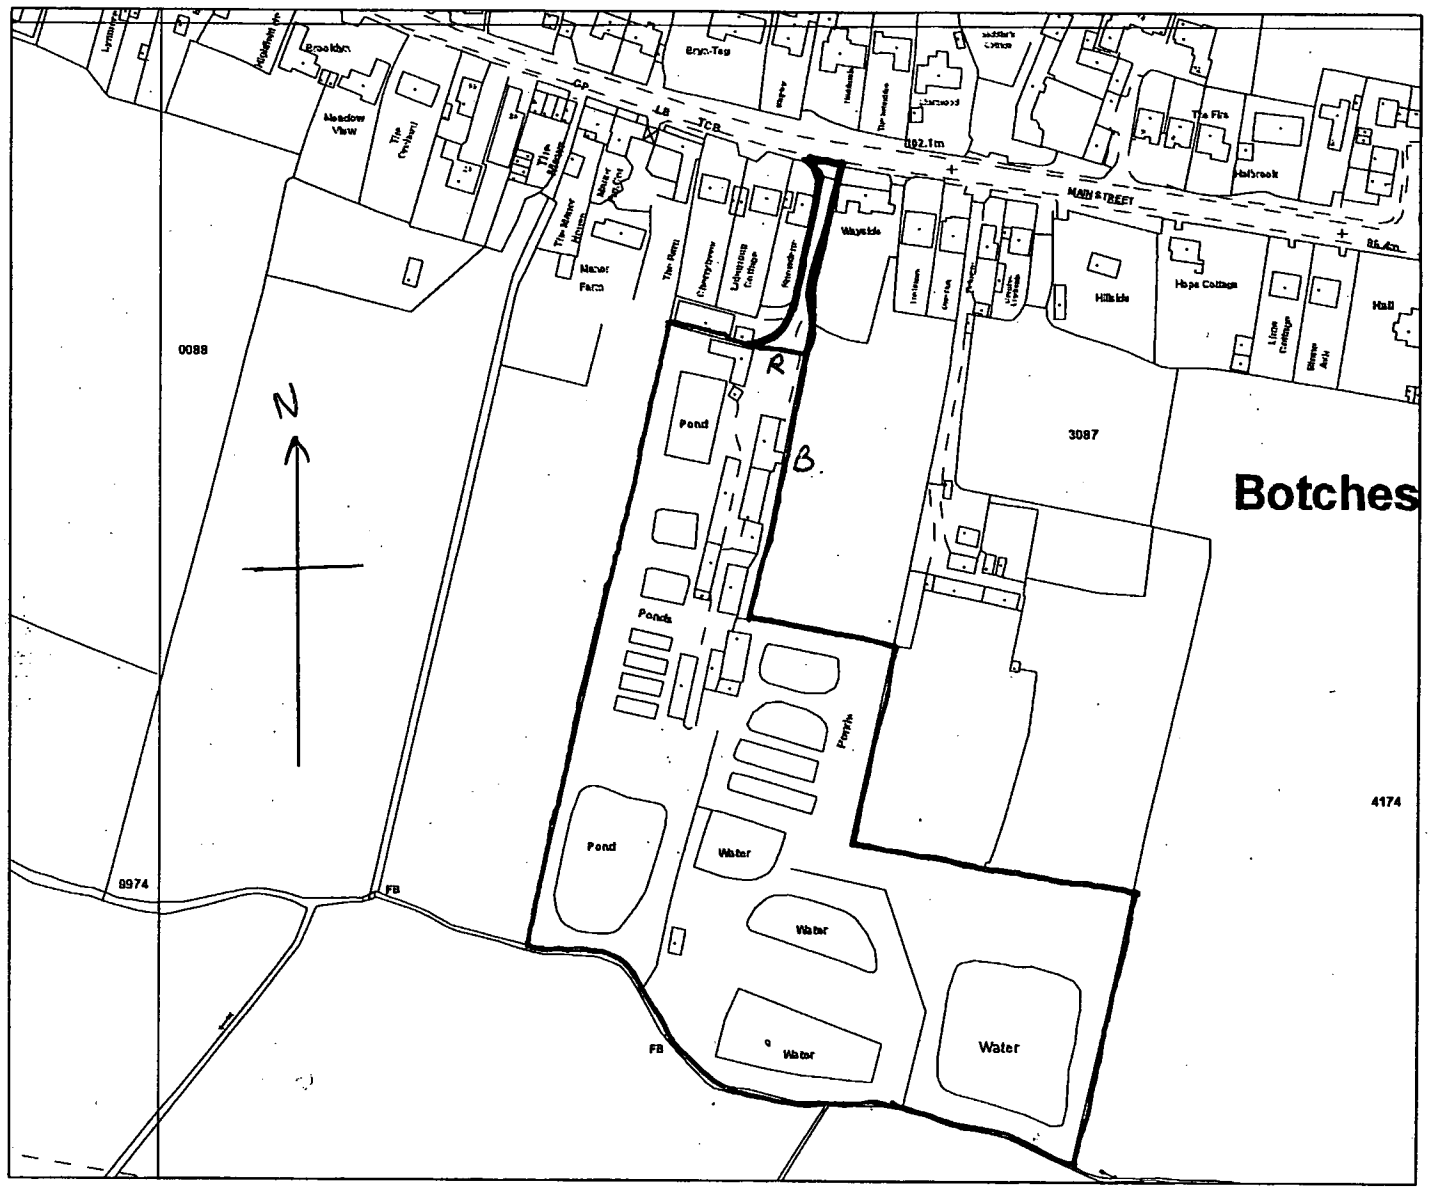

Reproduced from the Ordnance Survey map with the permission of the Controller of Her Majesty's Stationery Office © Crown Copyright 2000.
Unauthorised reproduction infringes Crown Copyright and may lead to prosecution or civil proceedings.

*Produced using ESRI (UK)'s MapExplorer 2.0 - **http://www.esriuk.com***

GIS by ESRI (UK)

Legend

MR COBLEY
RETENTION OF FENCE
LOCATION PLAN

SCANNED

This copy has been produced specifically for Map Return Scheme purposes.
No further copies may be made.

DEVELOPMENT SERVICES
13 FEB 2008
RECEIVED

Scale : 1:2500

Organisation	Hinckley & Bosworth Borough Council
Department	Planning
Comments	
Date	18 December 2002
SLA Number	LA078220