


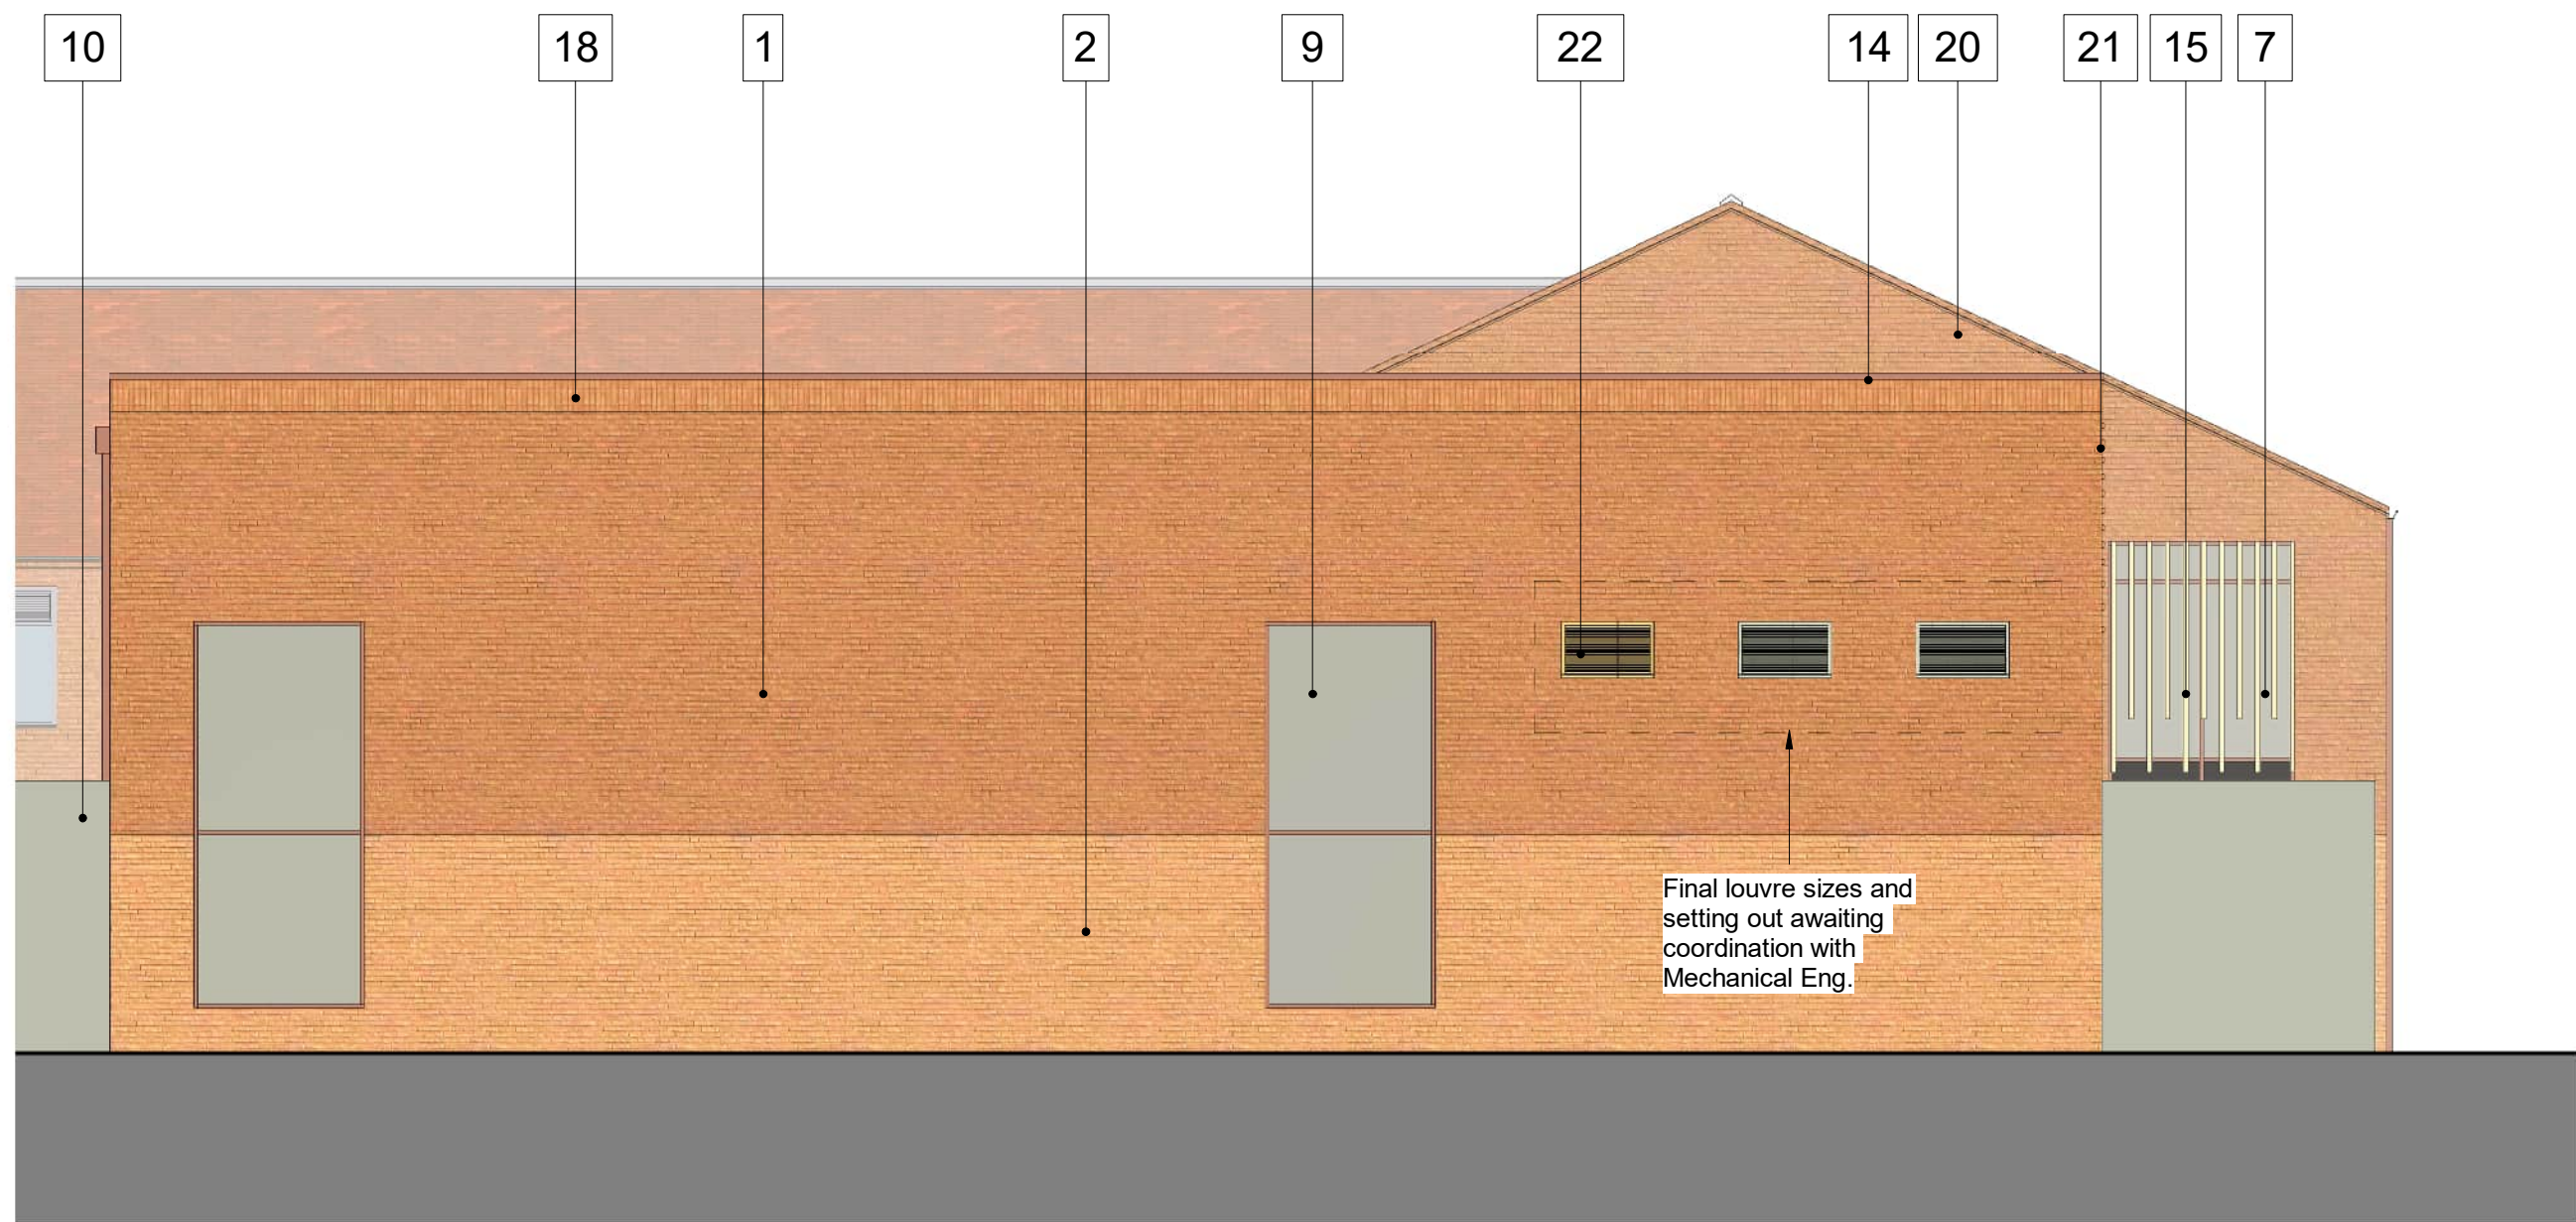

1 Elevation A: South West - NSCC Building
1 : 100




2 Elevation B: North West - NSCC Building
1 : 100

Roof Tile, Brick Types and Metalwork Finish/Colours



Revisions	Suitability
Project	S3 REVIEW AND COMMENT
11-1567-01 Twycross Zoo	
Client	
Twycross Zoo	
Title	
PROPOSED PLANNING ELEVATIONS - SHEET 1 - NSCC	
Drawing No.	Revision
TWZ-HLM-01-ZZ-DR-A-00600	C01
Scale	Drawn
1 : 100 @A1	JH
Date	Checked
08/10/23	BC
1	
Stretcher Course Brick / Mortar Type 1	
2	
Stretcher Course Brick / Mortar Type 2	
3	
Feature Brick Recess	
4	
Aluminium Down Pipe, RAL 040 40 40 Copper Beech	
5	
Aluminium Gutter RAL 040 40 40 Copper Beech	
6	
PPC Aluminium Door RAL 040 40 40 Copper Beech	
7	
PPC Aluminium Curtain Walling RAL 040 40 40 Copper Beech	
8	
PPC Aluminium Windows with Louvres RAL 040 40 40 Copper Beech	
9	
PPC Aluminium Windows RAL 040 40 40 Copper Beech	
10	
Animal Habitat Containment	
11	
Plain Clay Roof Tiles - Terracota	
12	
Feature Bat Boxes - Red	
13	
Existing site trees, power washed to remove bark - Client Install	
14	
PPC Aluminium Coping RAL 040 40 40 Copper Beech	
15	
Curtain Wall Shading Device RAL 1001 Beige	
16	
Timber Pergola - Client Install	
17	
Hit and Miss Brickwork Feature Wall	
18	
Double Soldier Course Brick	
19	
Ridge Tile - Terracotta	
20	
Terracotta Metal Cladding	
21	
Flemish Bond Brick with Projecting Header	
22	
PPC Aluminium Louvre RAL 040 40 40 Copper Beech	

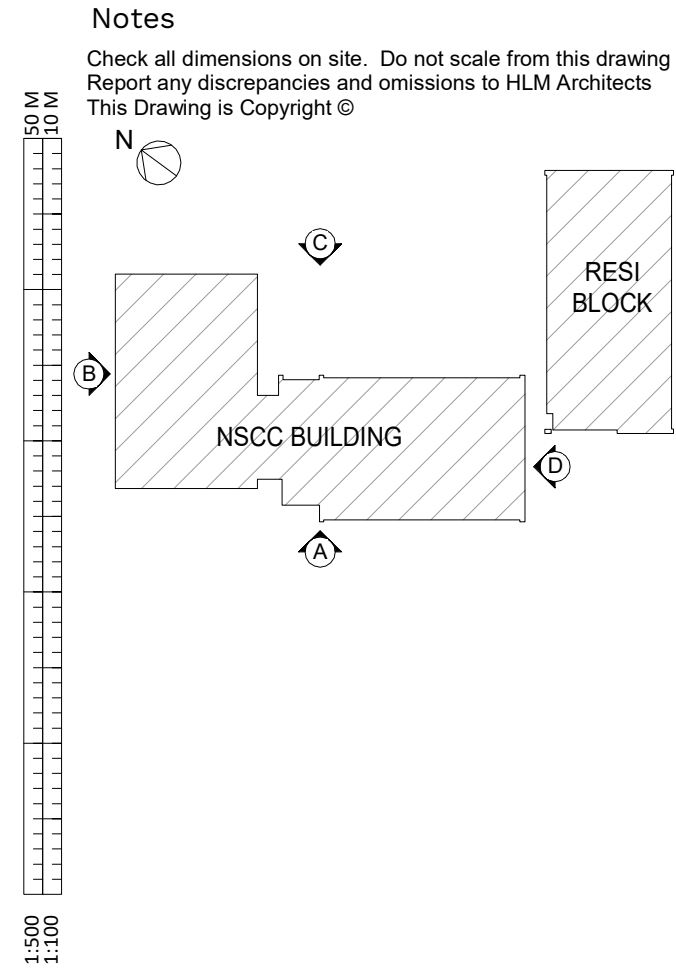

C01	ISSUED FOR DISCHARGE OF CONDITION (EXTERNAL FABRIC MATERIALS ABOVE OPC)	04.08.2025	JH	BC
P05	ISSUE FOR REVISED SECTION 73 APPLICATION	03.12.2024	JH	BC
P04	ISSUE FOR SECTION 73 APPLICATION	19.07.2024	EJ	JH
P03	UPDATED IN LINE WITH PLANNING COMMENTS	04.10.2023	KW	BC
P02	PLANNING ISSUE INCORPORATING CONSULTANT FEEDBACK	29.09.2023	KW	KB
P01	ISSUE FOR PLANNING APPLICATION	25.09.2023	AB	BC
Rev	Description	Date	By	Chk

Client

Twycross Zoo

Title

PROPOSED PLANNING ELEVATIONS - SHEET 1 - NSCC

Drawing No.

TWZ-HLM-01-ZZ-DR-A-00600

Revision

C01

Scale

1 : 100 @A1

Drawn

JH

Date

08/10/23

Checked

BC



© HLMArchitects
2nd Floor
The Ruskin Building
Tudor Square
Sheffield S1 2LA

www.hlmarchitects.com
T. +44 (0) 114 263 9600
F. +44 (0) 114 263 9650
sheffield@hlmarchitects.com

