


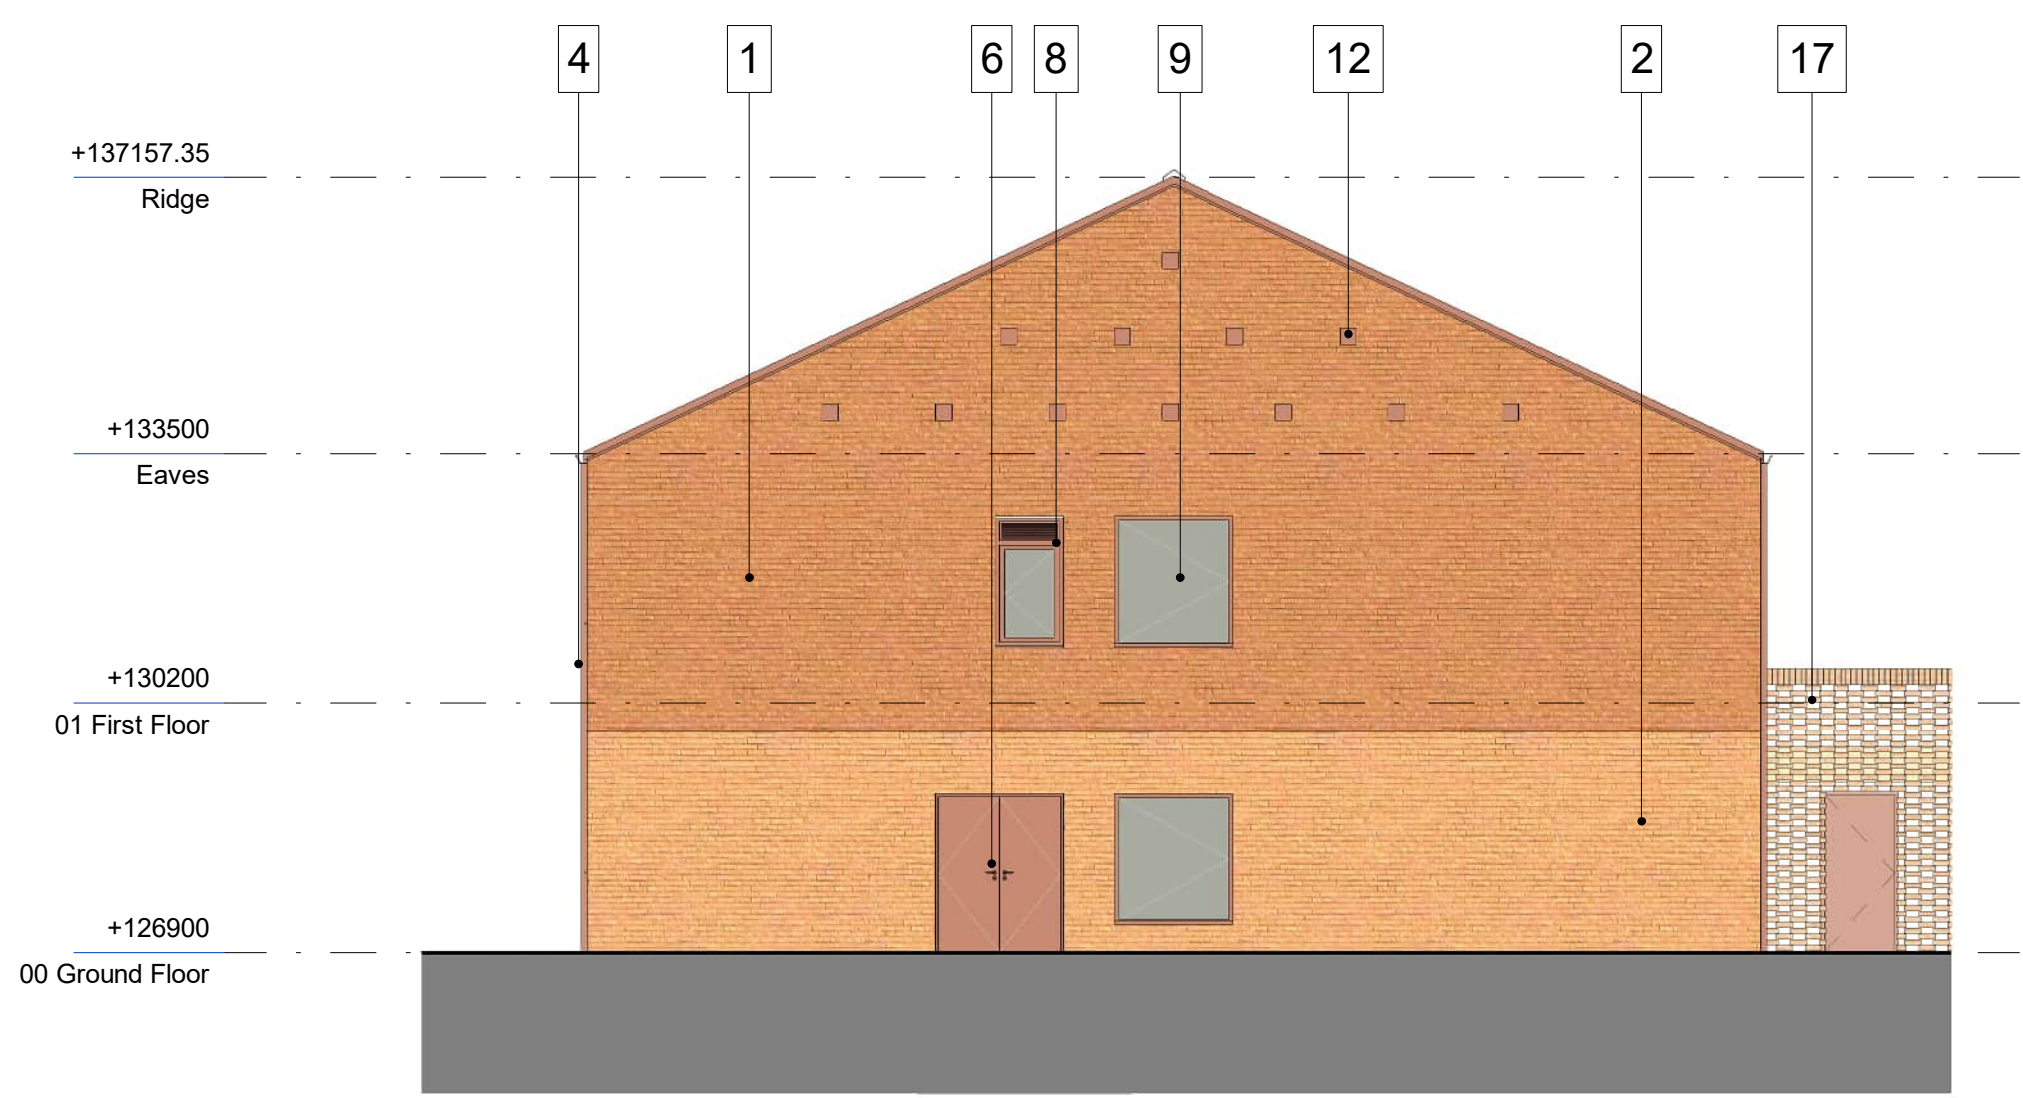


1 Elevation A: South West - Residential Building
00600 1 : 100



2 Elevation B : North West - Residential Building
00600 1 : 100



3 Elevation C: North East - Residential Building
00600 1 : 100

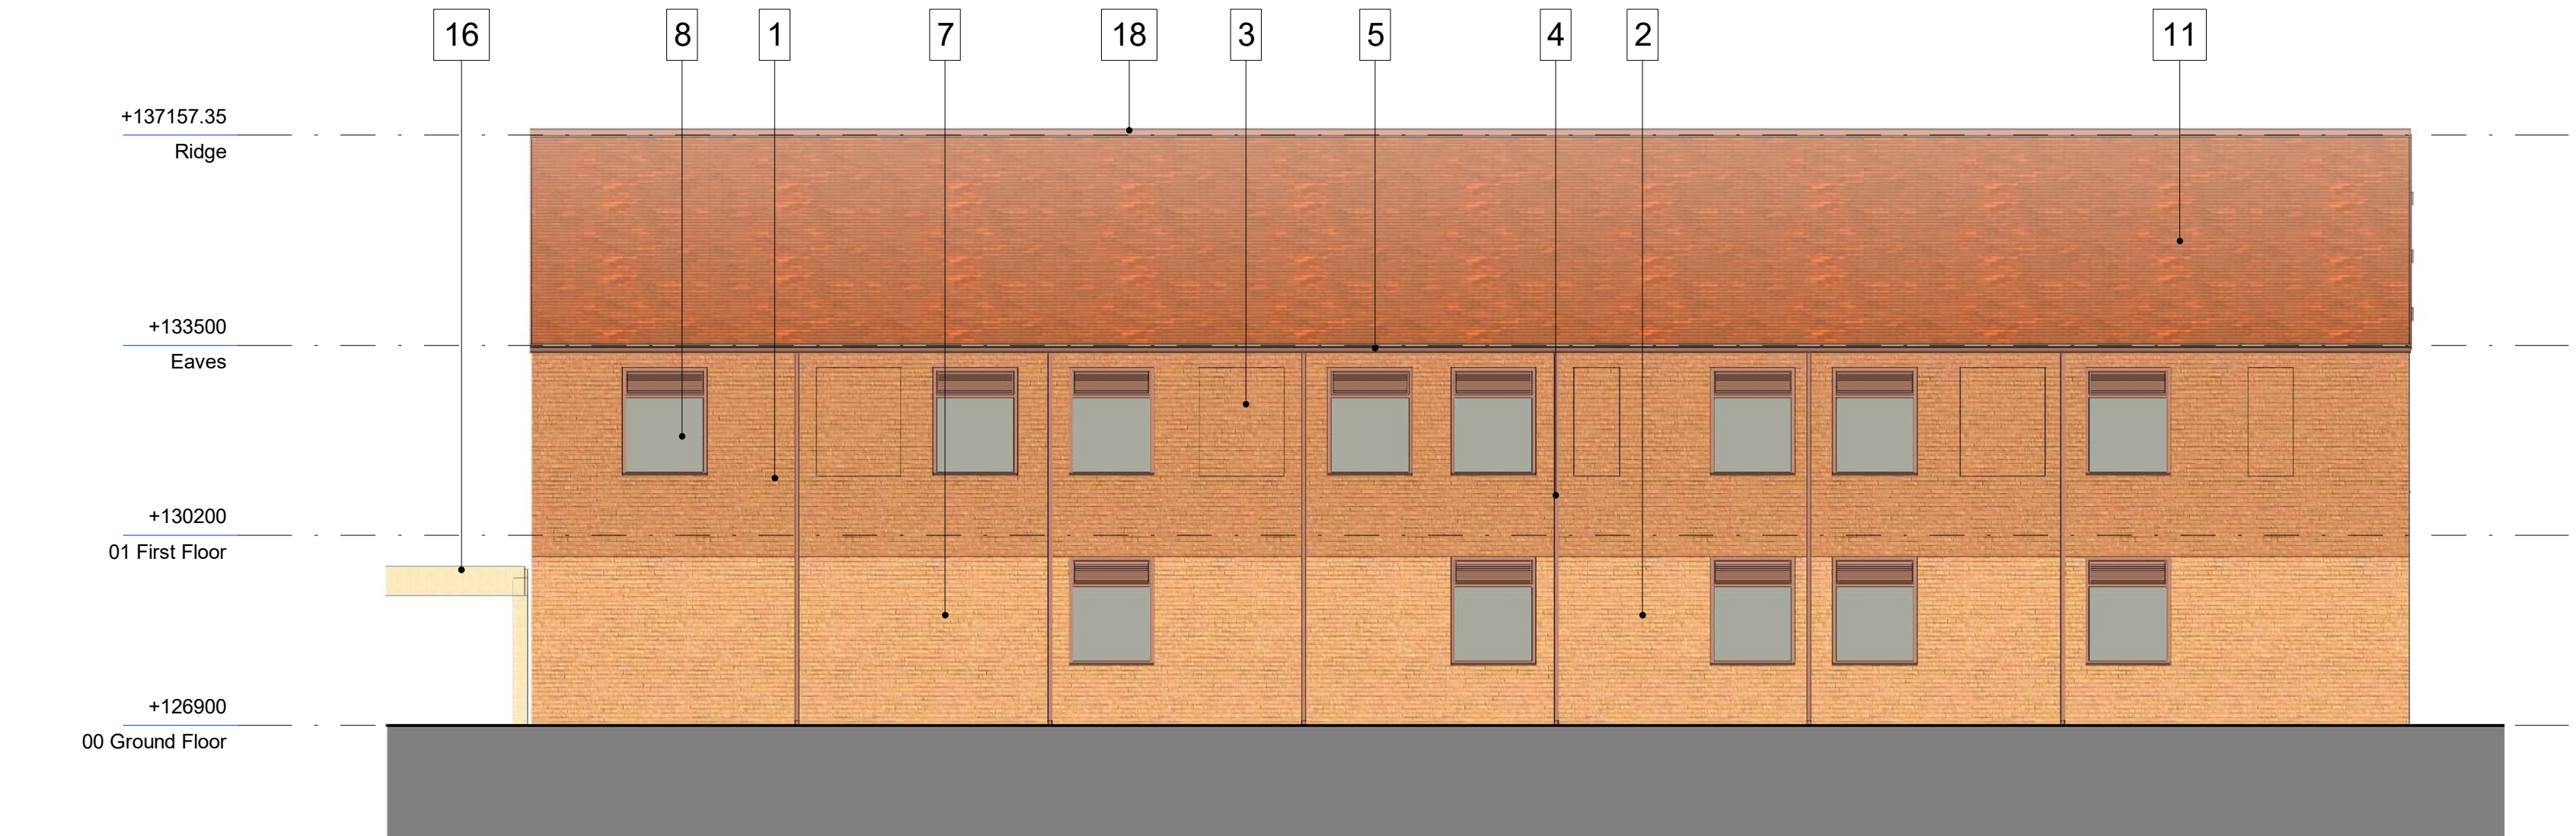

4 Elevation D: South East - Residential Building
00600 1 : 100

Notes	
Check all dimensions on site. Do not scale from this drawing Report any discrepancies and omissions to HLM Architects This Drawing is Copyright ©	
1	Stretcher Bond Brick / Mortar Type 1
2	Stretcher Bond Brick/ Mortar Type 2
3	Feature Brick Recess
4	Aluminium Down Pipe. RAL 040 40 40 Copper Beech
5	Aluminium Gutter RAL 040 40 40 Copper Beech
6	PPC Aluminium Door RAL 040 40 40 Copper Beech
7	PPC Aluminium Curtain Walling RAL 040 40 40 Copper Beech
8	PPC Aluminium Windows with Louvres RAL 040 40 40 Copper Beech
9	PPC Aluminium Windows RAL 040 40 40 Copper Beech
10	Animal Habitat Containment
11	Plain Clay Roof Tiles - Red
12	Feature Bat Boxes - Red
13	Existing site trees, power washed to remove bark
14	PPC Aluminium Coping RAL 040 40 40 Copper Beech
15	Curtain Wall Shading device
16	Timber Pergola - Client Install
17	Hit and Miss Brickwork
18	Ridge Tile

C01	ISSUED FOR DISCHARGE OF CONDITION (EXTERNAL FABRIC MATERIALS ABOVE DPC)	04.08.2025	JH	BC
P05	ISSUE FOR REVISED SECTION T3 APPLICATION	03.12.2024	JH	BC
P04	ISSUE FOR SECTION T3 APPLICATION	29.08.2024	JH	BC
P03	UPDATED IN LINE WITH CONSULTANT COMMENTS	04.10.2023	KW	BC
P02	PLANNING ISSUE INCORPORATING CONSULTANT FEEDBACK	29.09.2023	KW	KB
P01	ISSUE FOR PLANNING APPLICATION	25.09.2023	AB	KB
Rev	Description	Date	By	Chk
Revisions				Suitability
Project	S2 INFORMATION			

11-1567-01 Twycross Zoo

Client	
Twycross Zoo	
Title	
PROPOSED PLANNING ELEVATIONS - RESIDENTIAL	
Drawing No.	Revision
TWZ-HLM-02-ZZ-DR-A-00600	C01
Scale	Drawn
1 : 100 @A1	JH
Date	Checked
08/11/23	BC

Roof Tile, Brick Types and Metalwork Finish/Colours

