

1. DRIVE — PART RESIN BOND/
COBBLE AND BLOCK PAVING
(ALL POROUS SURFACE)
2. FRONT WALL — 1800 HIGH IN
FACING BR/LX (215) DECORATIVE
PANELS / SPLAYS; B.B. COPINGS.
3. GATES (2.4) METAL DEC. FEATURE 2
DESIGN. (HIST. EMBLEM. M/30S).
4. SPECIALIST PLANTING SCHEME
WITH TREES / SHRUBS
5. 1800 HIGH CLASE BOARDED TIMBER
PANEL FENCE (CONC. POSTS)
6. BLOCK PAVING.

FULL-LEVEL INFO.
REFER TO TOPOGRAPHIC
SURVEY.
DRG. 501376 2D.01.

* ,
ALL CAR SPACES
ARE L.C.C. SIZEO.
2.4 X 5.5.



ASSUMED LINE EXG
FOUL DRAIN

GARAGE
FPL. 123.250
(INTERNAL
DIMS.
6.0 X 6.0.)

DENOTES LANDSCAPE. AREAS (PROP).

DRIVE No 38.

PROPOSED
REPOSITION.
LIGHTING COLUMN.
3.0 M. TO SOUTH
TO PERMIT 6.0 M.
WIDE ACCESS.

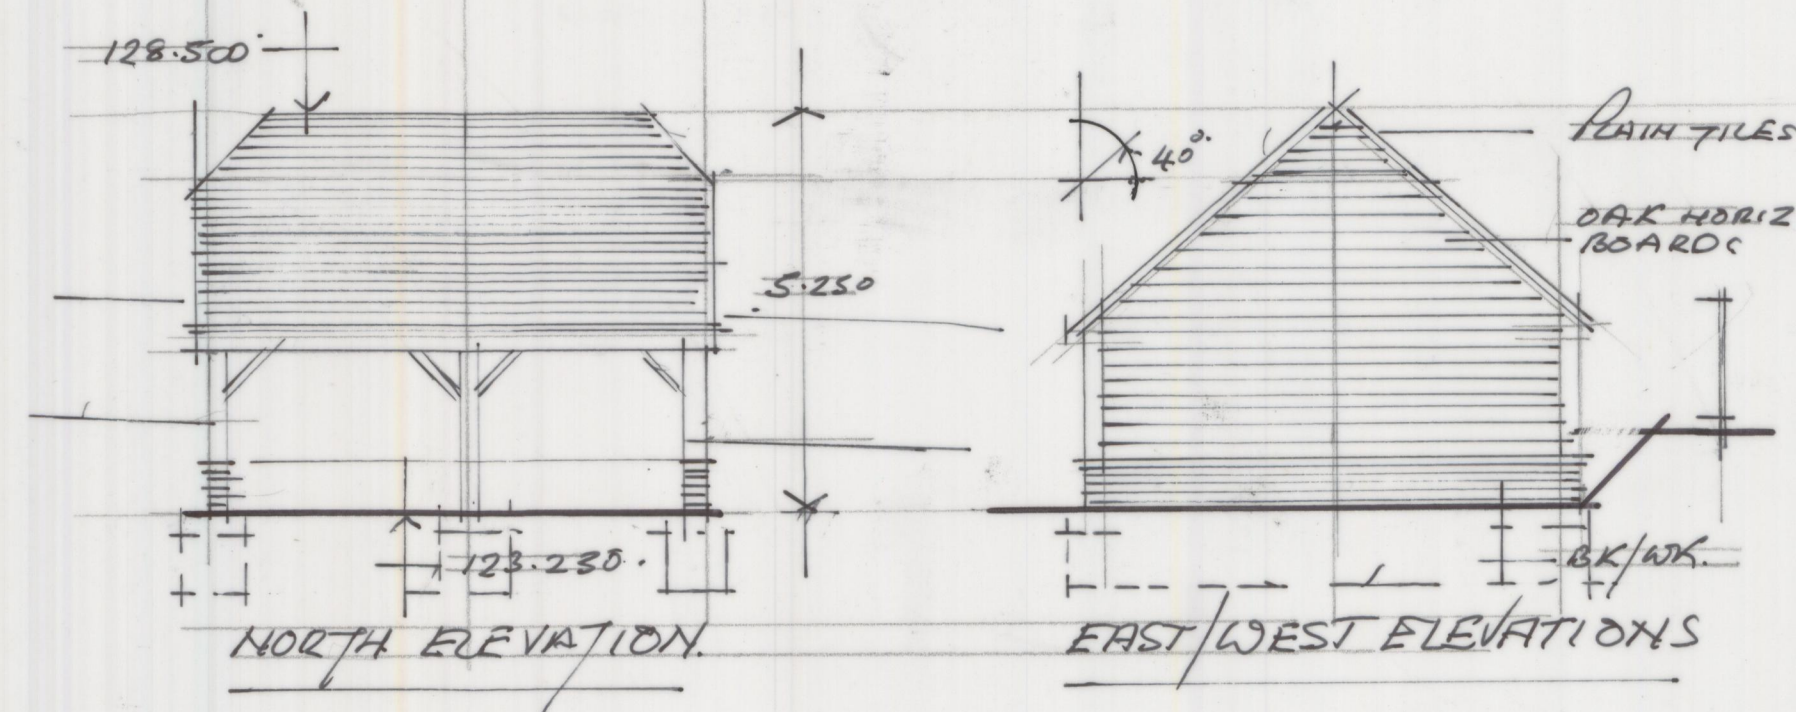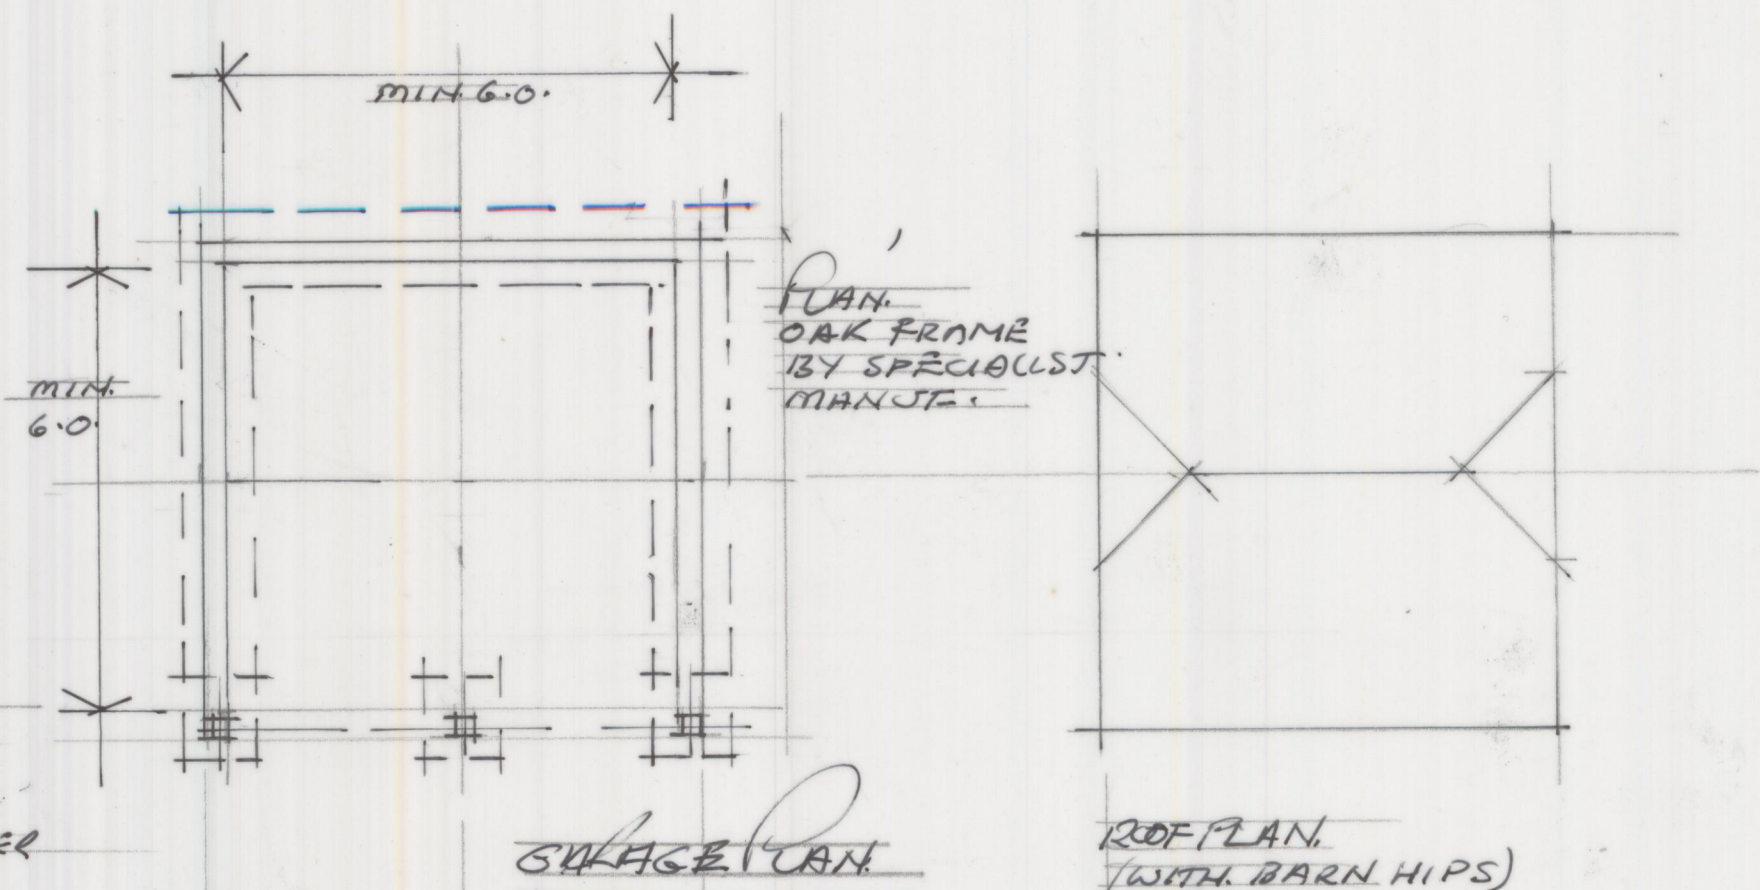

TYPICAL
 STYLE

0 1 2 3 4 5 6

SCALE 1:100

SITE AND GARAGE DETAILS
110. BARTON ROAD.
MKT. BOSWORTH. CV13. 0LQ

26/13/01.