




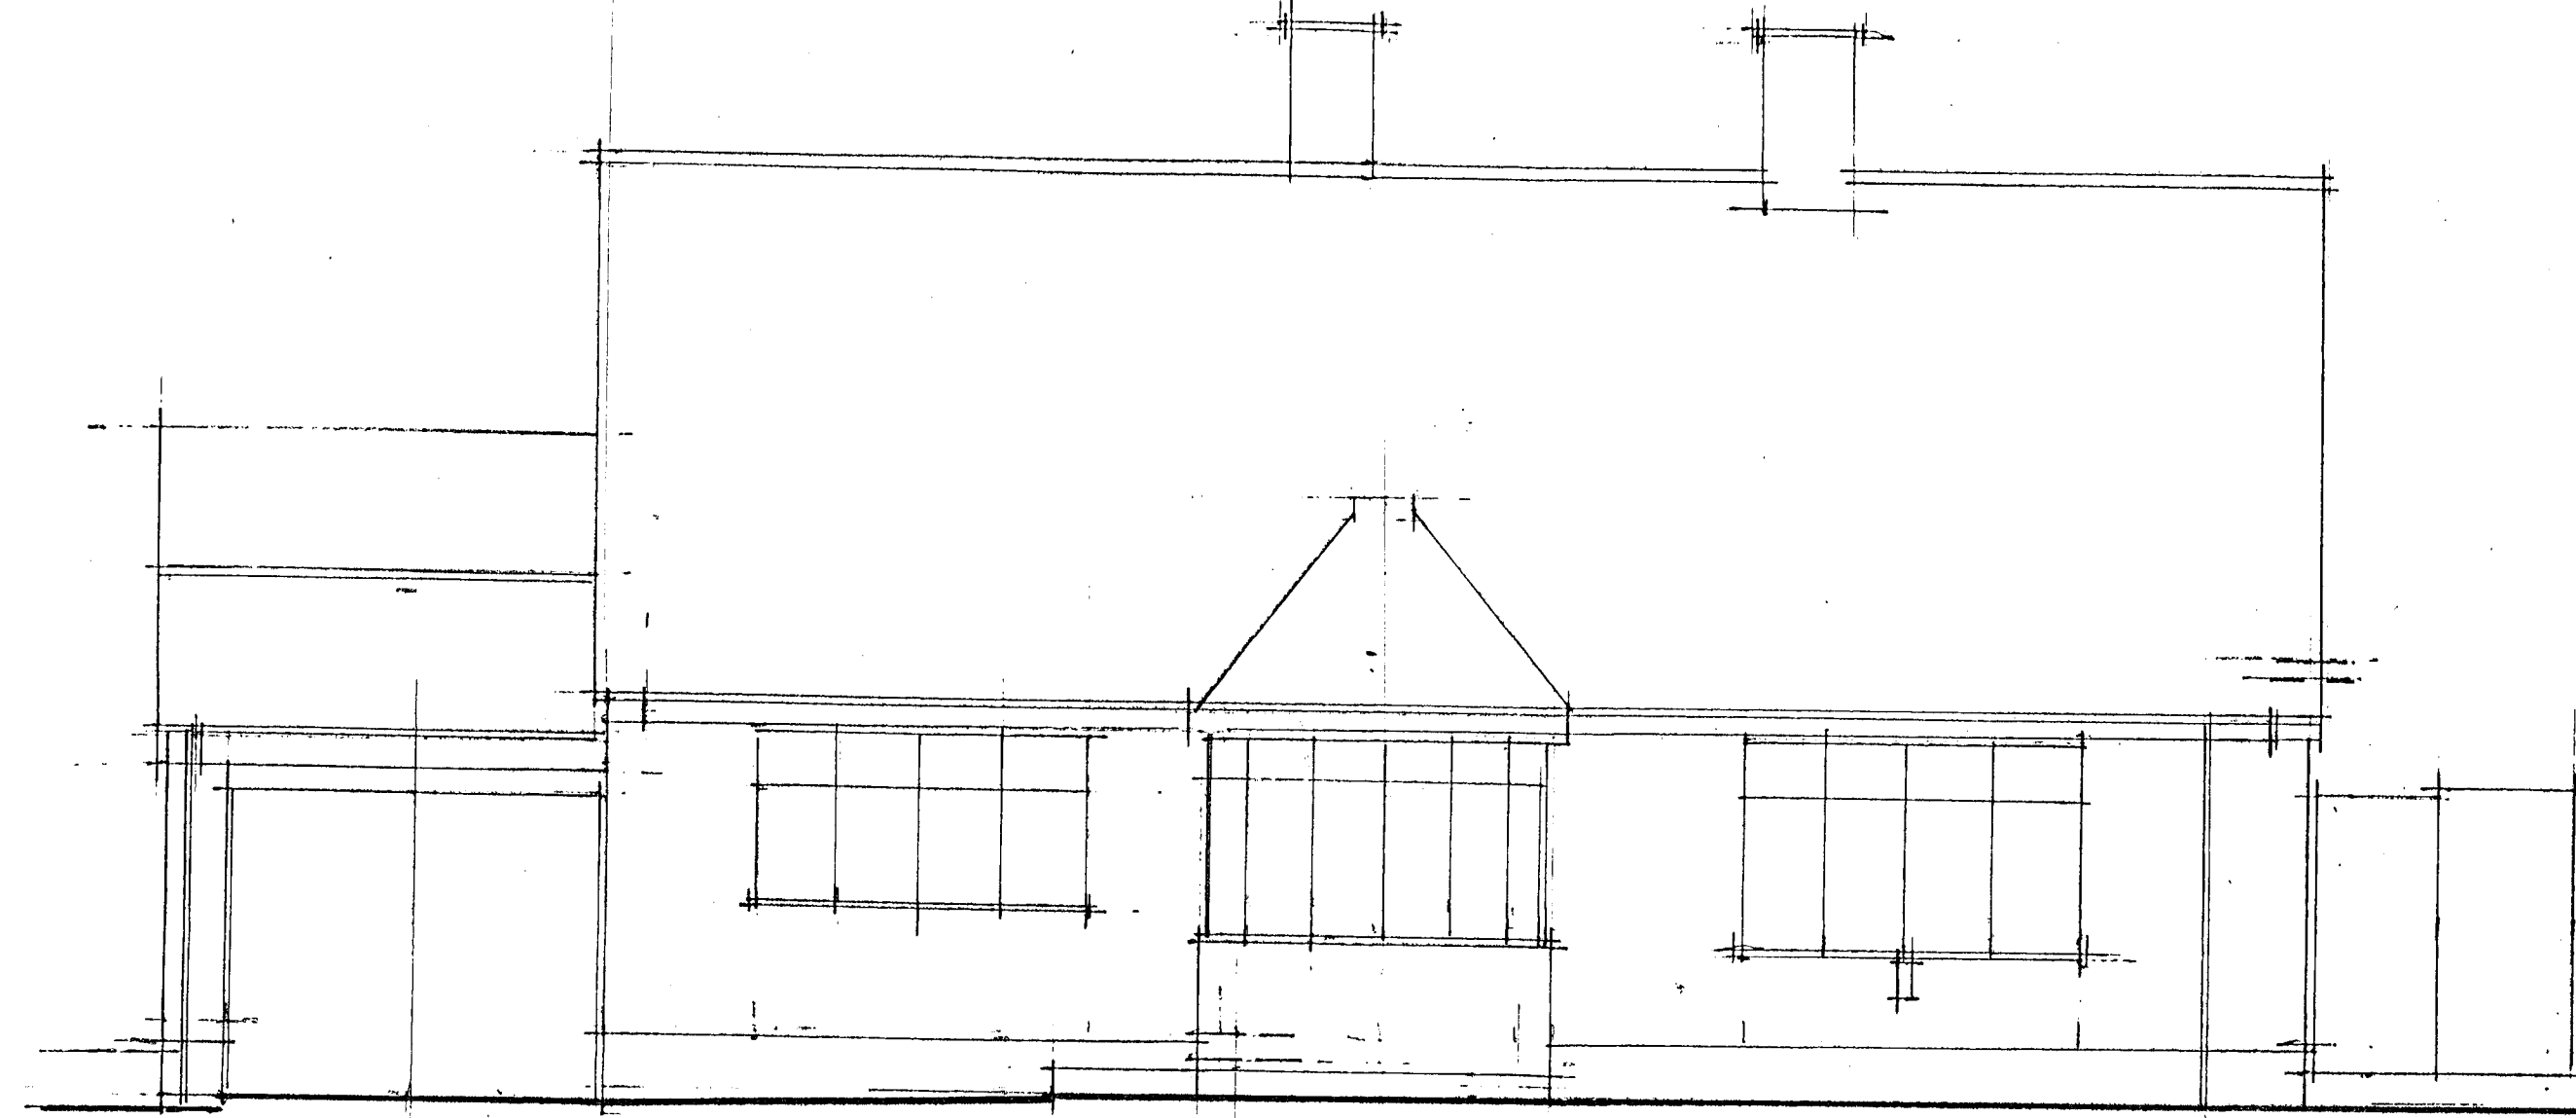


FRONT - WEST ELEVATION (EXISTING)

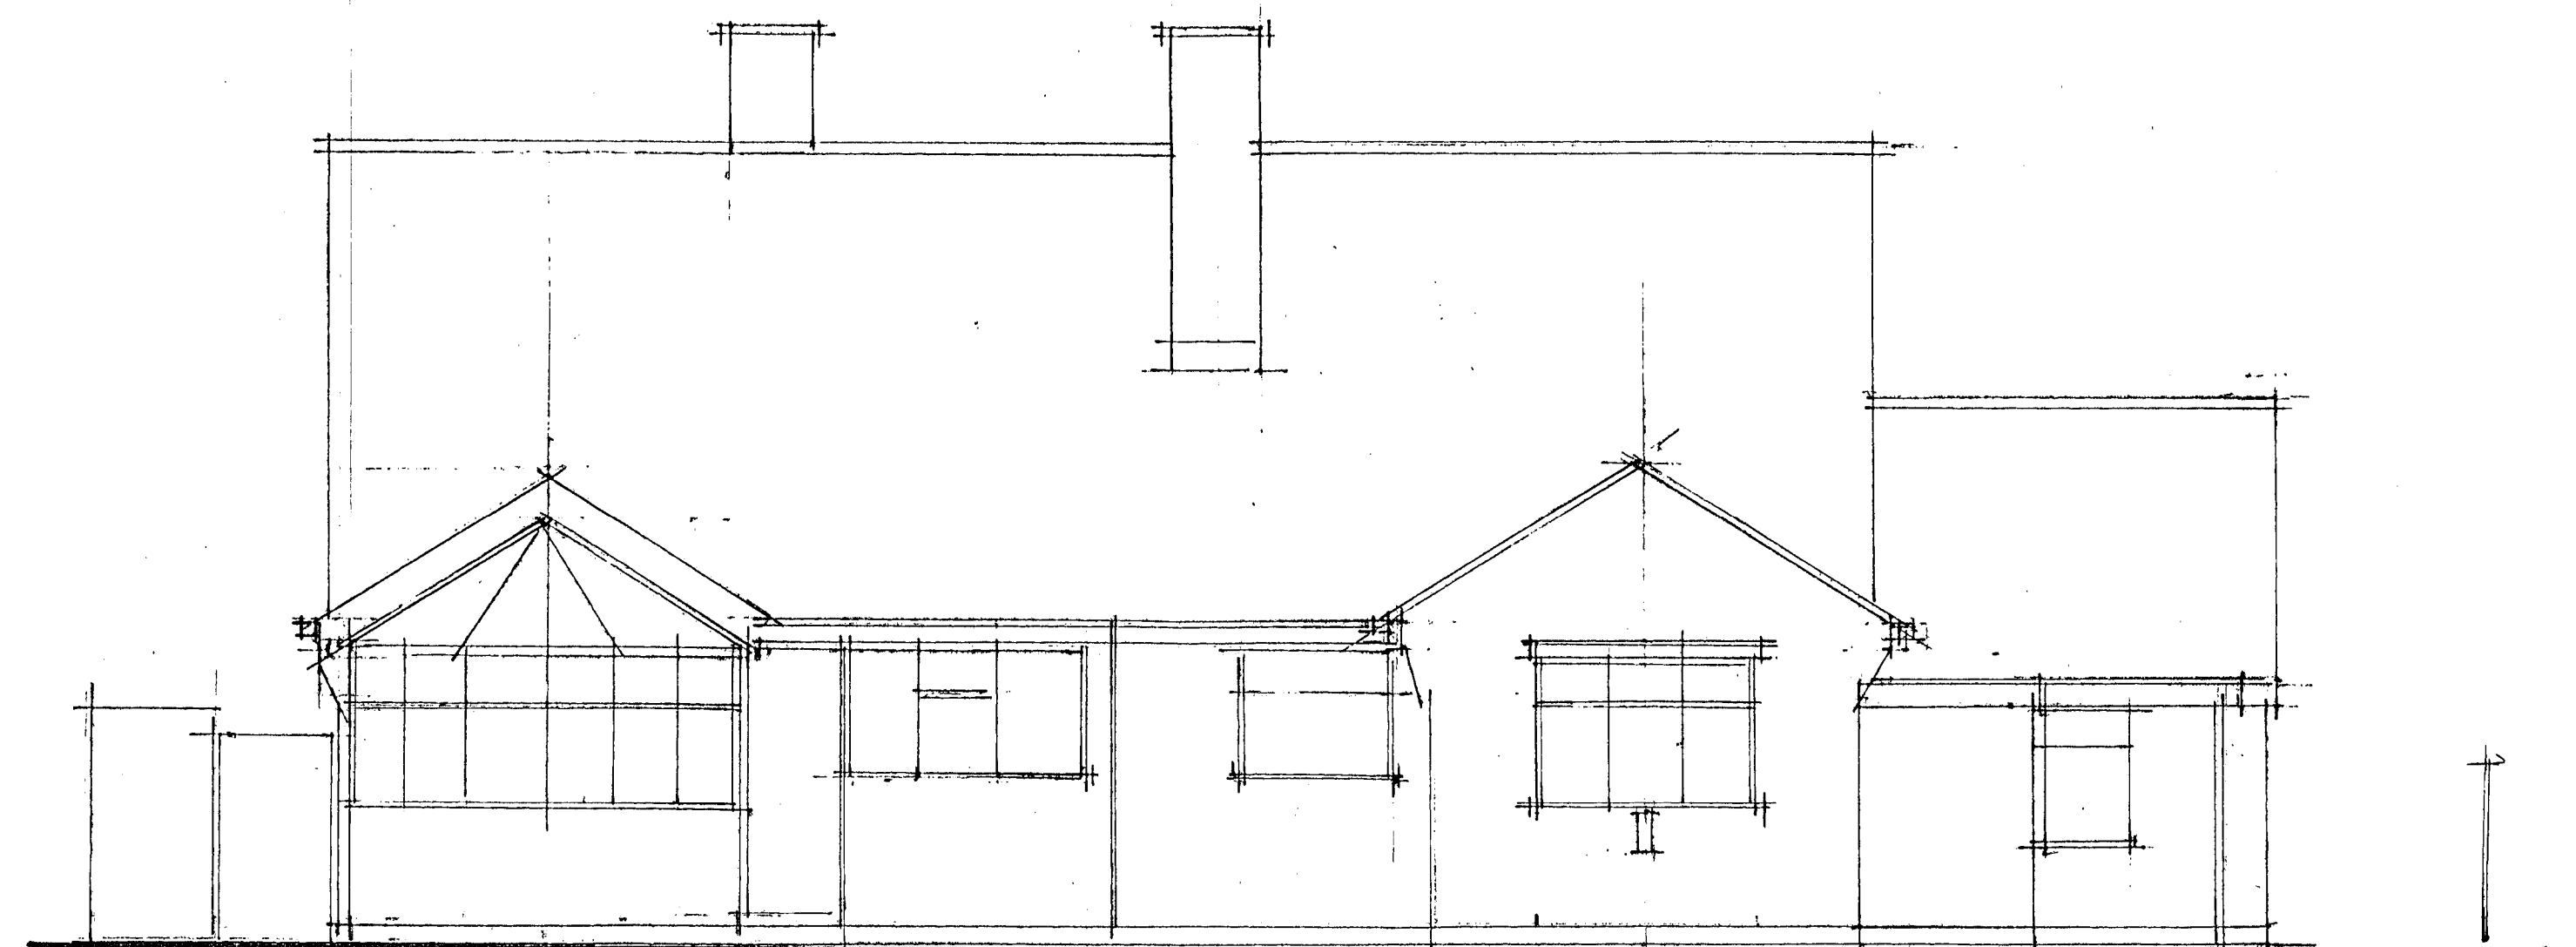

REAR - EAST ELEVATION (EXISTING)

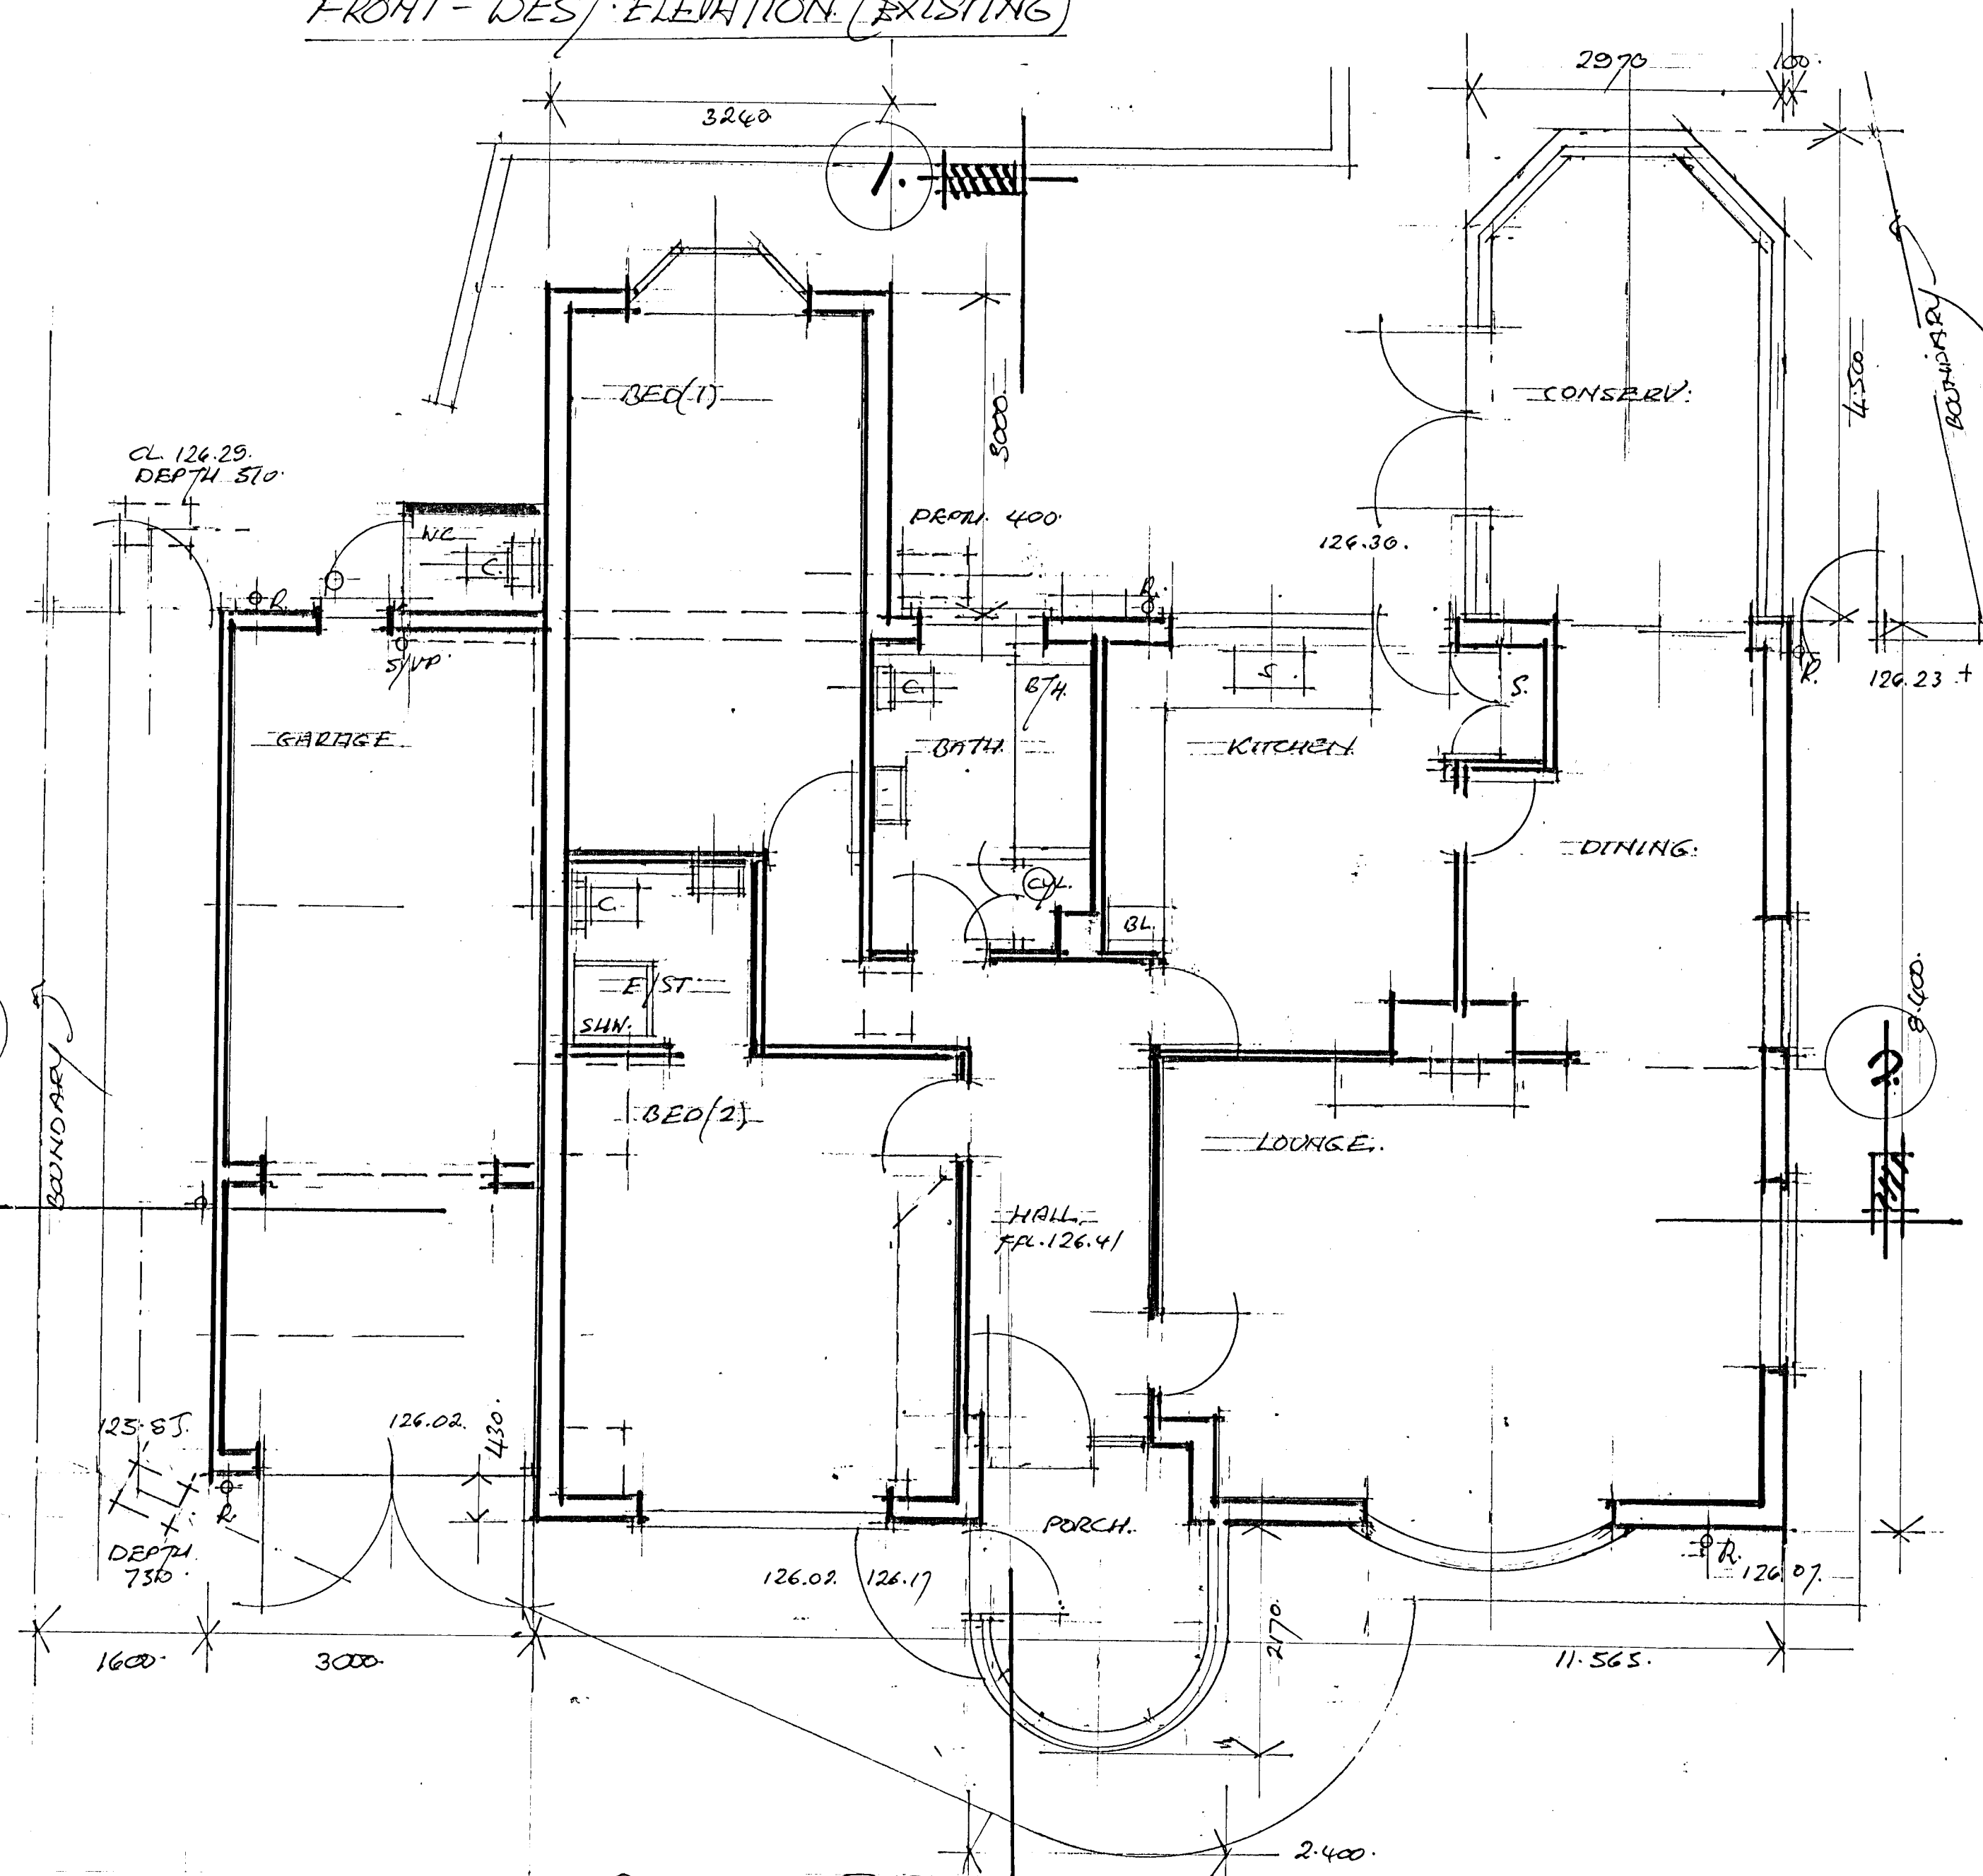


GROUND FLOOR PLAN (EXISTING)

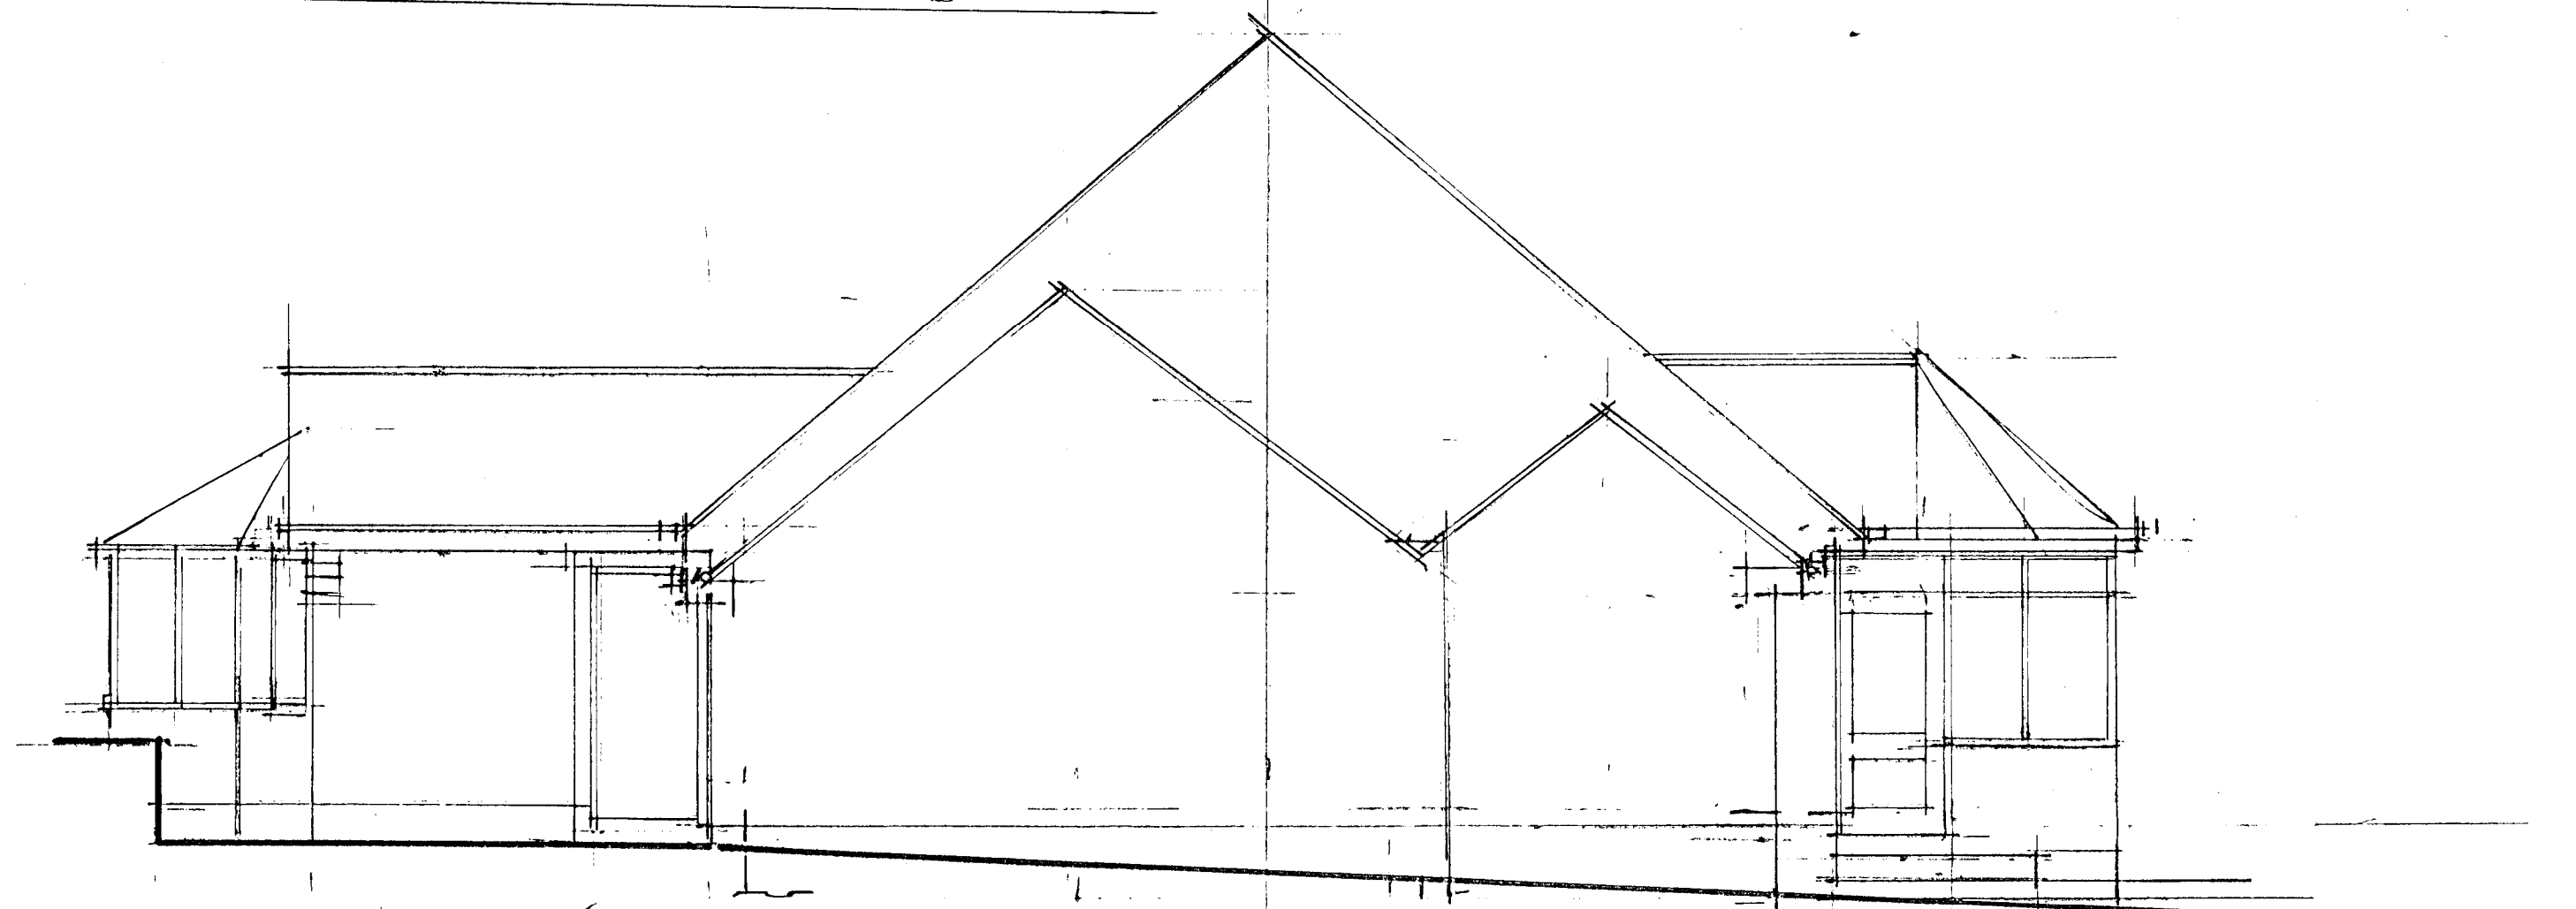

NORTH ELEVATION (EXISTING)

SOUTH ELEVATION (EXISTING)

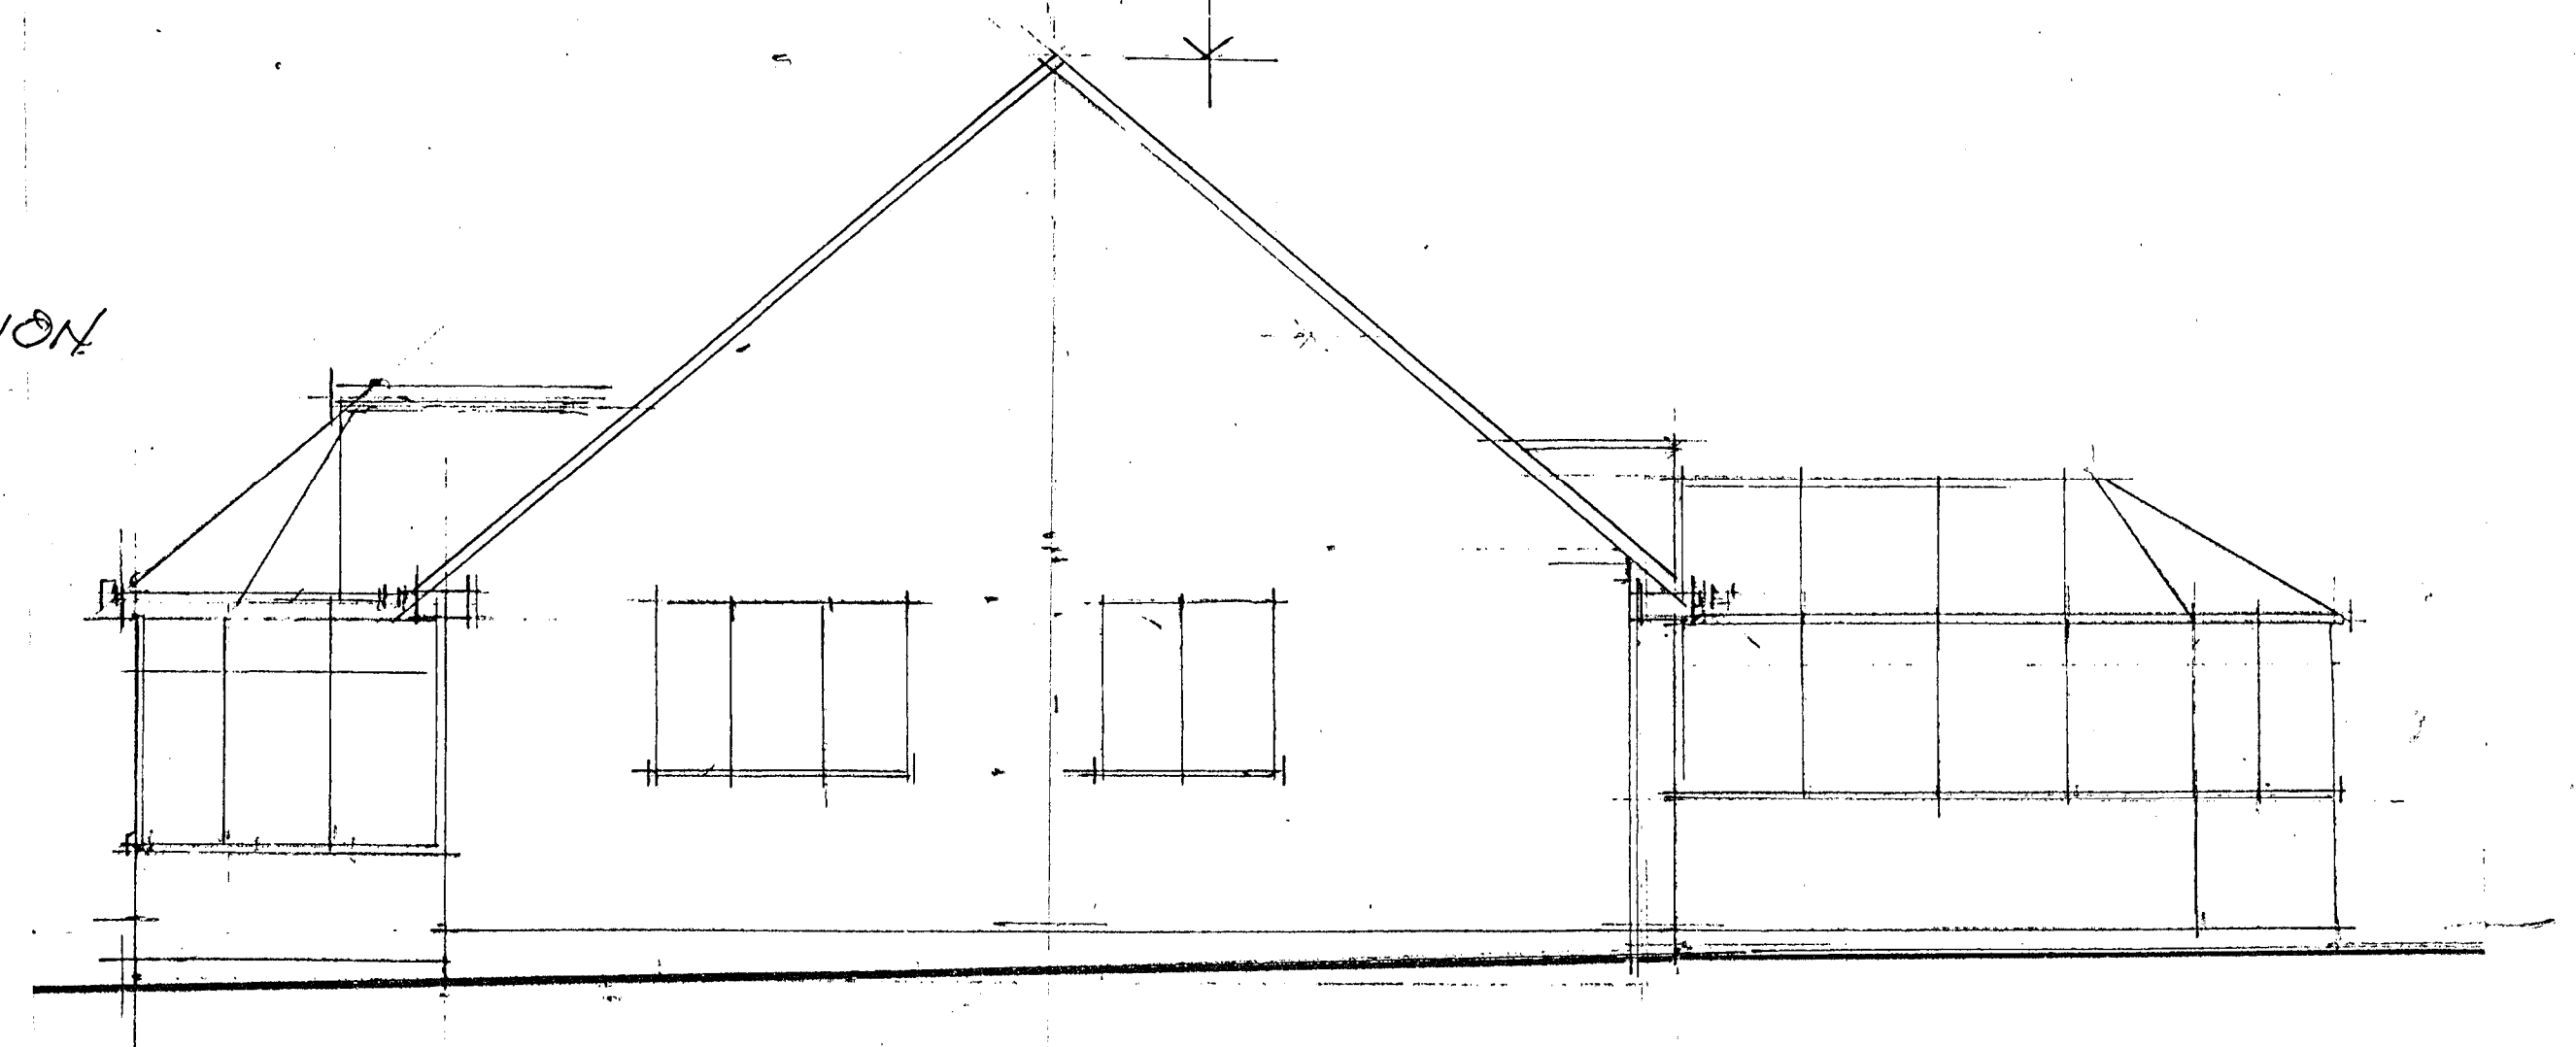

PROPOSED CONVERSION OF BUNGALOW INTO DORMER BUNGALOW
TOGETHER WITH ERECTION OF DOUBLE GARAGE.

NO. 40 BARTON ROAD
MARKET BOSWORTH
HUNTERTON
LEICESTERSHIRE
CV13 0LR.

CLIENT - MR. C. & MRS. E. MOFFATT.

G. H. HILLCOAT (A/DESIGN)
APRIL 26...
12783 No. 26/13/02.