

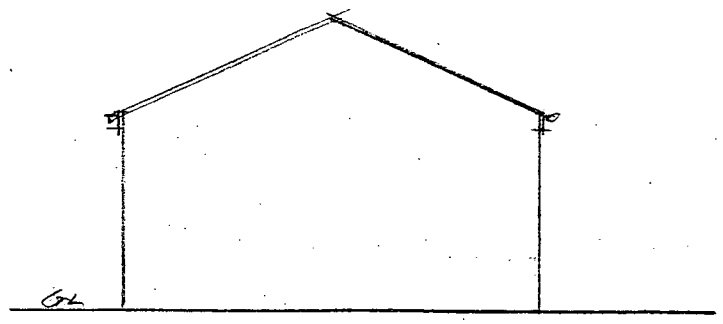



Rear Elevation (Existing)

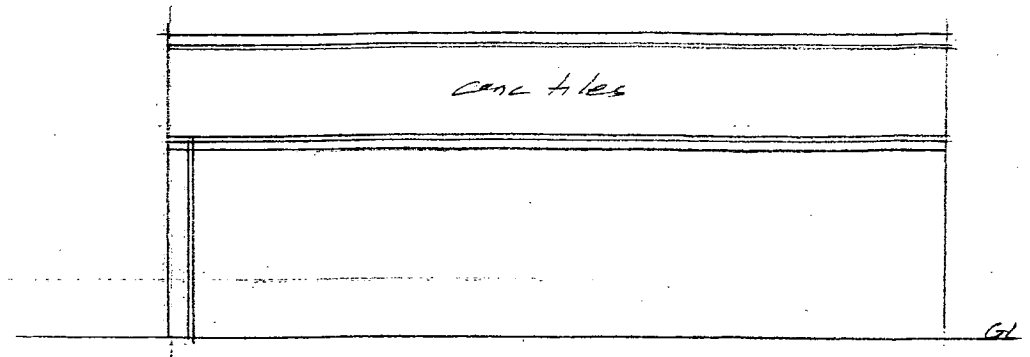


Side Elevation (N.E) unchanged.

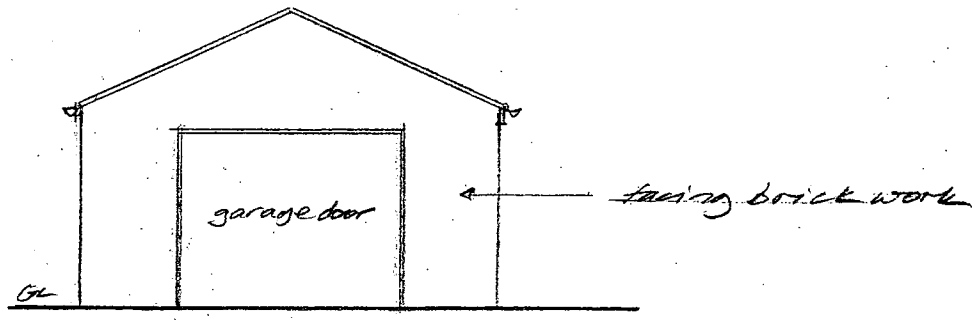

Front Elevation (Existing)

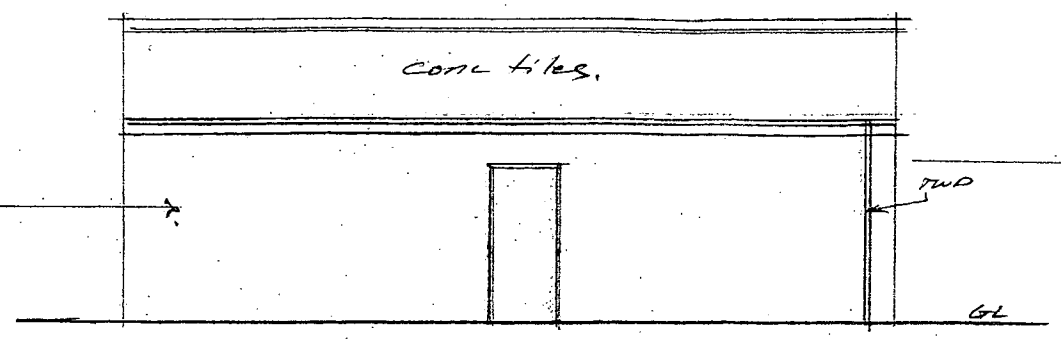

Side Elevation (S.W.)

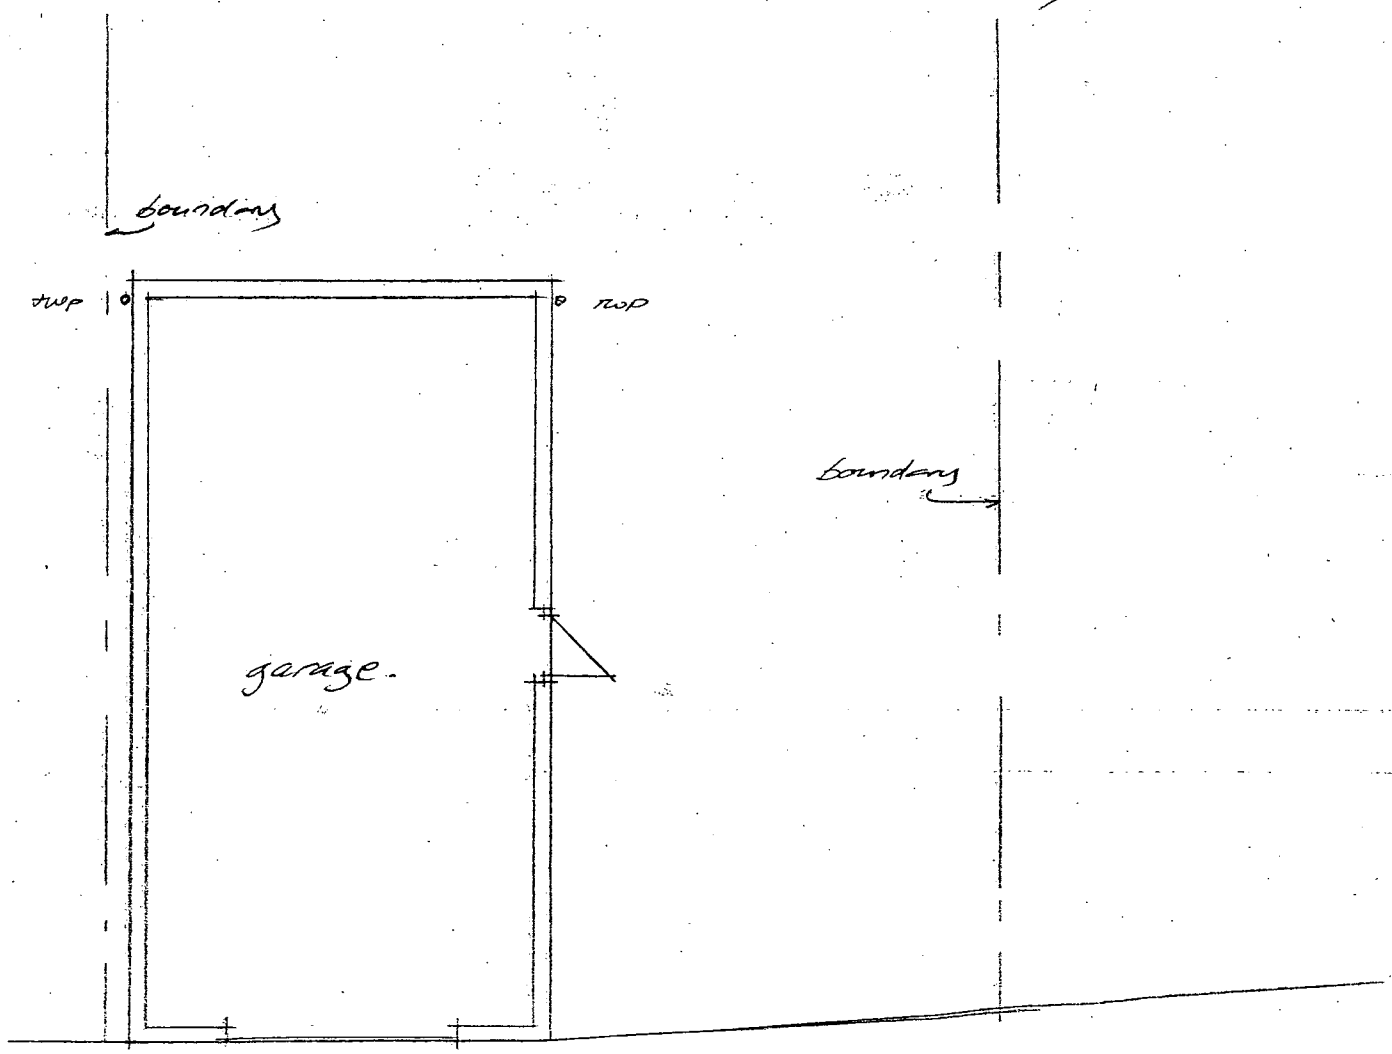

Existing Plan.

Martin S. Dennis Architectural Technician 10 Wesley Close Sapcote LE9 4HJ 01455 272275	Proposed Car Port 43 Butt Lane Hinckley LE10 1LB
scale 1:100 date 1/8/11 dwg no M1246/11.	For Mr R. Wincote