


Drawing number 22/848/10a

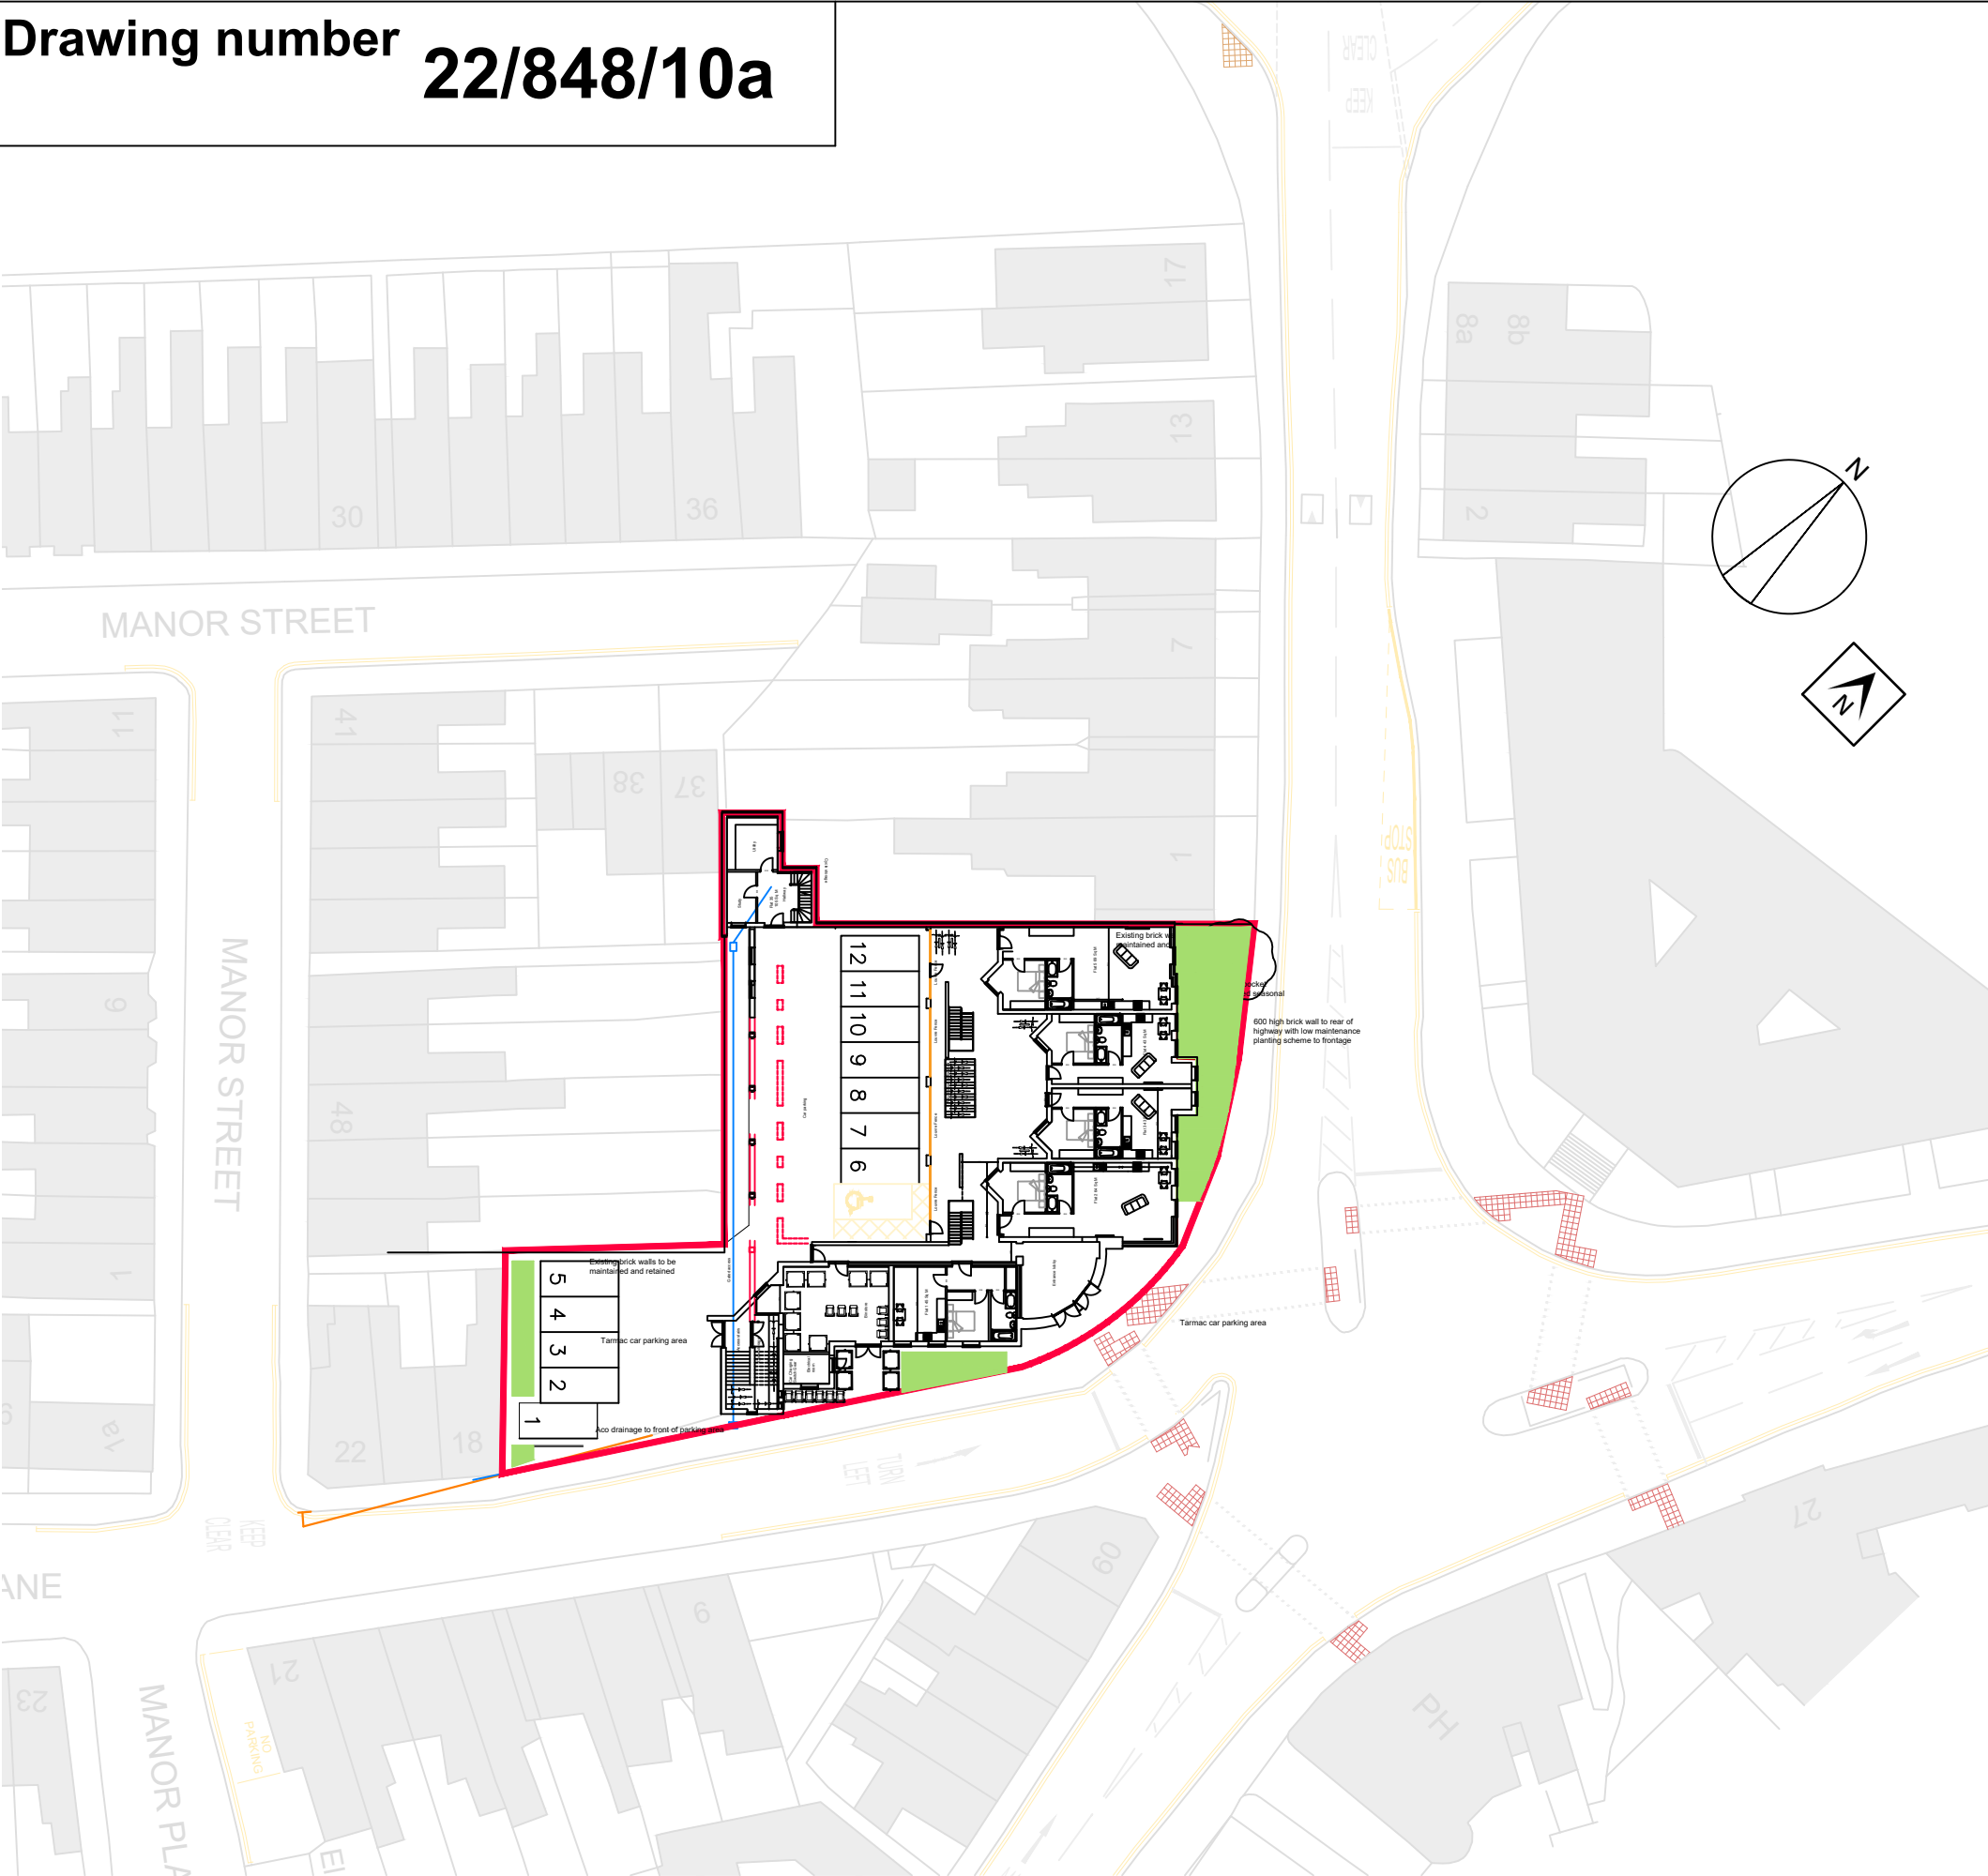

A 29/02/24 Alterations to layout to reflect comments from statutory consultees

Storm Design

design to extend ltd

35 Kirkham Drive Toton Beeston, Nottingham. NG9 6HG
Tel: 0115 9720969
email: info@stormdesign.uk

Client Wigston Estates Ltd

Address
Former Danilo Cinema Trinity Lane
Hinckley Leicestershire
LE10 0BH

Date 04/12/23 Scale 1:500

Drawn PJS Checked IS

Drawing number 22/848/10a

Drawing title
Proposed landscaping Plan

Construction details not to be scaled from this drawing use dimensions only.
This drawing is copyright and may not be altered, traced, photographed, electronically copied or used for any purpose other than for which it is issued, without the permission of Ian Storm.

A3

IF IN DOUBT
ASK