

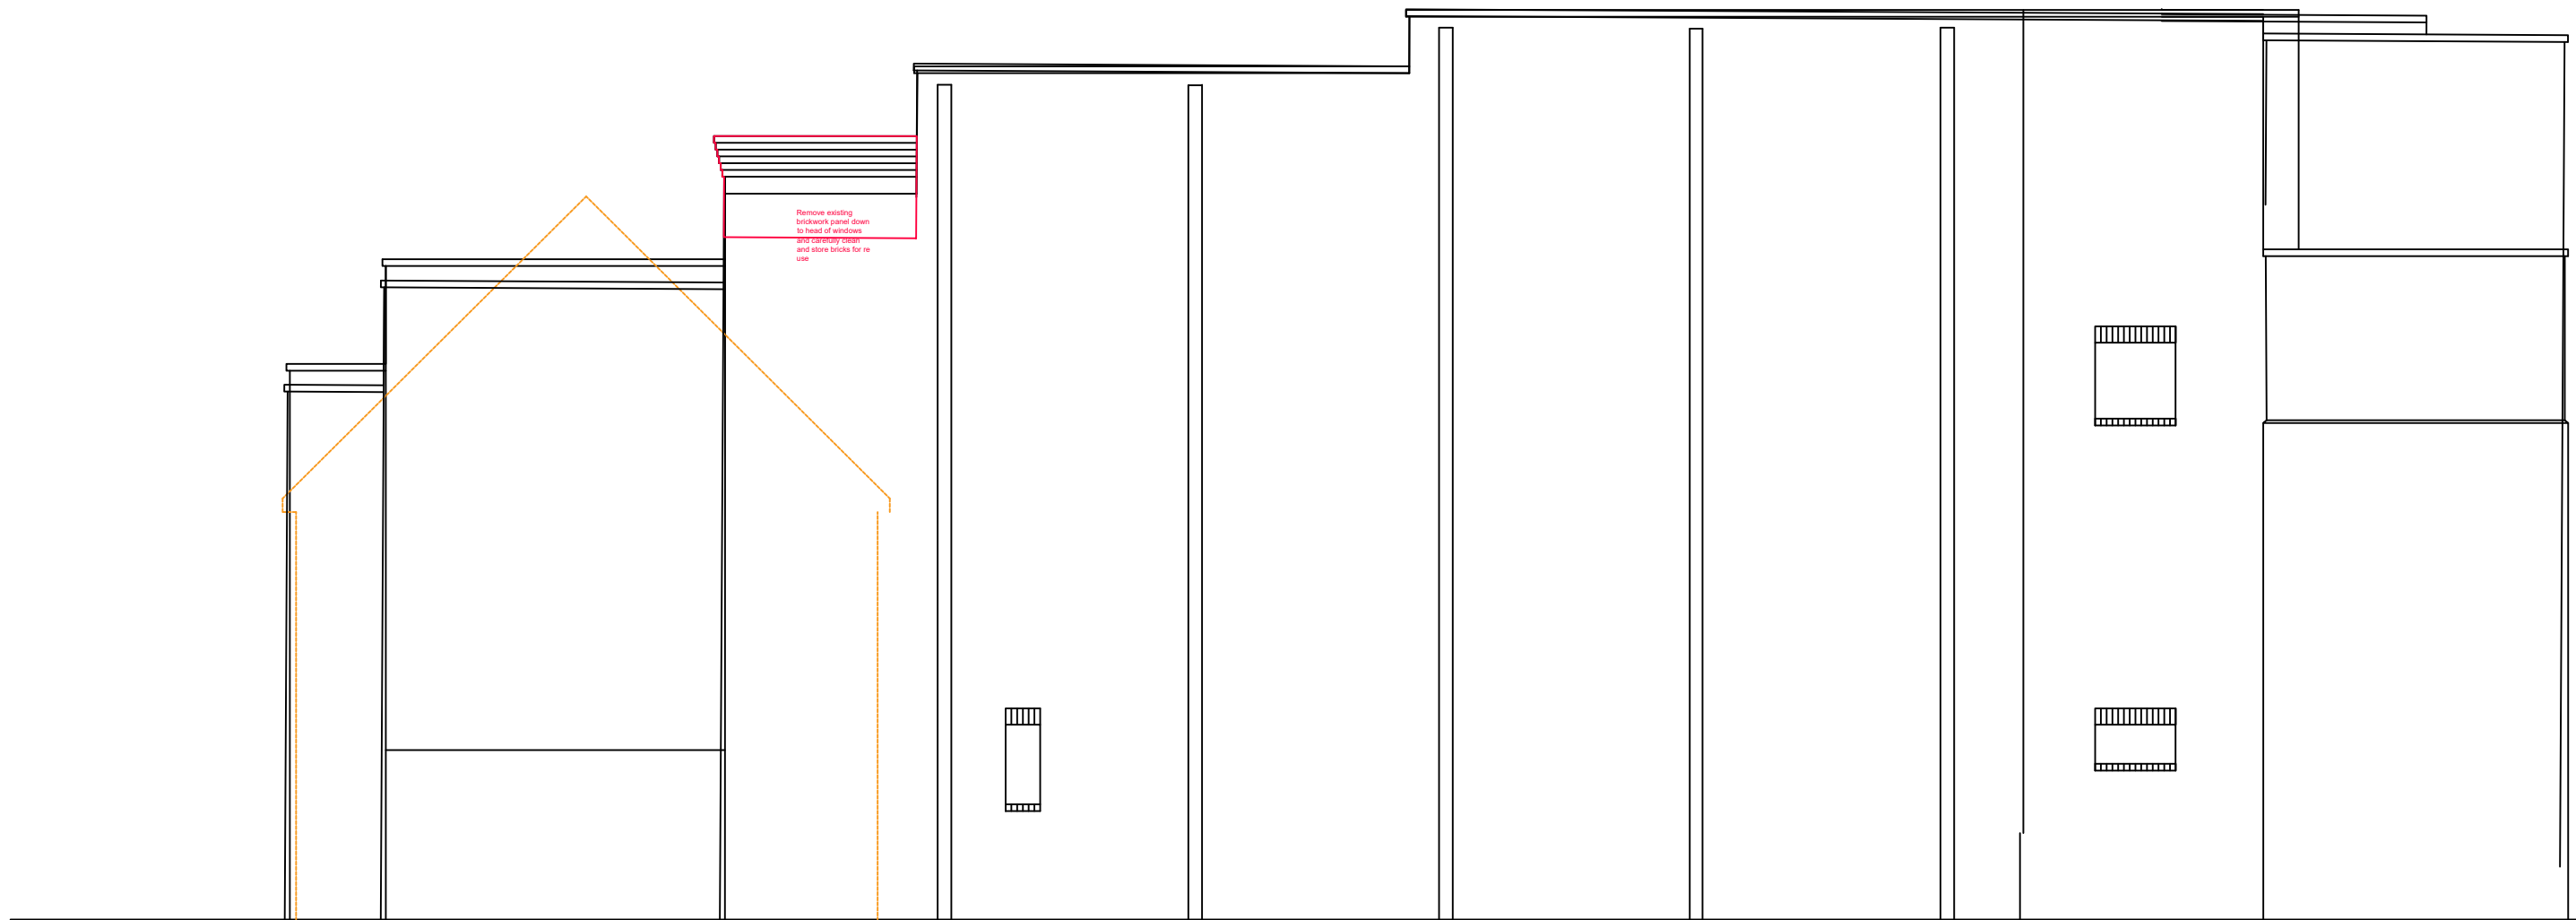
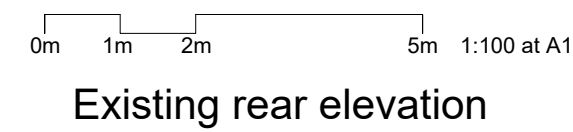


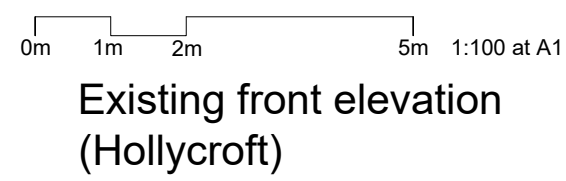

Existing side elevation

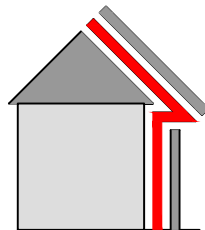

Storm Design 35 Kirkham Drive Toton Beeston, Nottingham. NG9 6HG Tel: 0115 9720969 email: info@stormdesign.uk		 design to extend ltd	
Client Wigston Estates Ltd			
Job number & title Former Danilo Cinema Trinity Lane Hinckley Leicestershire LE10 0BH			
Date 04/12/23		Scale 1:100	
Drawn PJS		Checked IS	
Drawing number 23/848/15			
Drawing title Demolition and maintenance details			
This drawing is copyright and may not be altered, traced, photographed, electronically copied or used for any purpose other than for which it is issued, without the permission of Ian Storm .			
A1		IF IN DOUBT ASK	