
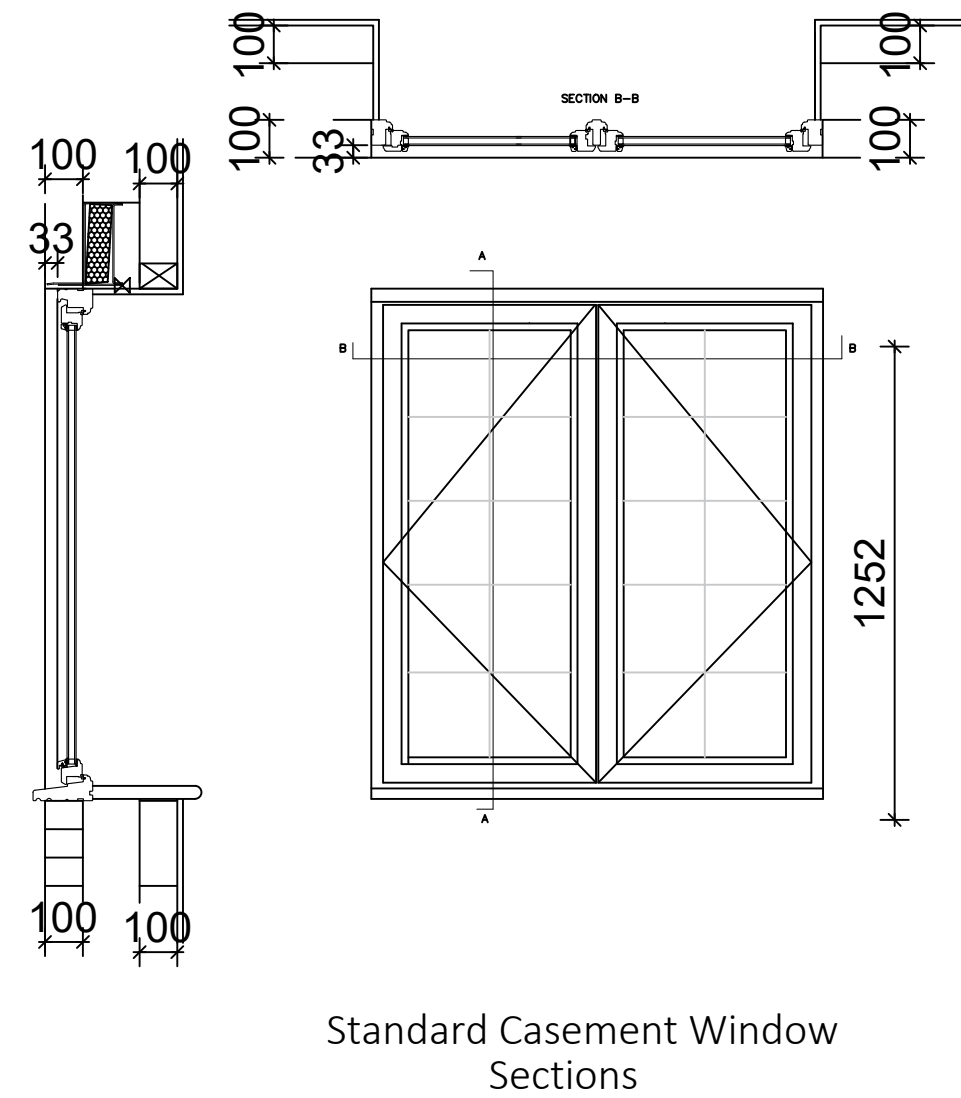


Rev	Date	Description

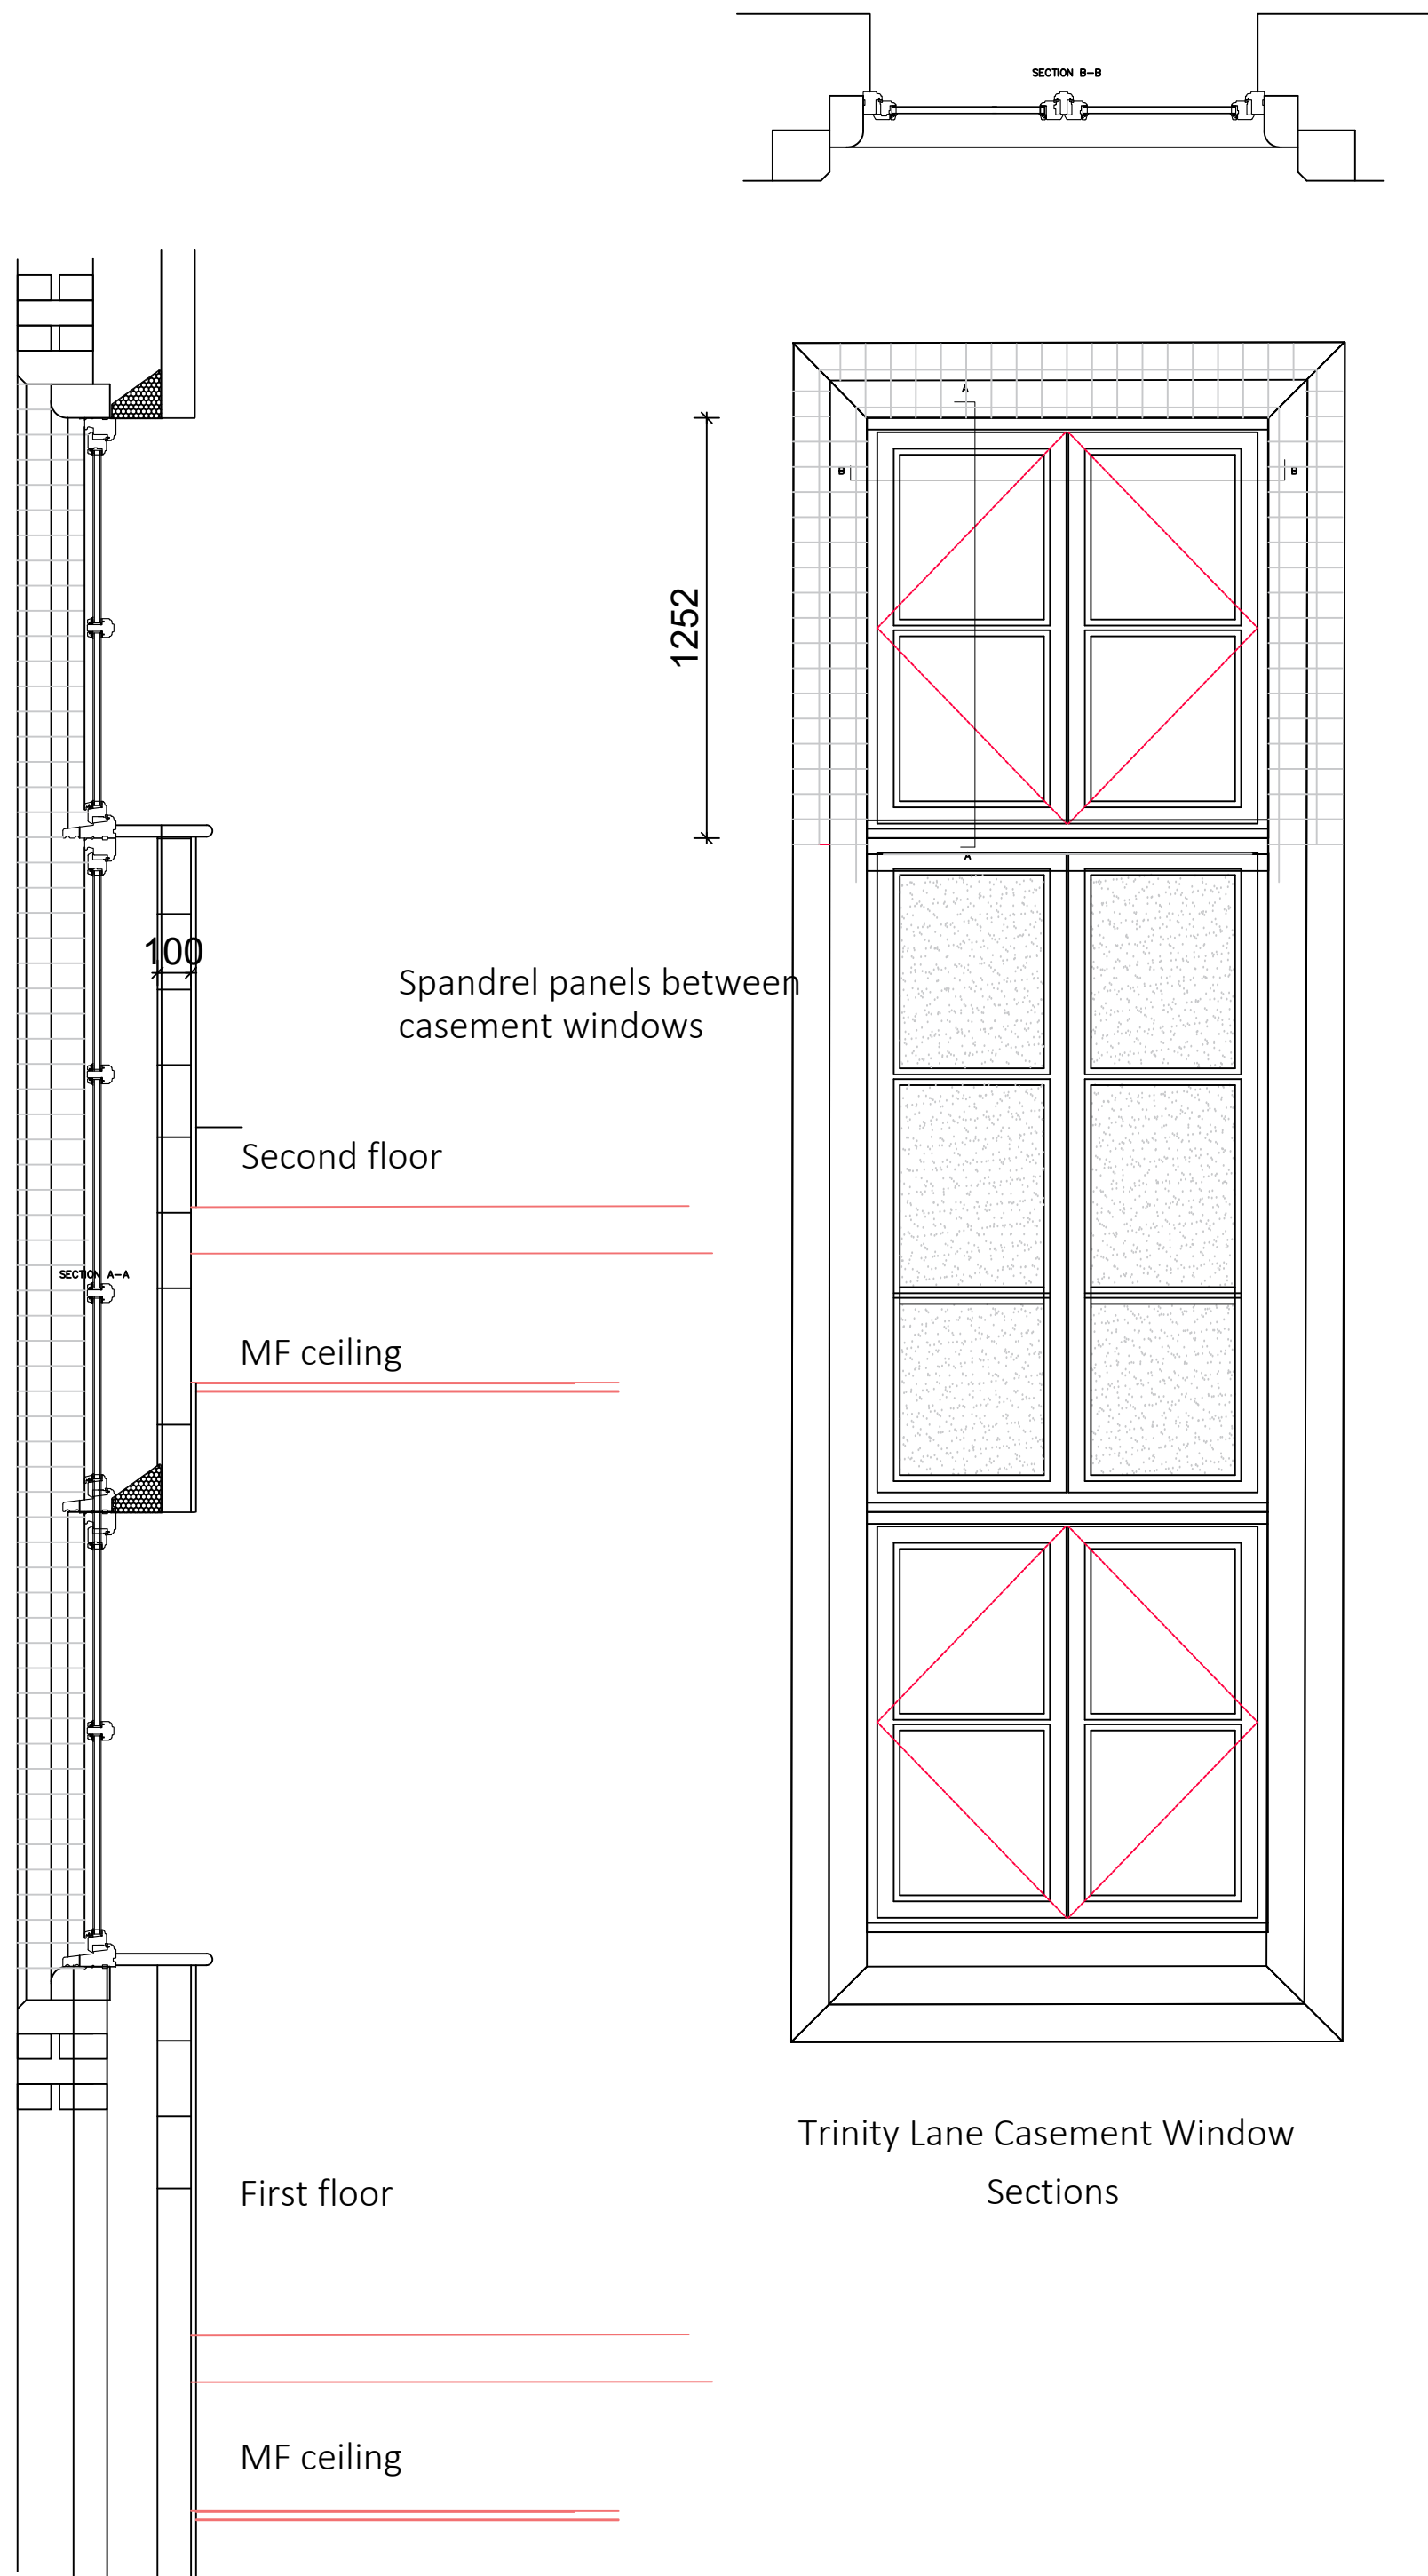

Storm Design

design to extend ltd

35 Kirkham Drive Toton Beeston, Nottingham. NG9 6HG
Tel: 0115 9720969
email: info@stormdesign.uk

Client

Wigston Estates Ltd

Job number & title

Former Danilo Cinema Trinity Lane
Hinckley Leicestershire
LE10 0BH

Date

19/04/24

Scale

1:20

Drawn

PJS

Checked

IS

Drawing number

23/848/18

Drawing title

Proposed replacement window
details

This drawing is copyright and may not be altered, traced,
photographed, electronically copied or used for any purpose
other than for which it is issued, without the permission of
Ian Storm .

A1

IF IN DOUBT
ASK