




Orientation of
site has not
been checked,
design subject
to check before
installation

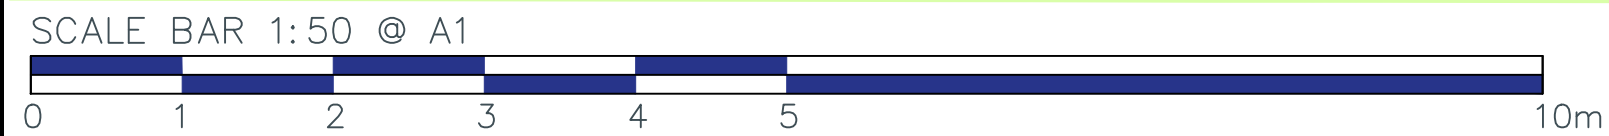

EXACT LOCATION OF EQUIPMENT TO BE AGREED ON SITE. ALL SURFACING TO BE FLAT AND LEVEL, ANY DISCREPENCIES IN LEVELS TO BE REPORTED TO MIRACLE DESIGN & PLAY IMMEDIATELY

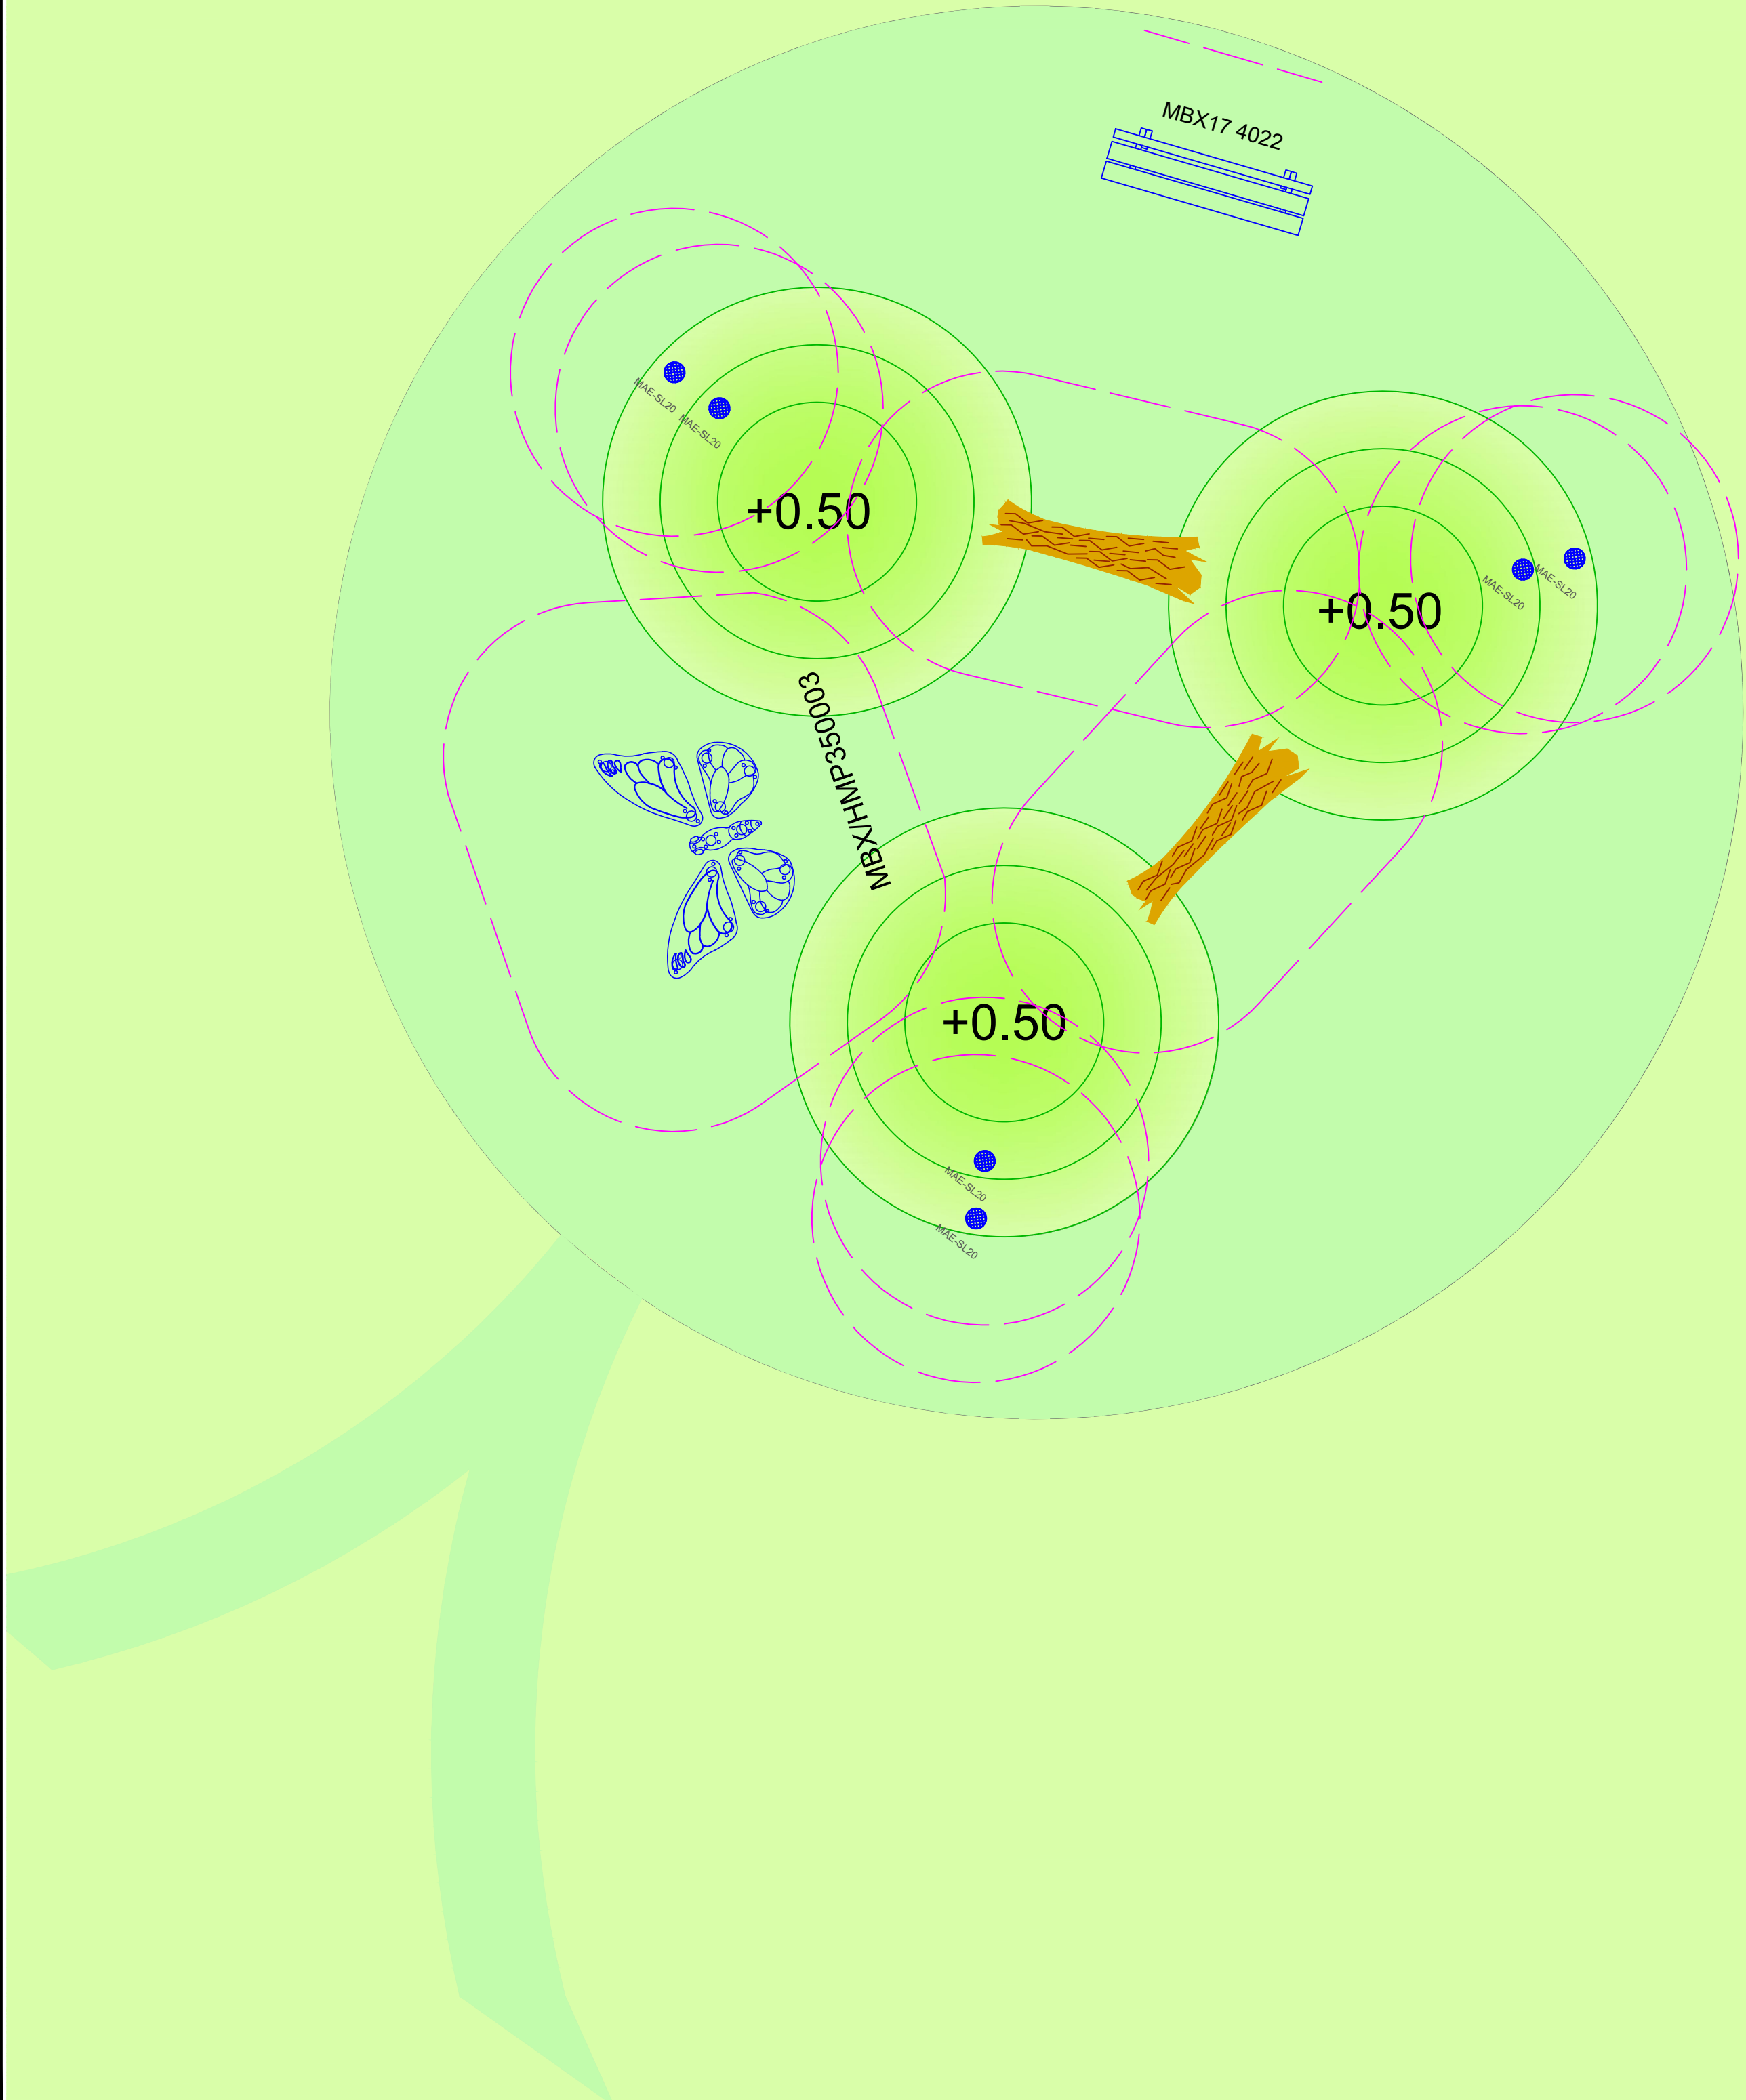

Fallen Log

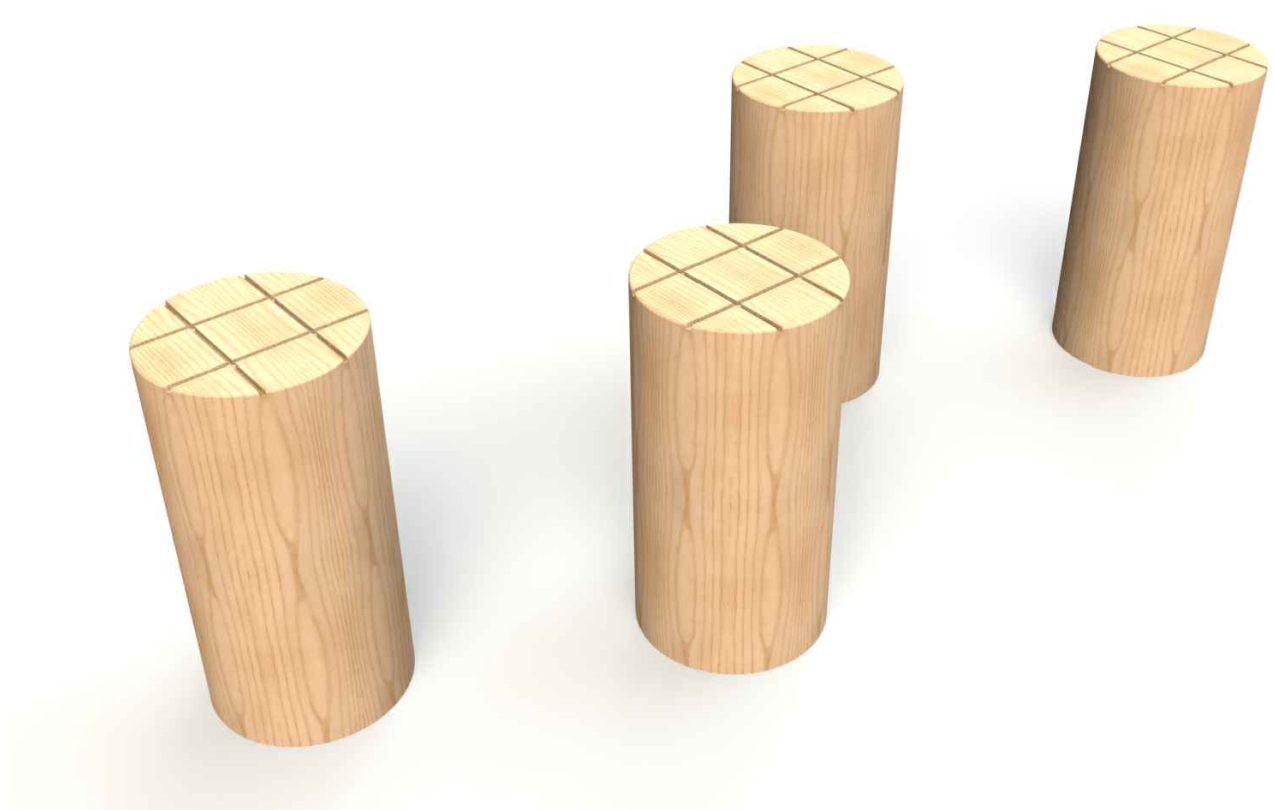

MAESL20 - Stepping Post



MBX/HMP350003 - Butterfly Sculpture



MBX17 4002 - Bench





Miracle Design & Play

TEL: ++44 (0)1604 658240
E-MAIL: sales@miracledandp.co.uk
WEB: www.miracledesignandplay.co.uk

PROJECT TITLE:
Brascote Lane

SHEET TITLE: **Area 3 L4L**

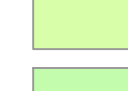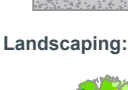- Key:**
- Surfacing:**
-  Compacted Aggregate Pathway by Client
 -  Grass Mounds
 -  Existing Grass
 -  Mown Grass
 -  Macadam Surfacing by Client
- Landscaping:**
-  Trees by Client
 -  Shrub Planting by Client
 -  Indicative Hedge Planting by Client
 -  Boulders- 750mm and 450mm Nominal Dia.
 -  Fallen Logs - 500mm Dia x 1.8m Long

Equipment Fall Zone (No safety surfacing required if located on well maintained turf and under 1.5m CPH)

REVISIONS		
Issue	Description	Date
D	New LAP designs	10/03/26
C	Pathway and gate added	18/09/25
B	Revised as per comments	17/07/25
A	Revised as per comments	15/07/25

DRAWN BY: **S. Thomas**

REVISED BY: **O.Ewen**

CHECKED BY: **C.Smy**

SCALE: **1:50@A1** ISSUE: **D**

CLIENT: **Persimmon Homes**

DRAWING NO: **Q10948_D**

DATE **09/10/24**

© 2024 MIRACLE DESIGN AND PLAY LTD, "ALL RIGHTS RESERVED, THIS DRAWING MAY NOT BE REPRODUCED, TRANSMITTED OR STORED IN WHOLE OR IN PART WITHOUT OUR WRITTEN CONSENT"