


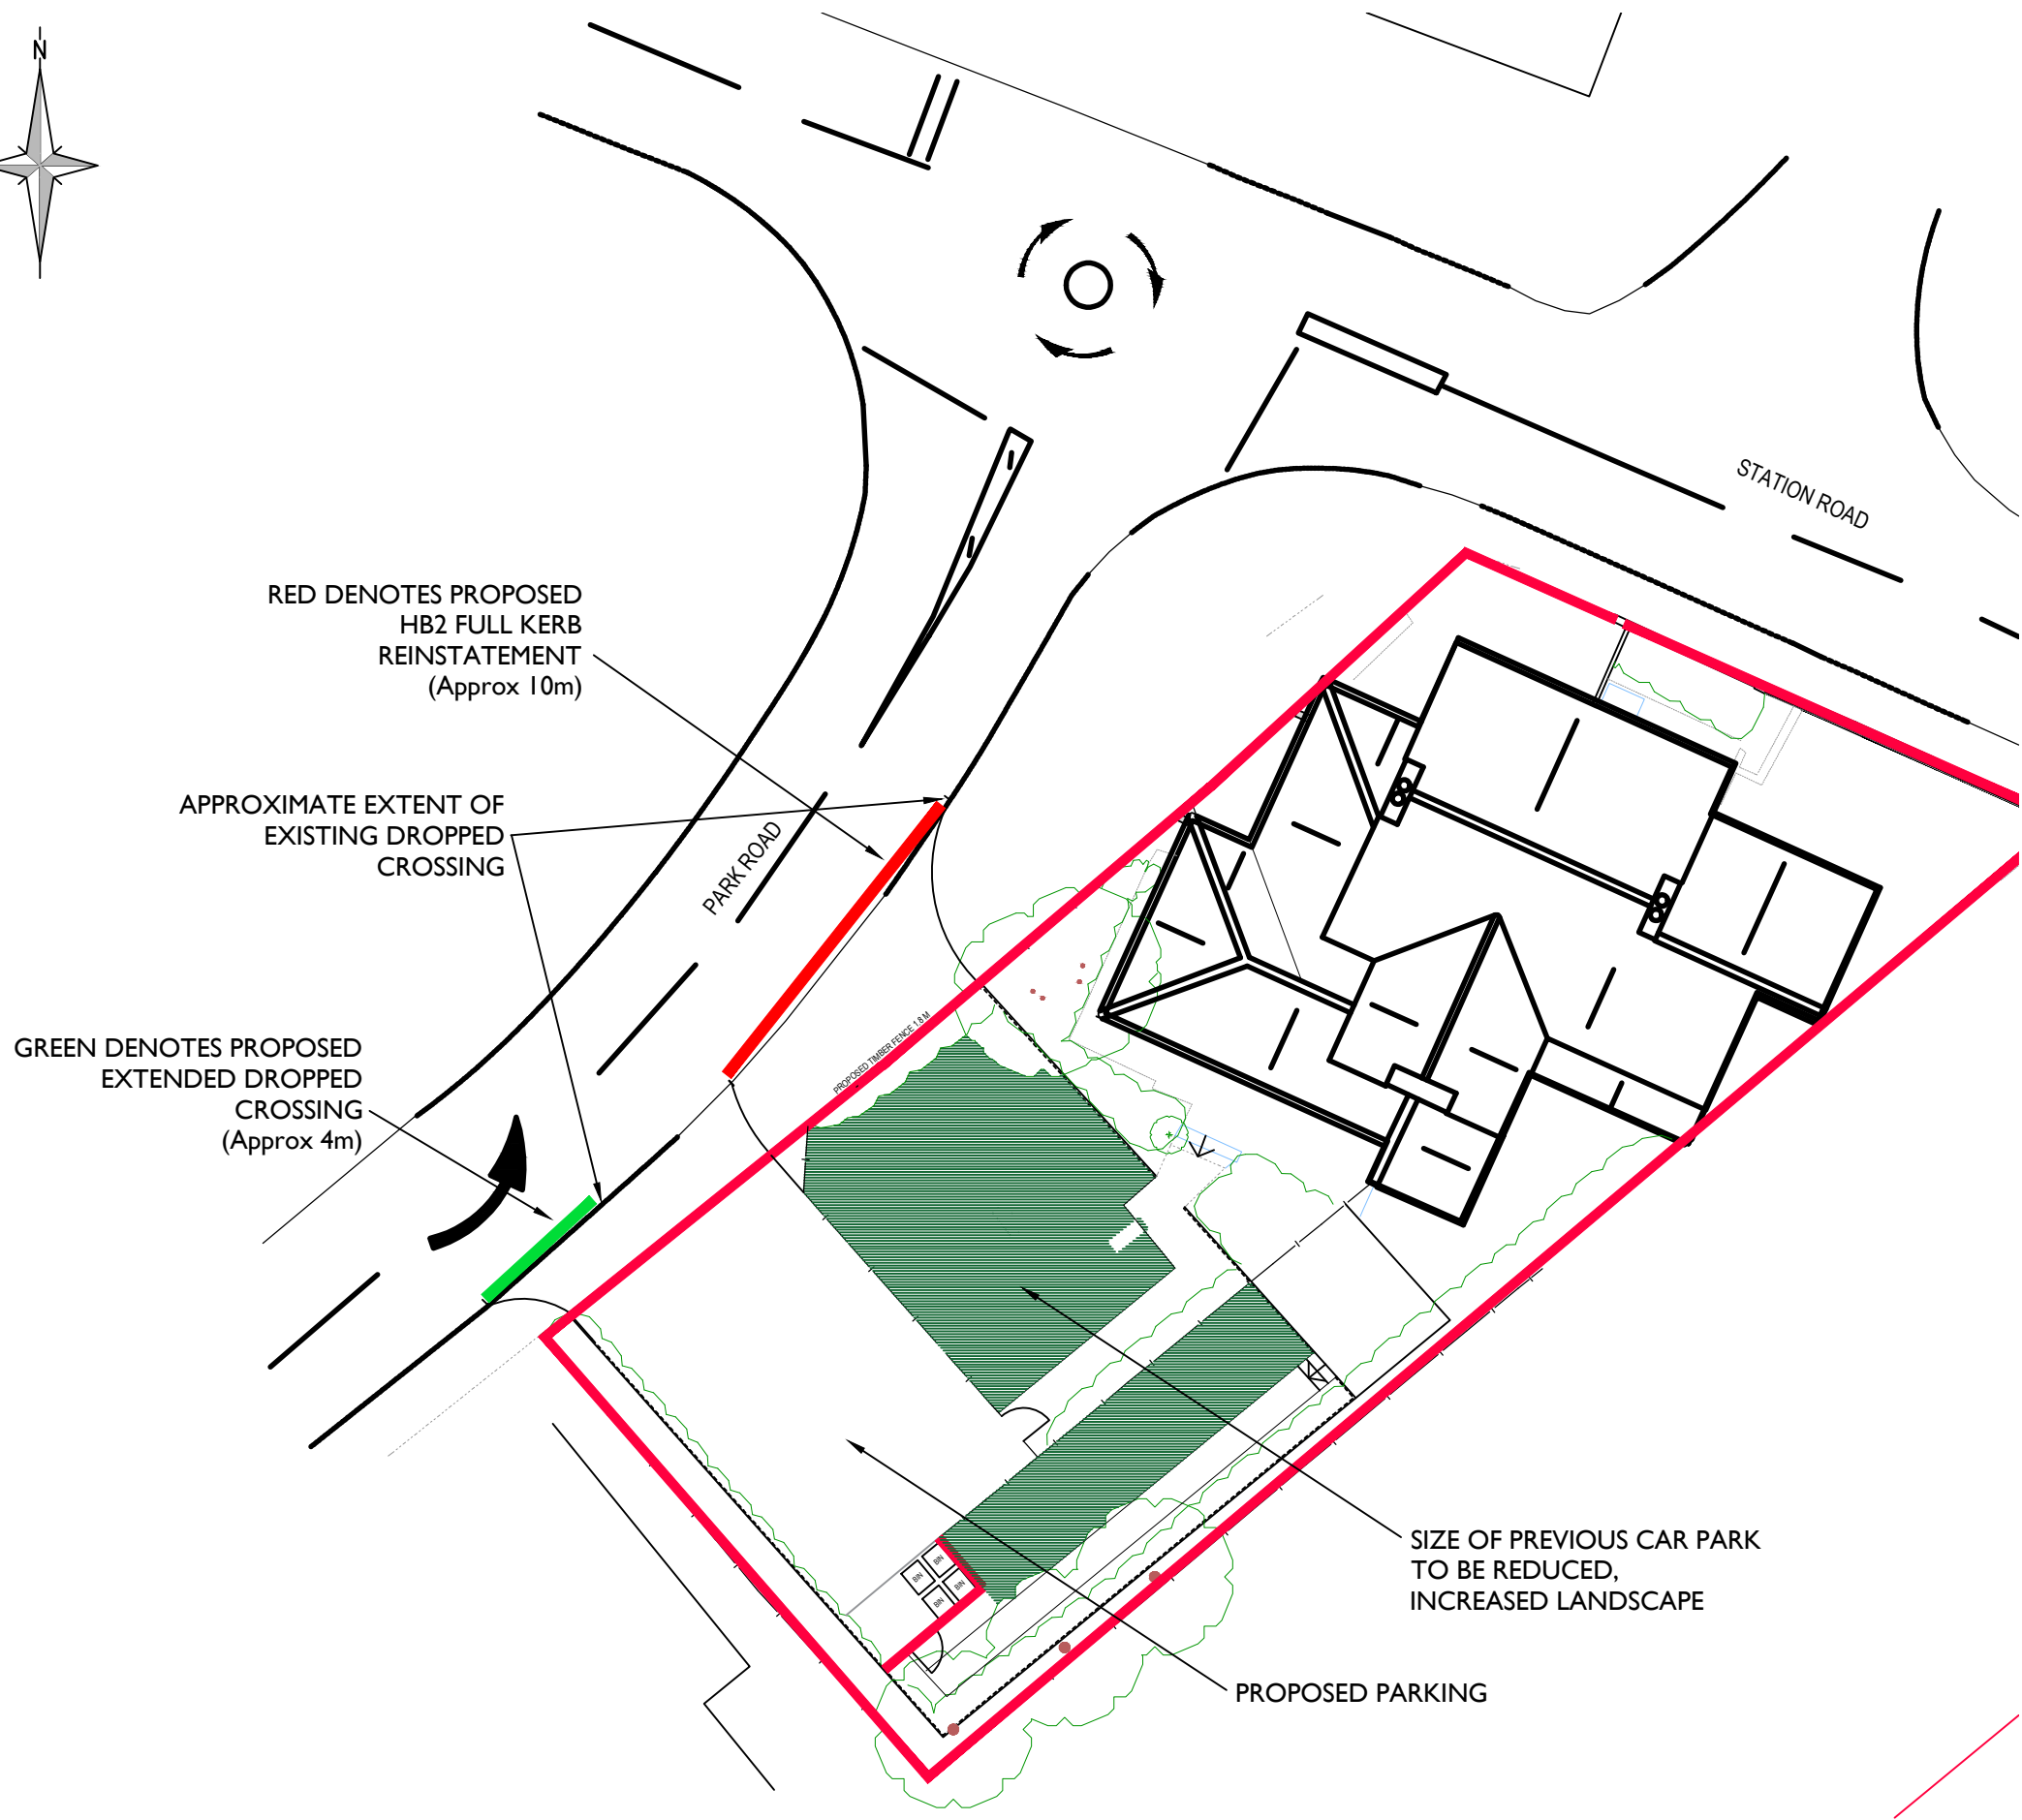

ALL PROPOSED MODIFICATIONS WITHIN THE PUBLIC HIGHWAY TO BE AGREED WITH LEICESTERSHIRE COUNTY COUNCIL THROUGH S184 APPLICATION (OR SIMILAR)

A	First Issue	12/02/26	Checked WSS
---	-------------	----------	-------------

Client
Design Studio Architects
 Project
122 Station Road Ratby
 Drawing
Proposed Highway Modifications
 Drawing Ref
 2552-600 RevA



SHAW SAVAGE Ltd

Sulby Hall Farm
 Sulby
 Northamptonshire
 NN6 6EZ

shaw-savage.co.uk

Scale
 1:200 at A3