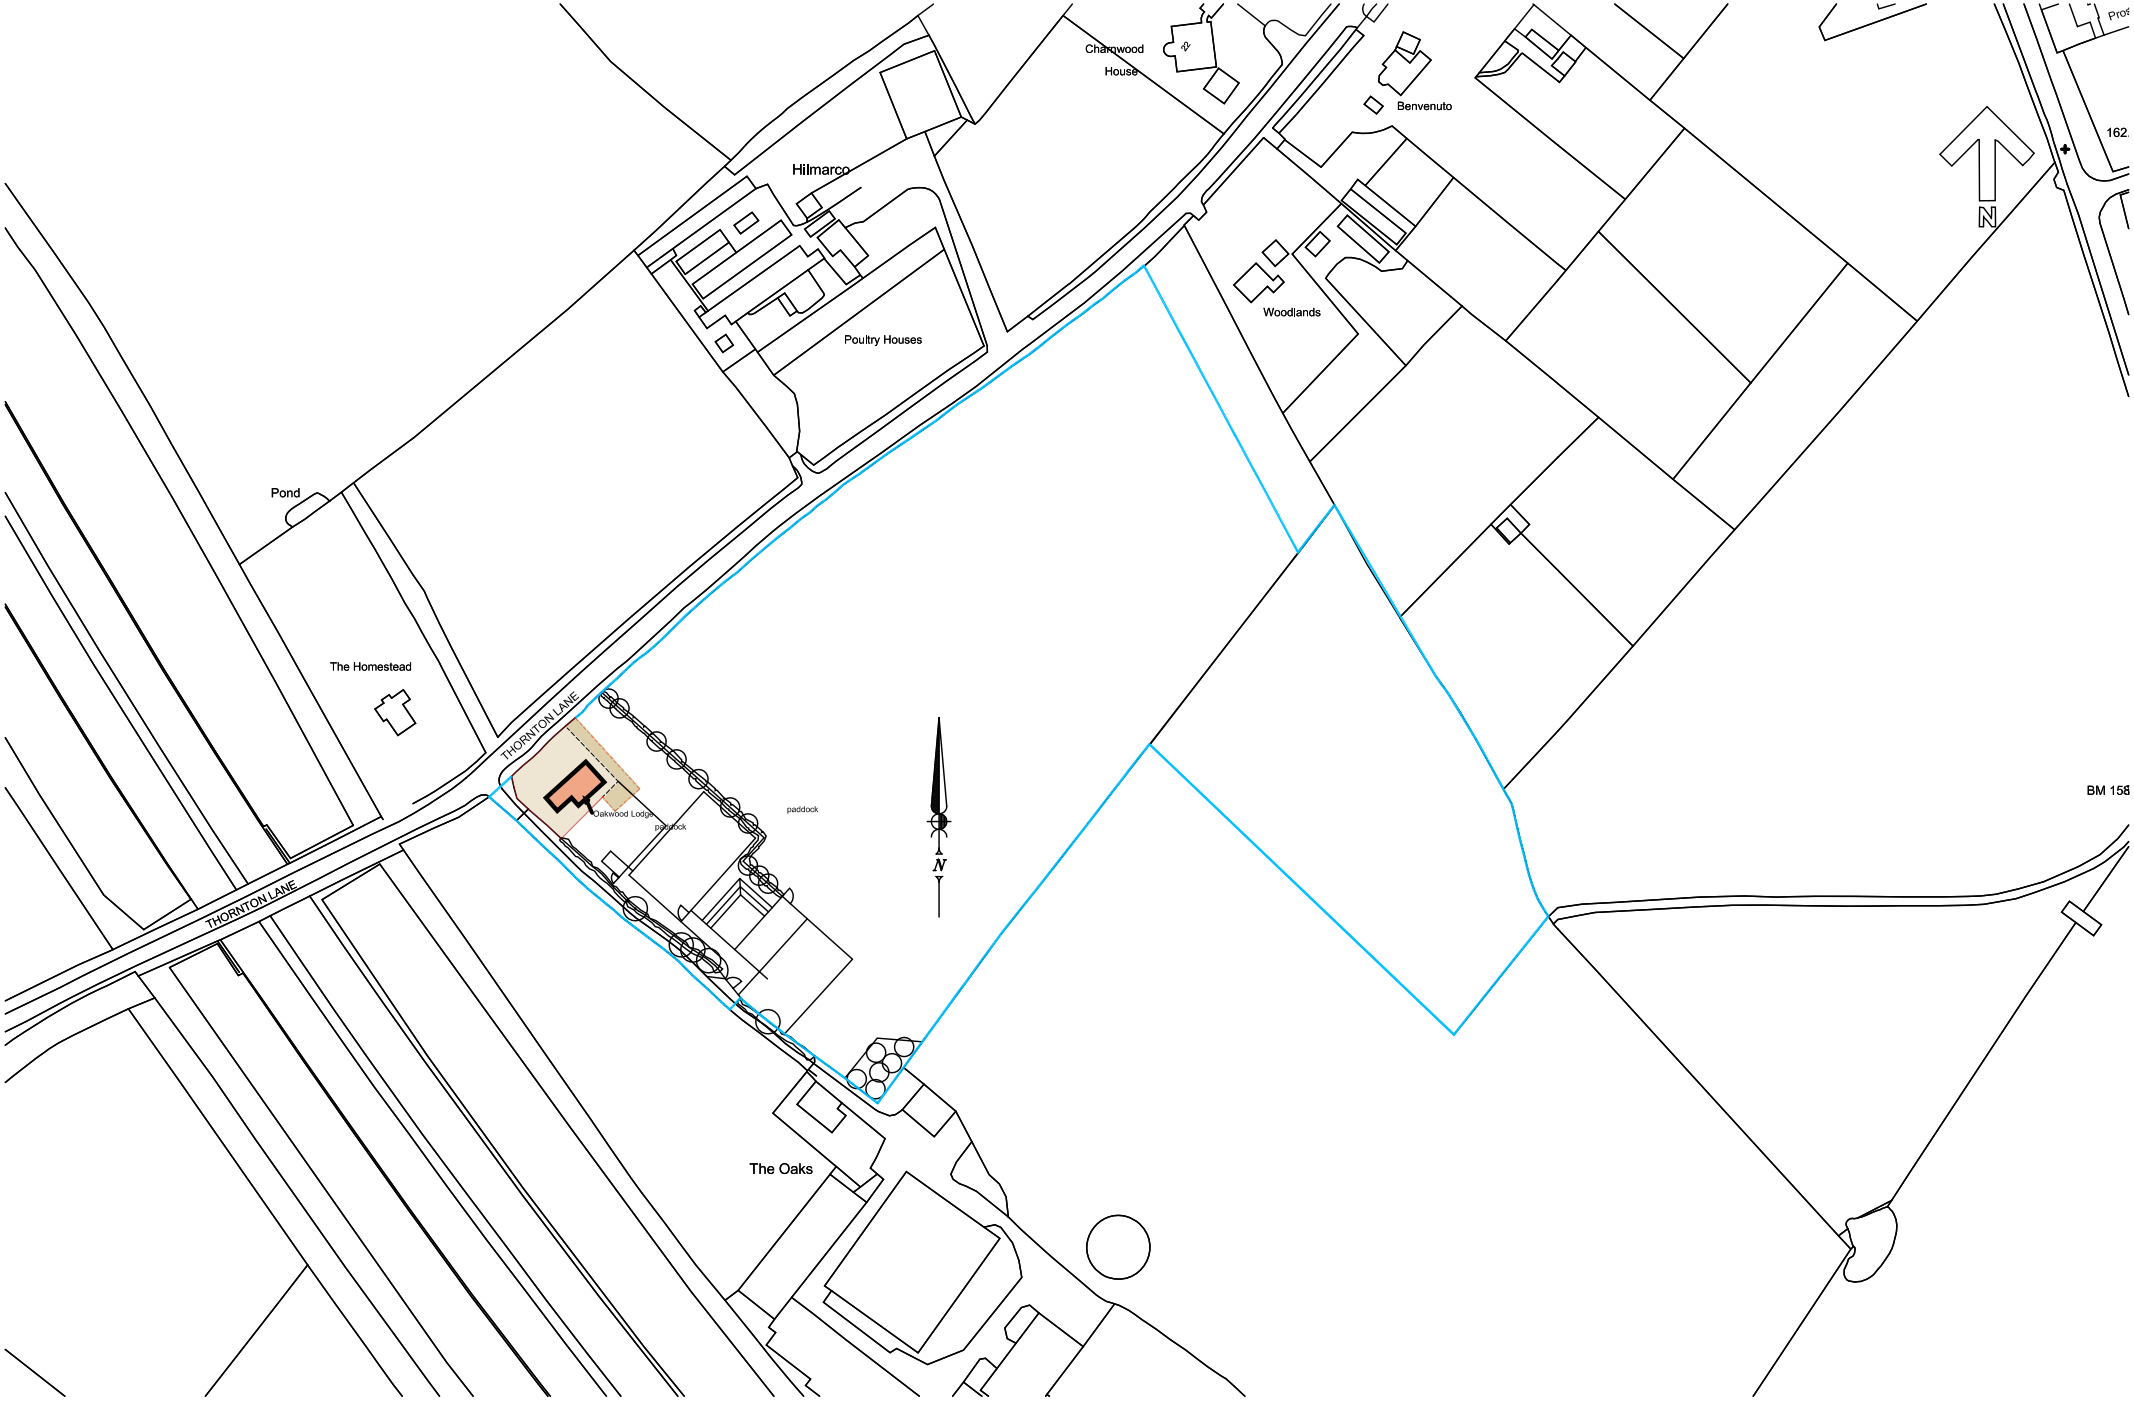

Location Plan
Scale 1:2500 @ A4