




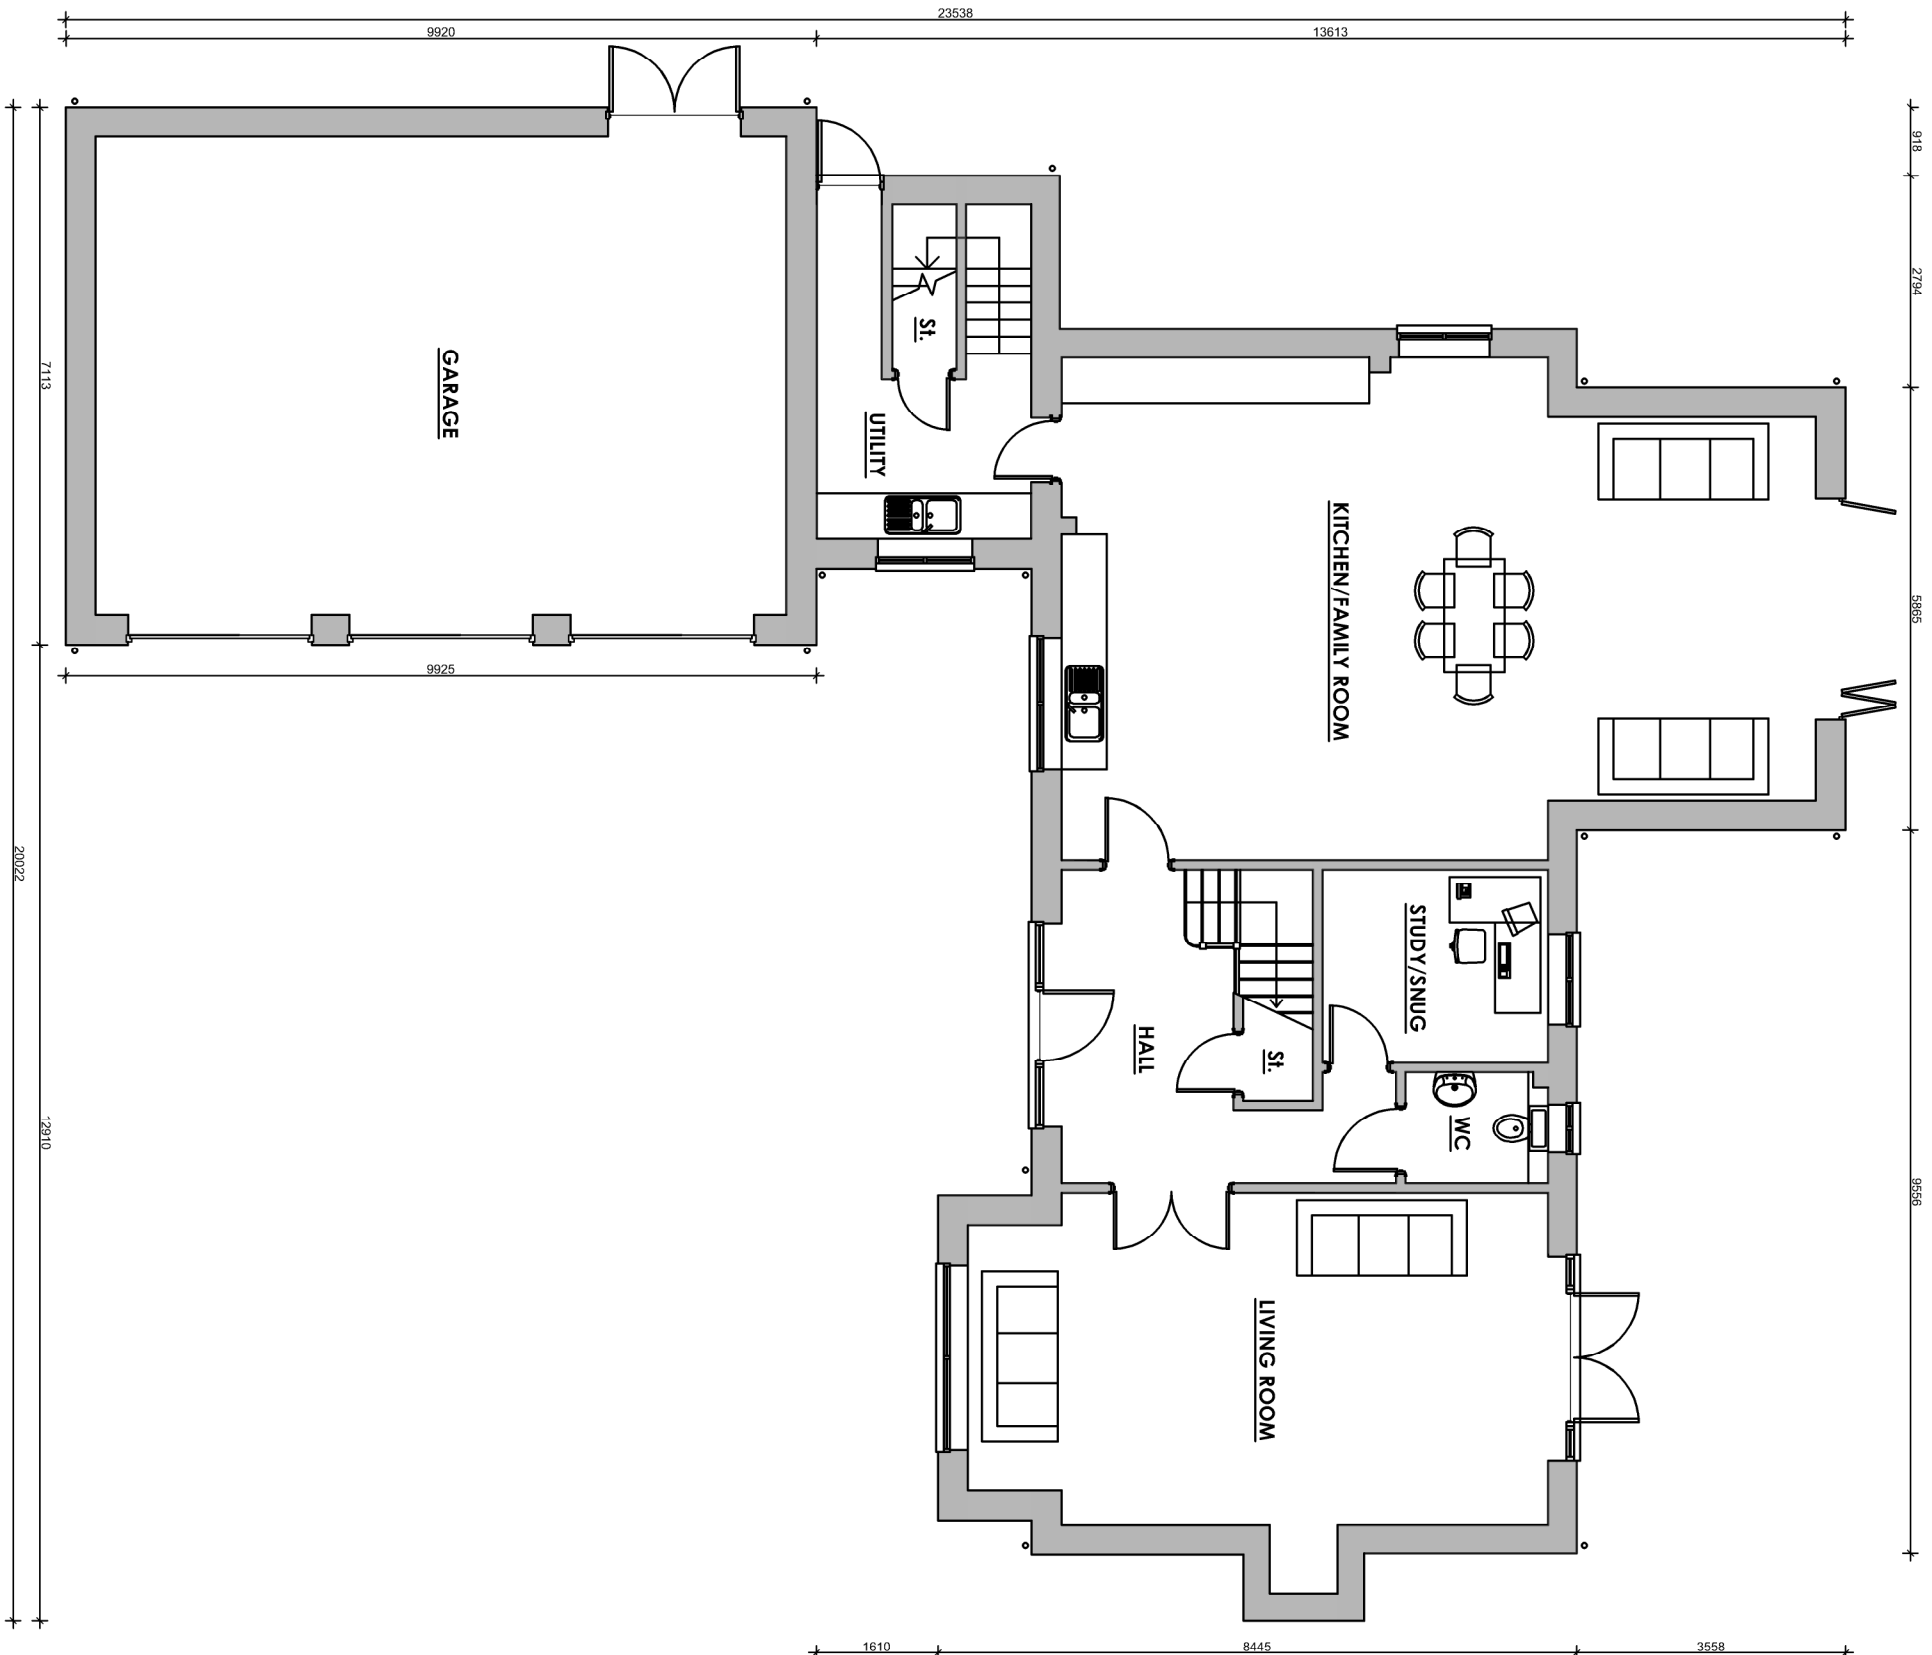

GROUND FLOOR PLAN

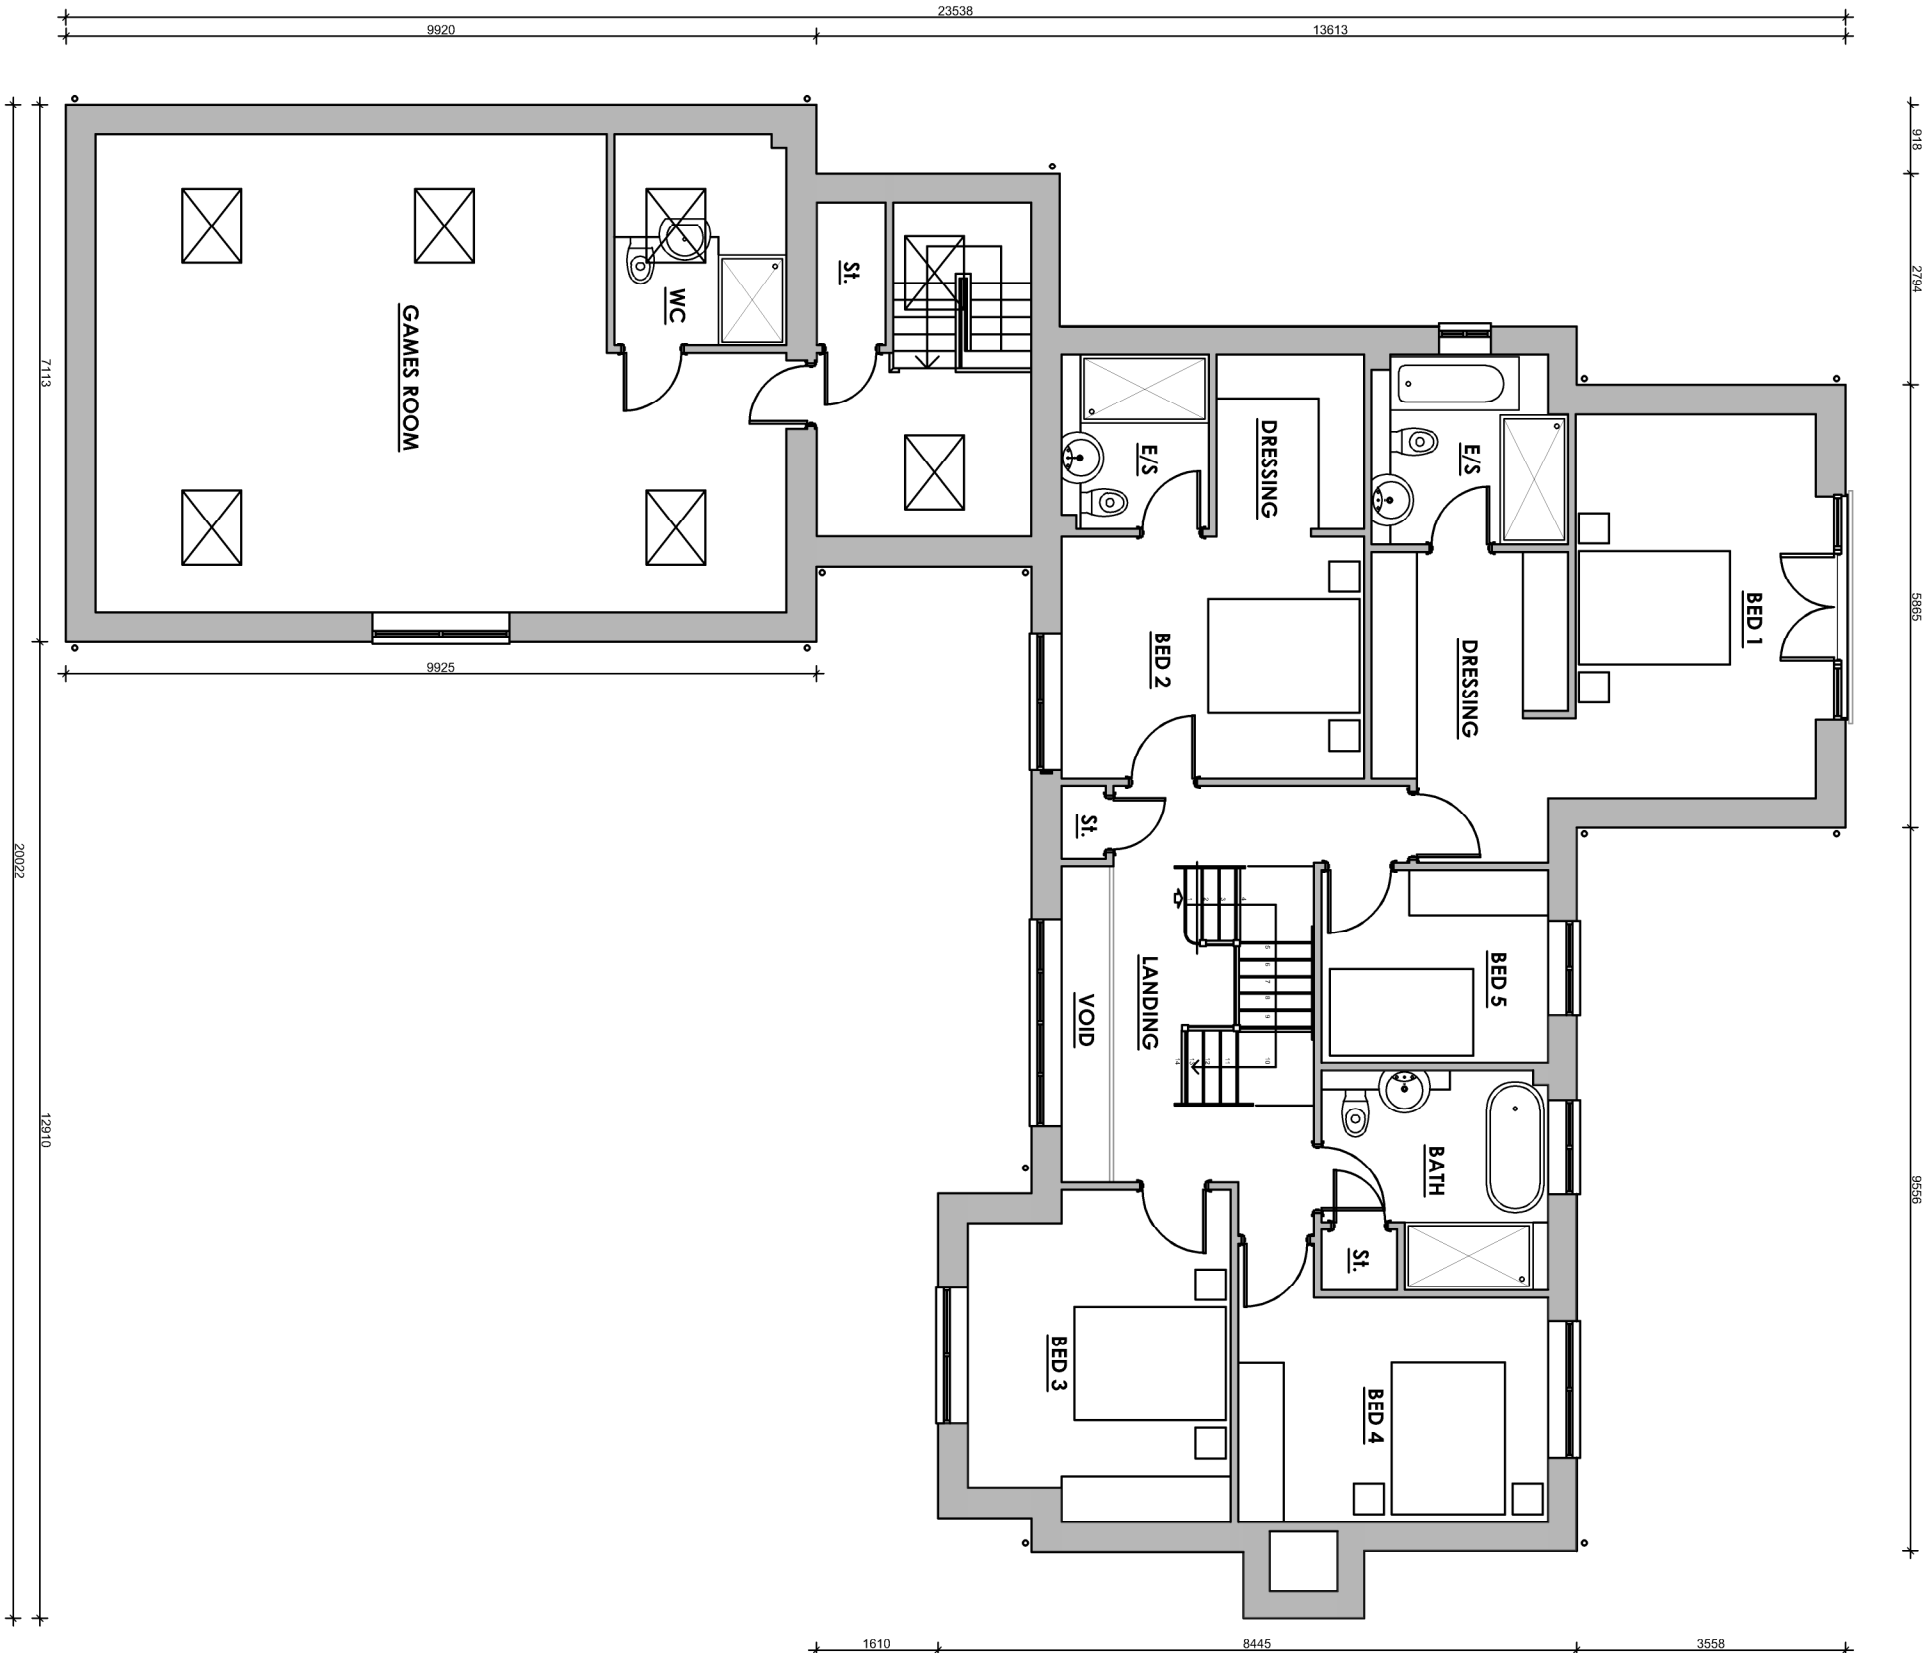


FIRST FLOOR PLAN

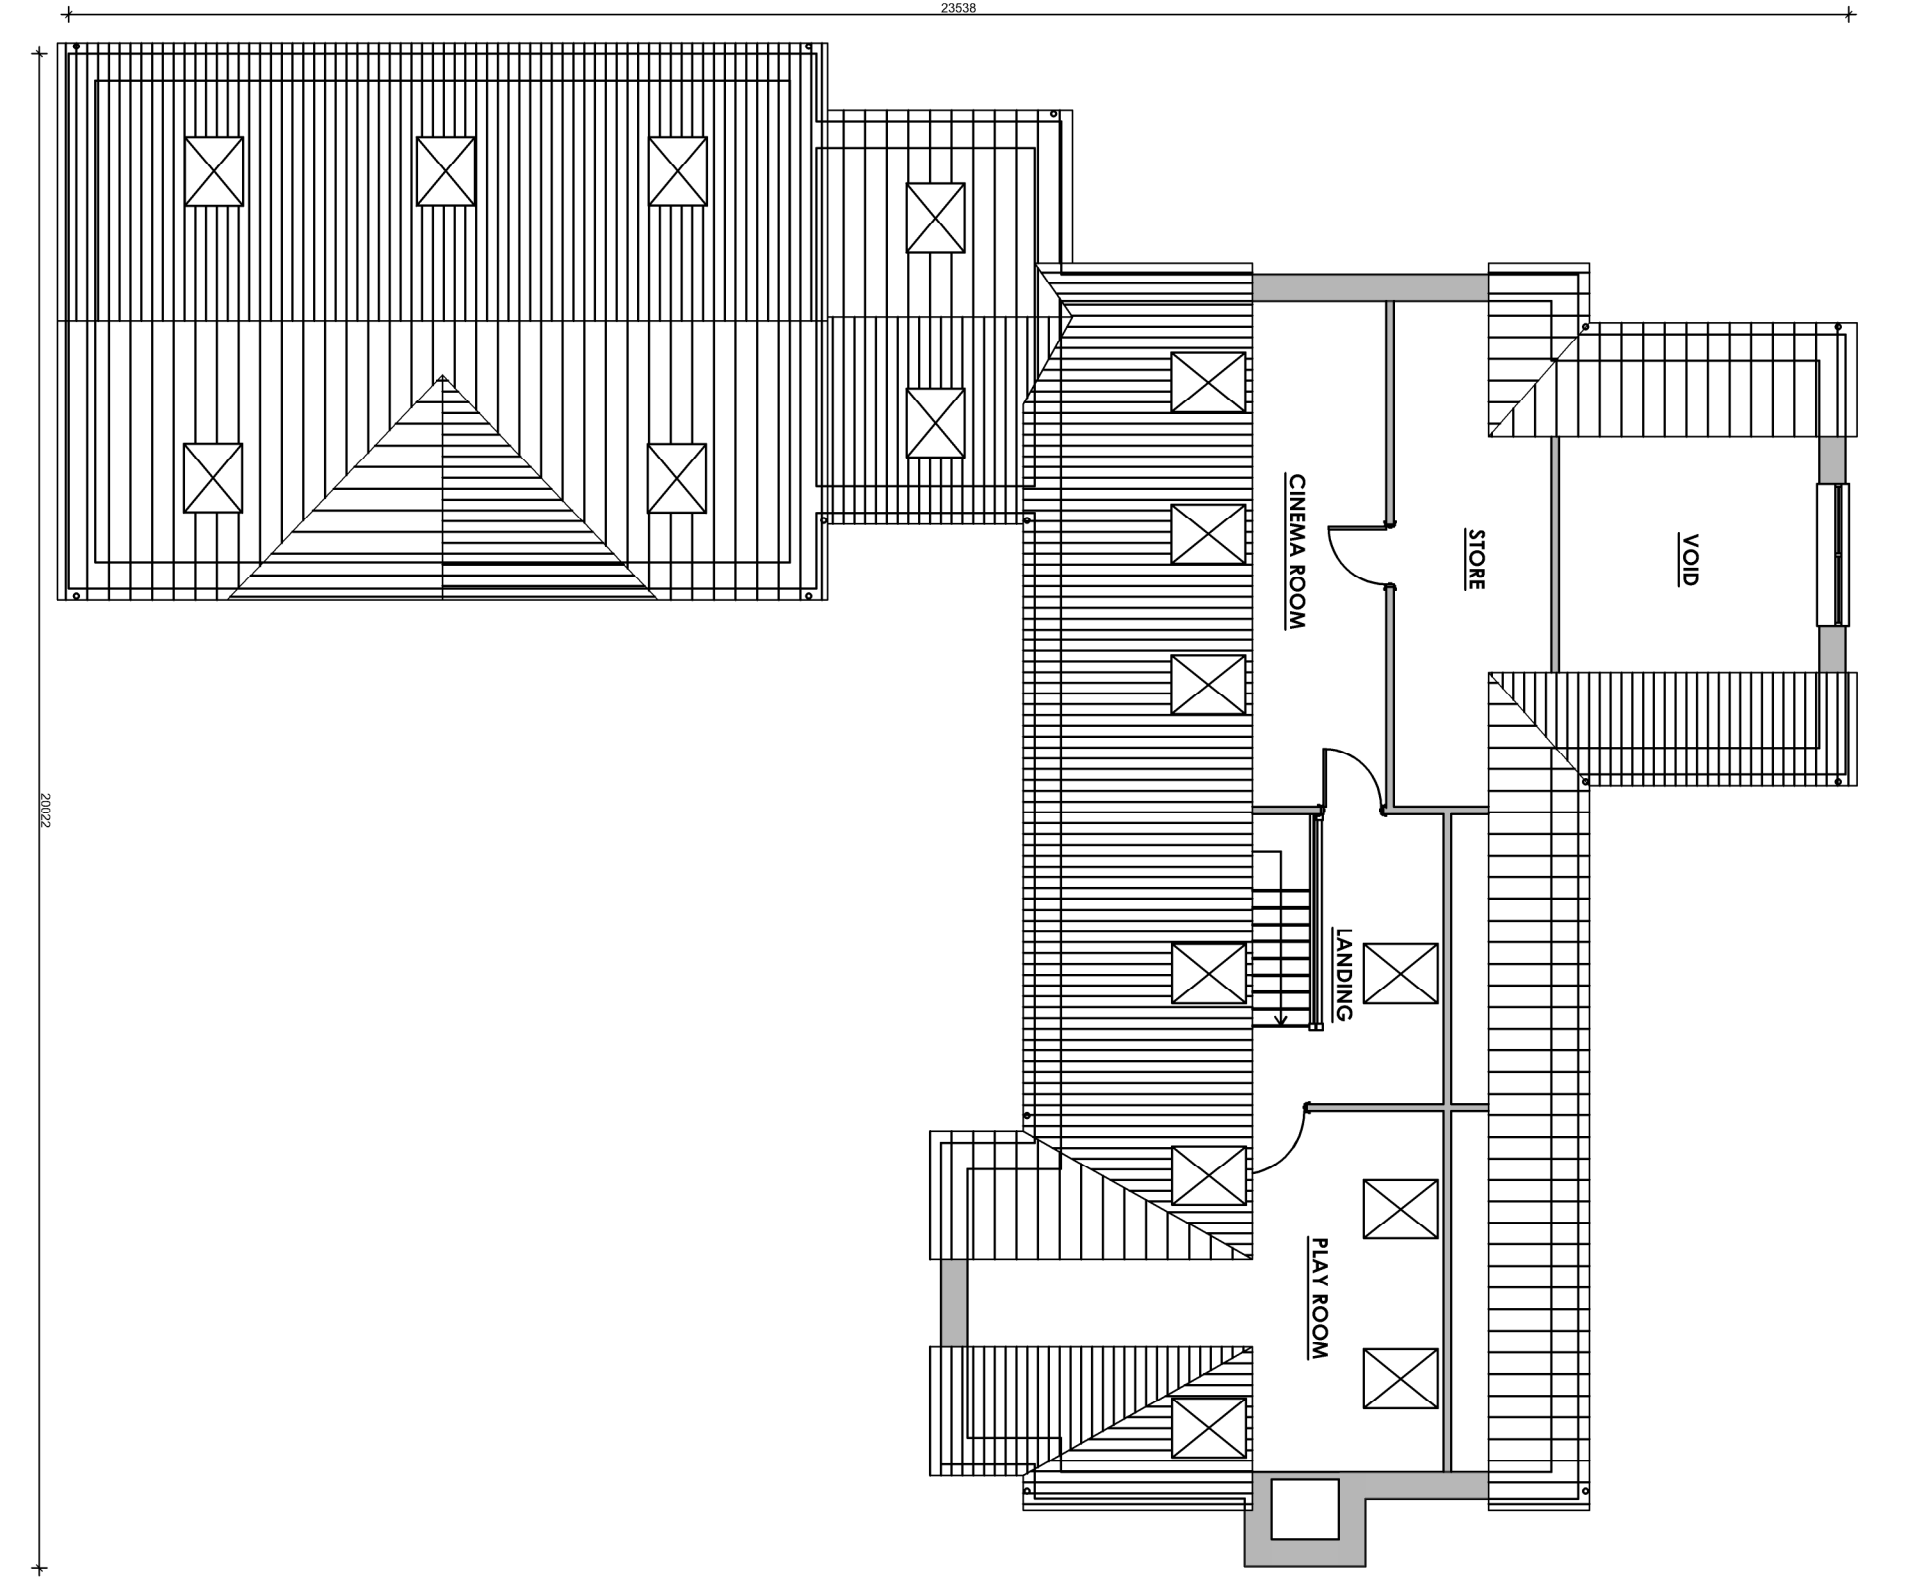


LOFT PLAN




FRONT ELEVATION

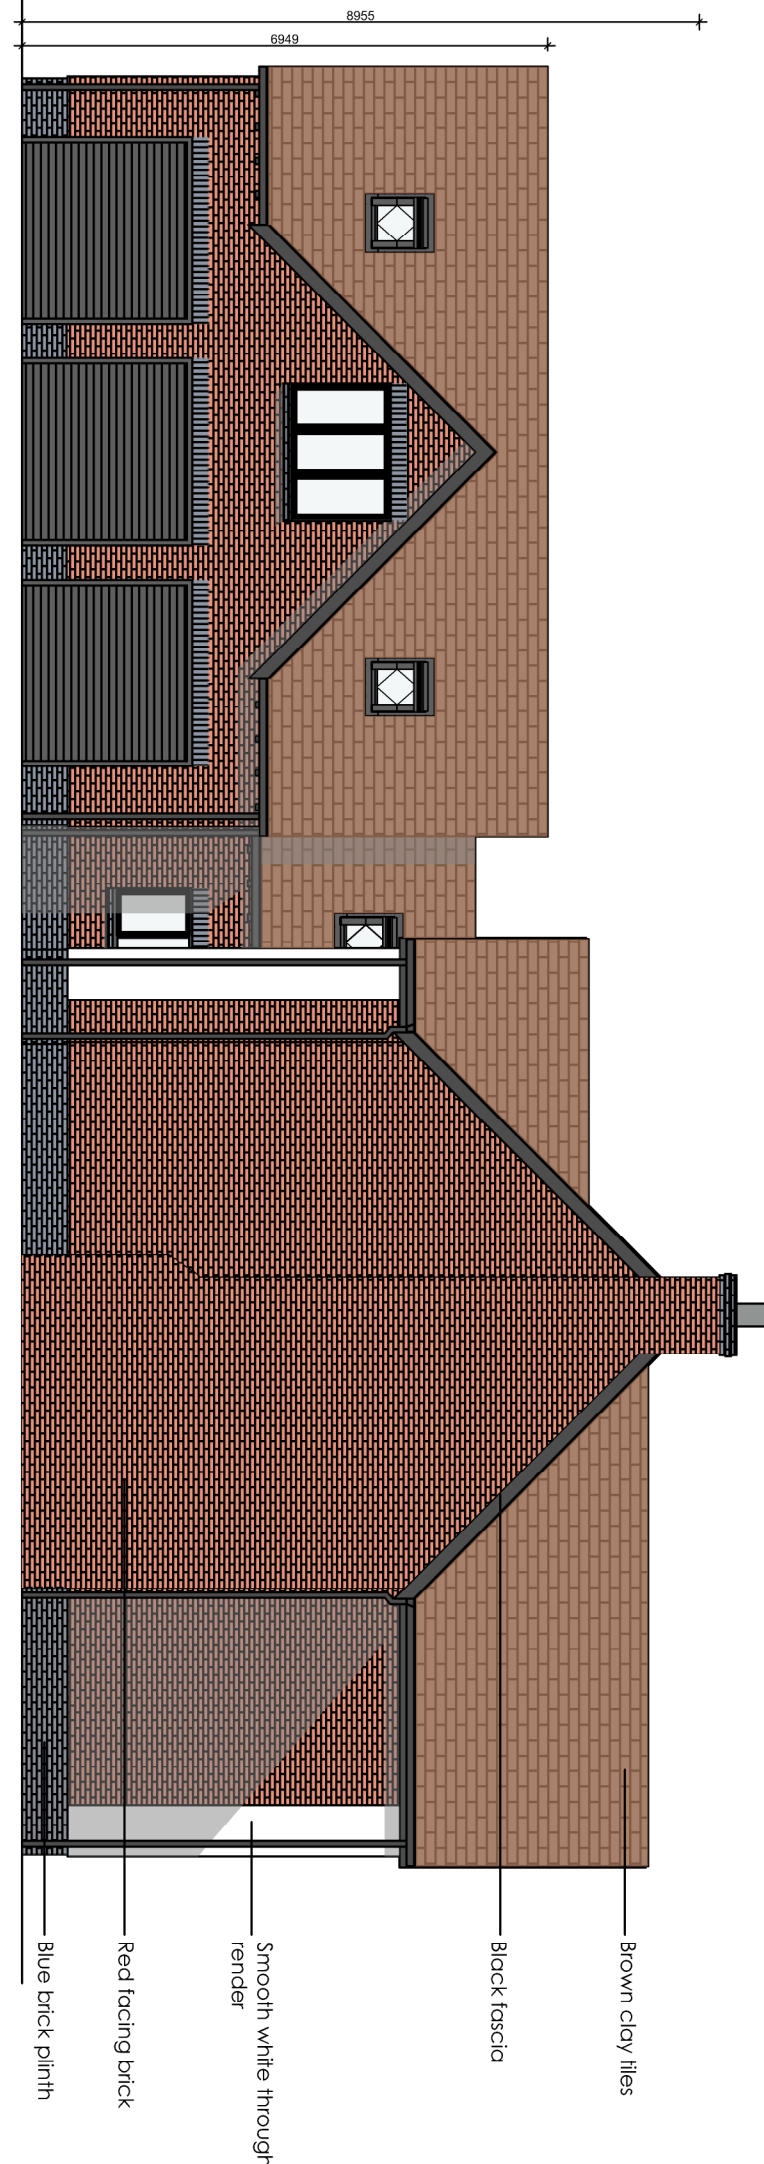

SIDE ELEVATION 1

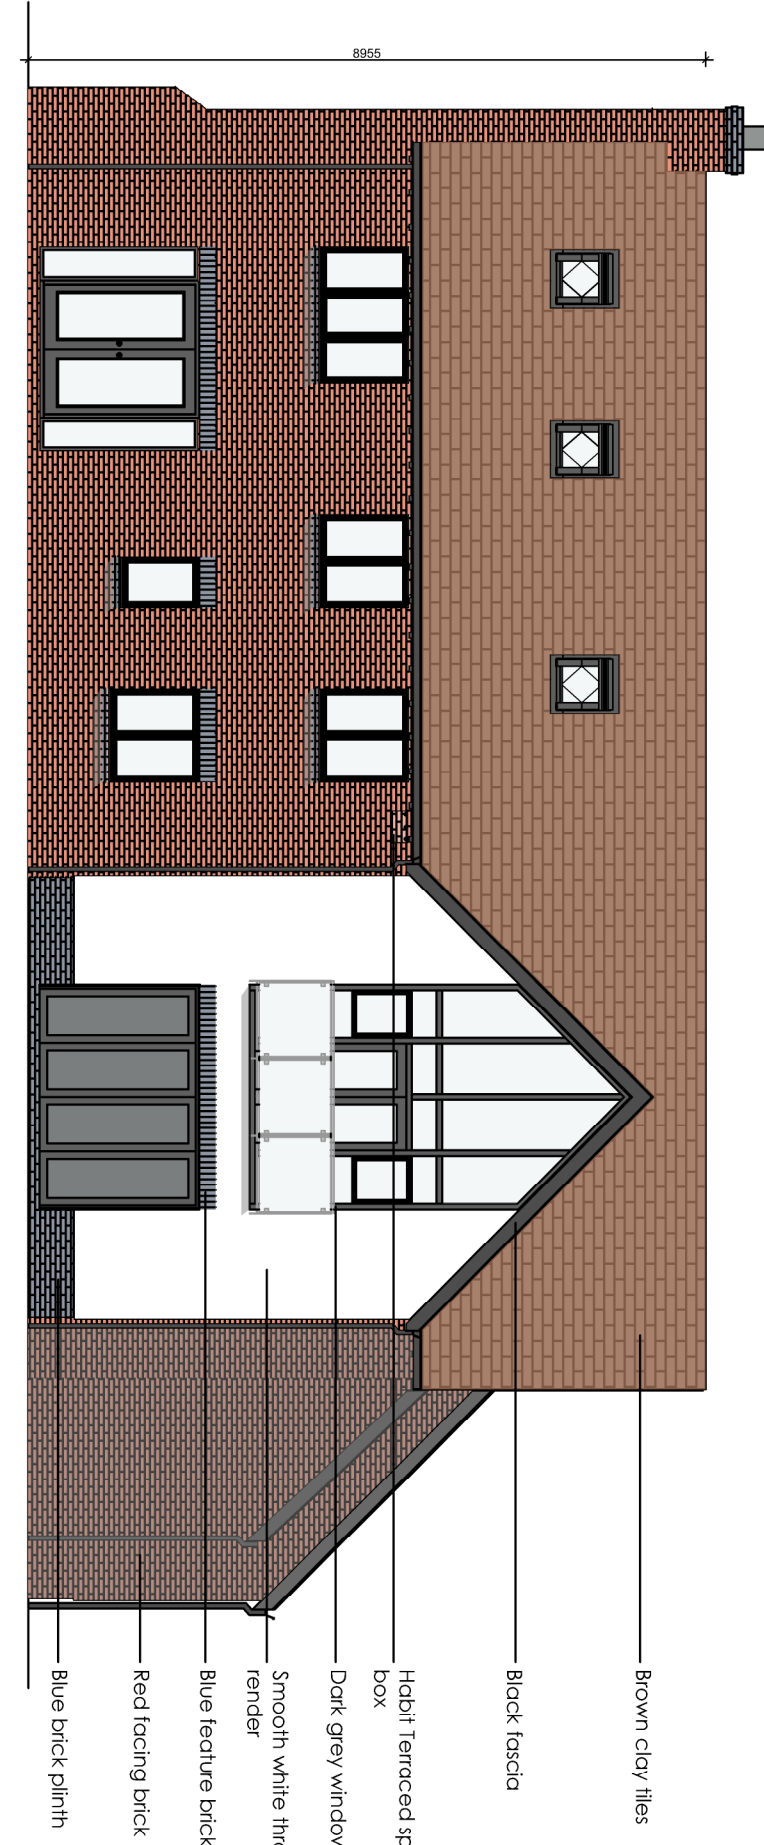

REAR ELEVATION

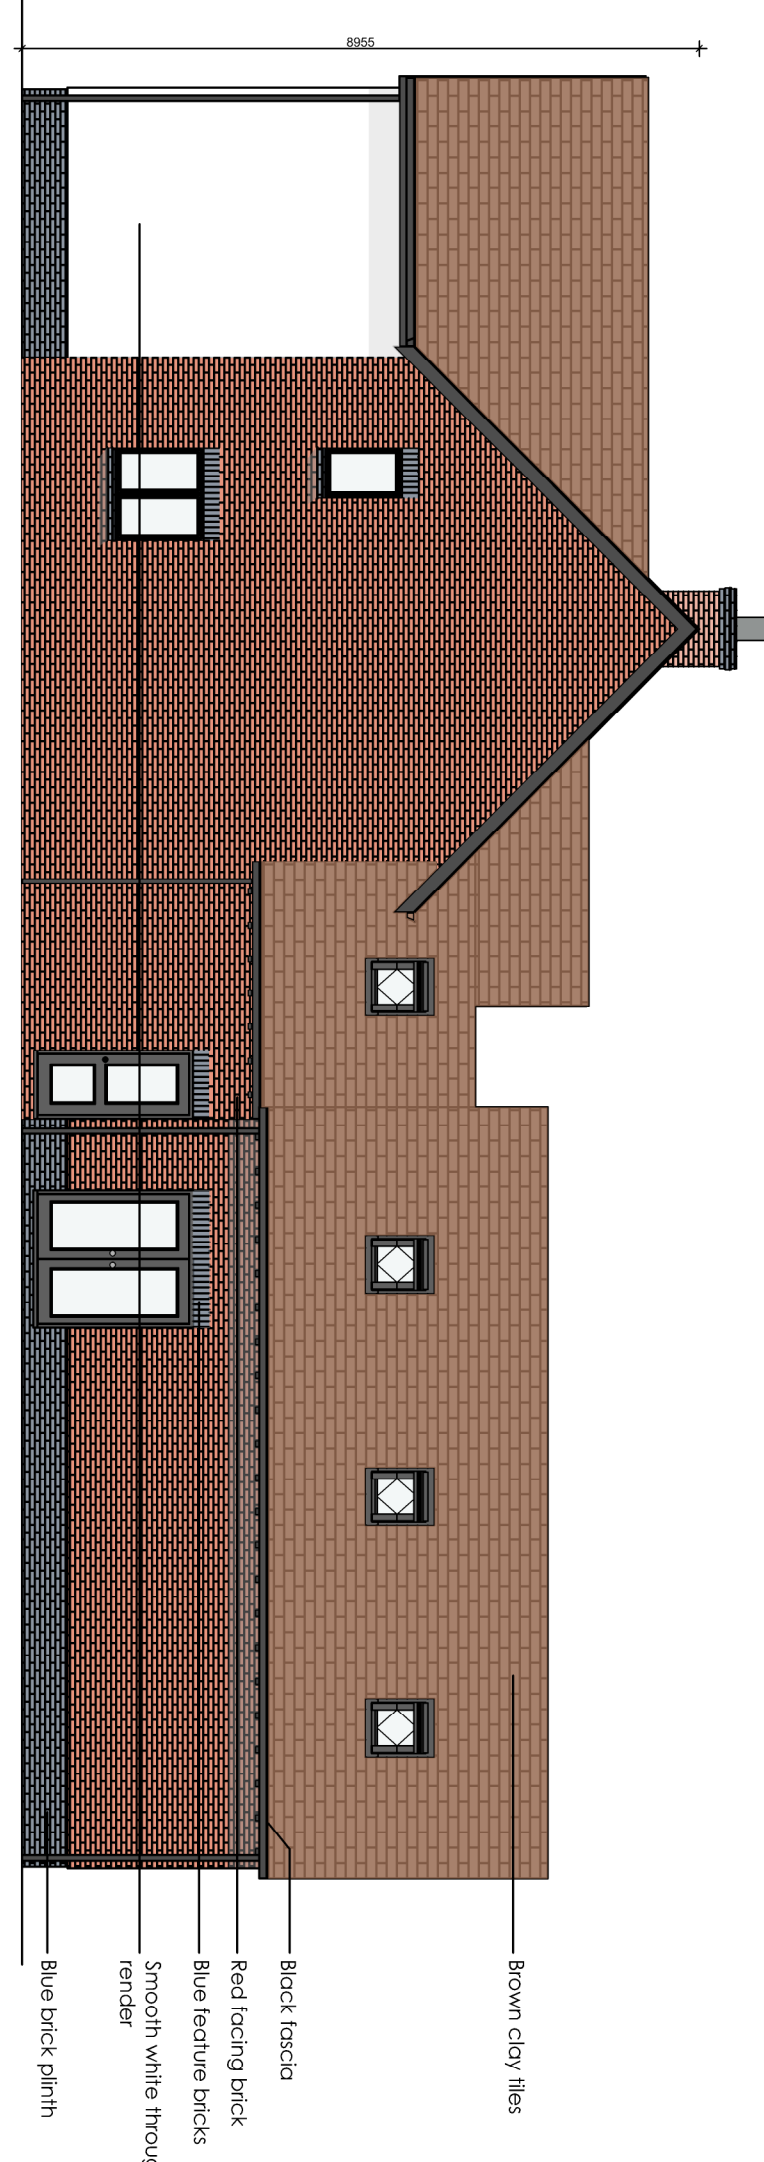

SIDE ELEVATION 1

Cartwright
HOMES

Plot 3

hayward

ARCHITECTS LTD

19 Saket Road
Main Street
Norton Juxta
LE10 1AY

01455 636 665
01455 636 671
www.hayward-architects.co.uk

Project Title

Proposed Residential Development

Plot 3

Client

CARTWRIGHT HOMES

Scale

1:100

Author

CB

Date

Aug 2023

Sheet

A1

Revision

21/132

Notes

63A

Planning

DRAFT