

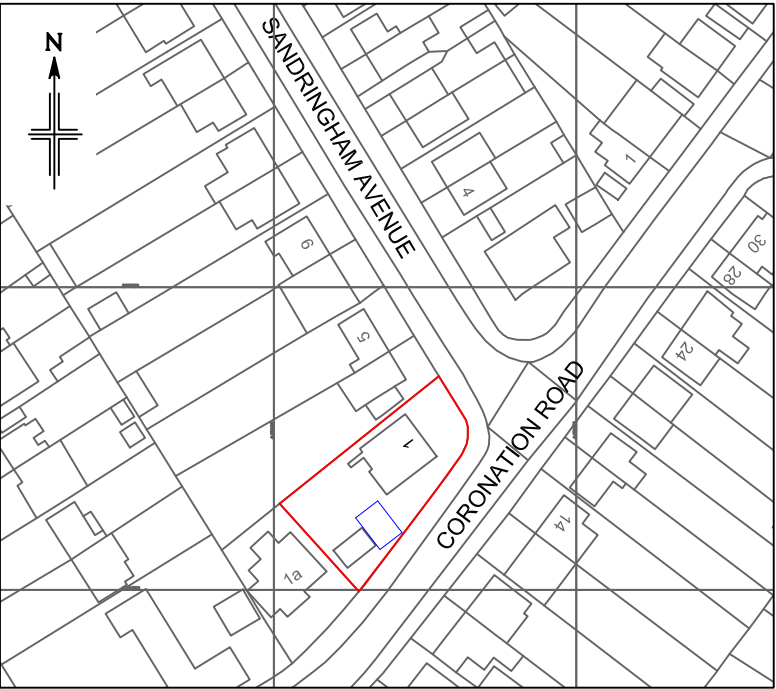


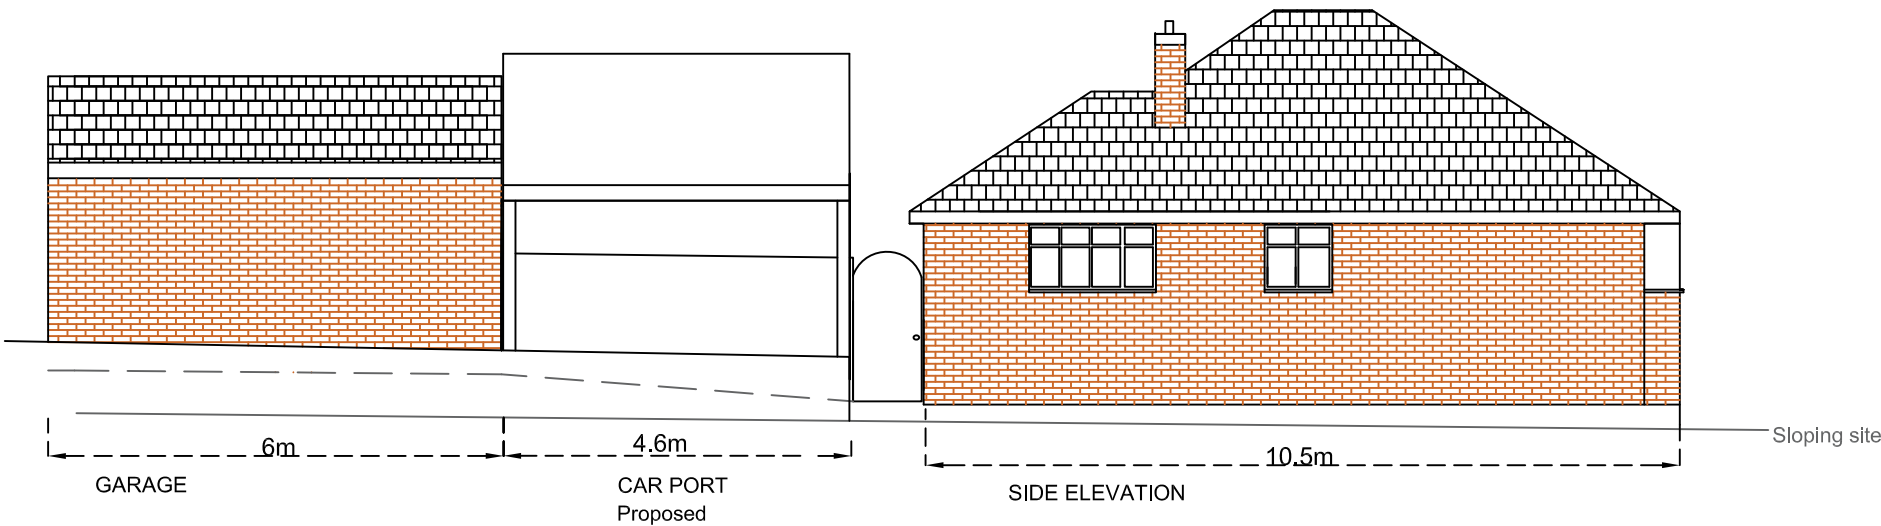

Location Plan
Scale 1:1250

— Site Demise
— Proposed Car Port

Car Port Construction
Timber framed structure
and timber truss roof.
Open sided car port
weathered by a metal
sheet roof covering
having a tiled effect in a
0.6 thick graphite grey
colour.

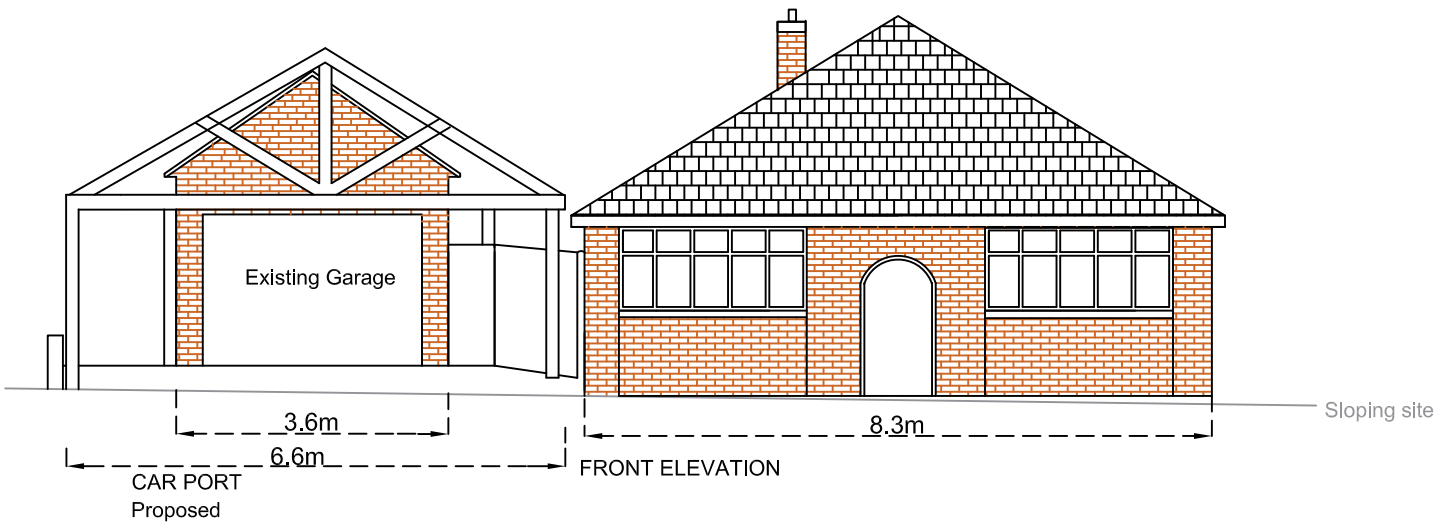

Notes:

Care should be taken when drawings are printed to avoid image distortion.

This drawing is issued for planning purposes only and further copies should be printed under the appropriate licence.

This drawing contains Ordnance Survey data which has been reproduced with the permission of the Controller of Her Majesty's Stationery Office, Crown copyright 2023.

Address:	1 Sandringham Avenue
	Earl Shilton
	LE 9 7HY
Drawing:	Proposed Car Port
Date:	22.06.23
Scale:	1:100@A3
Drawn:	NM
Dwg. No.	1 Sandringham-P
Rev.	B

