THE BUNGALOW, LOUNT ROAD, OSBASTON

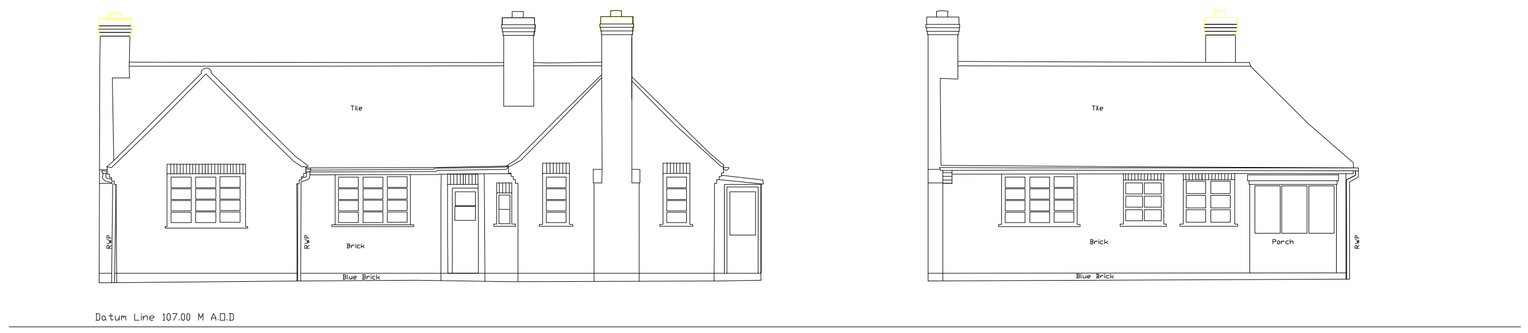

front elevation

side elevation

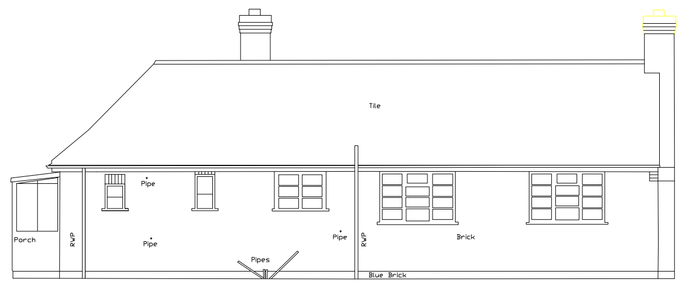

rear elevation

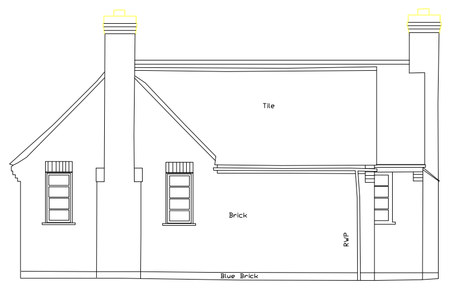

side elevation

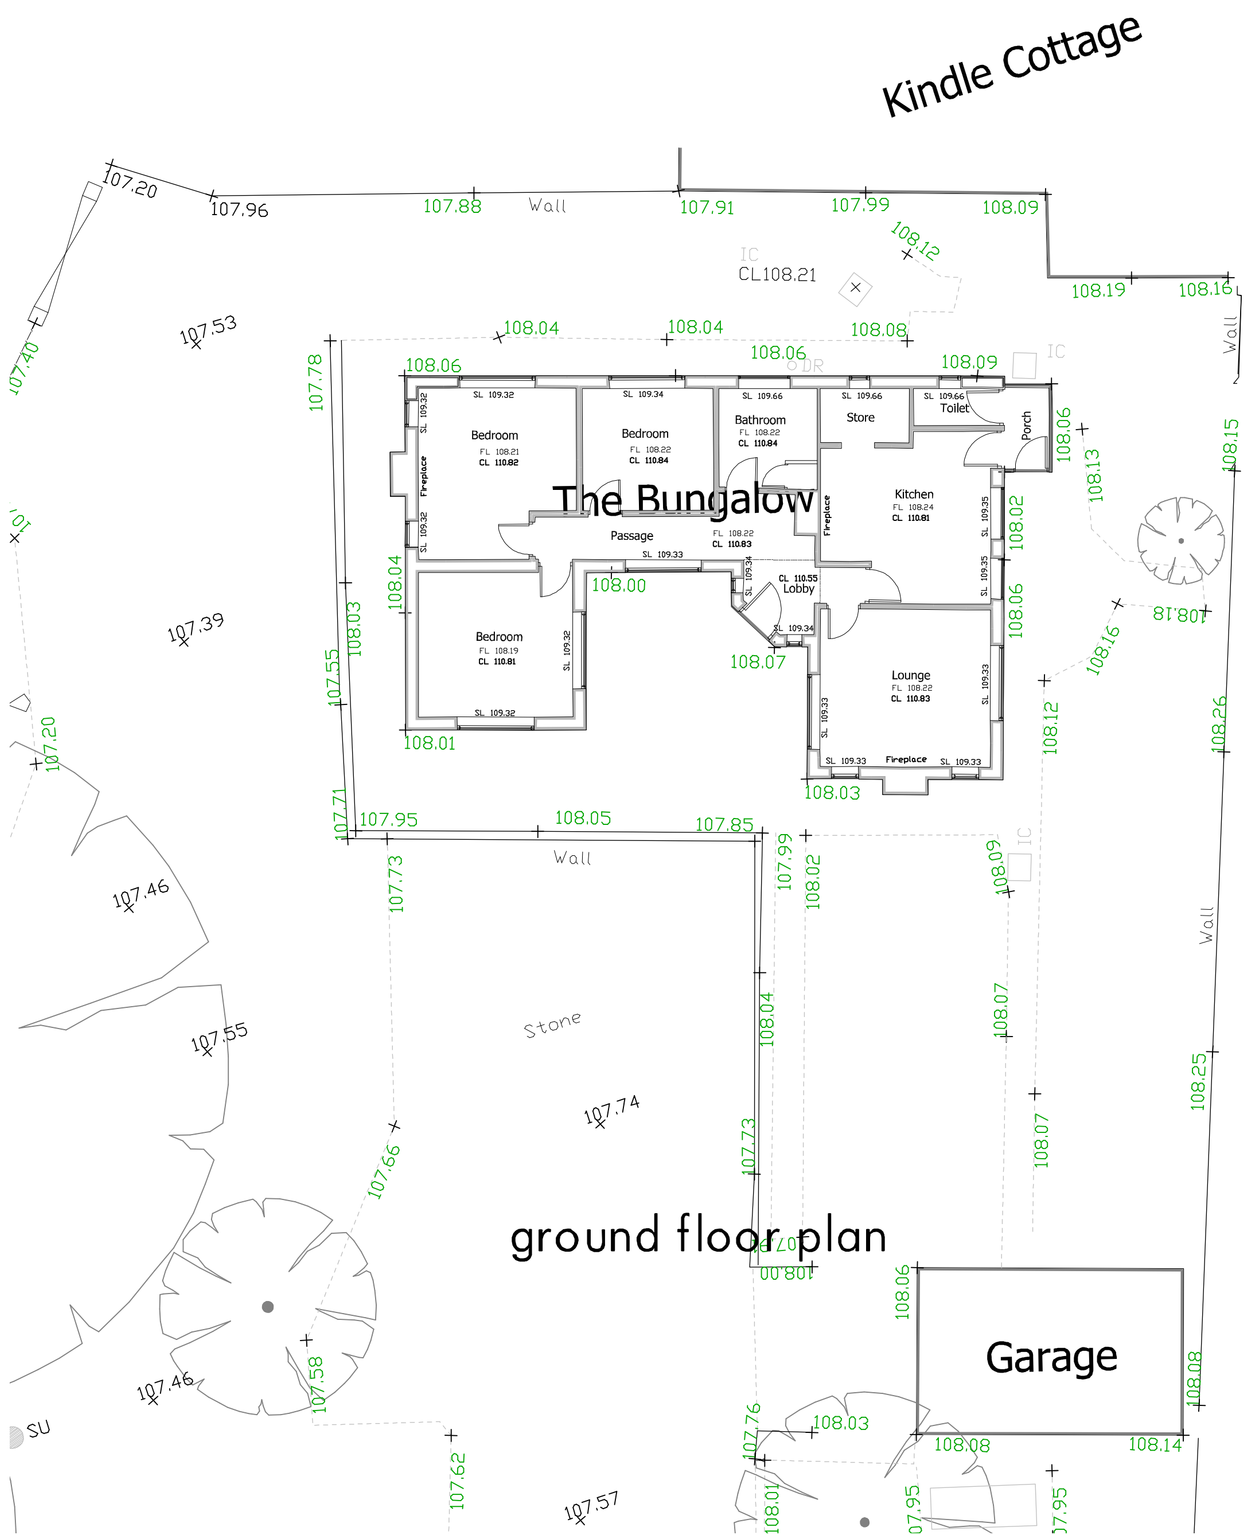



1:200 topographical survey

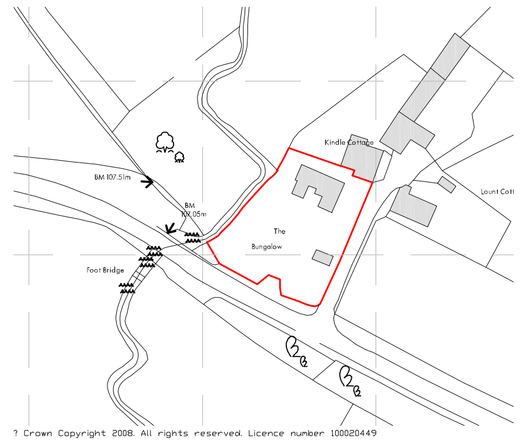

? Crown Copyright 2008. All rights reserved. Licence number 100020449

site location

NOTE
awing and design is copyright and must not be reproduced
in part or in whole without prior written consent.
Contractors must verify all dimensions on site
efore commencing work or preparing shop drawings.

dci architecture limited
27, Trinity Close,
Ashby de-la Zouch
Leicestershire
LE65 2GR
Tel 01530 416700
Fax 0845 2992404
Email: darren.insley1@ntlworld.com

Member of the Chartered Institute of Architectural Technologists

project:
The Bungalow, Lount Road, Osbaston, Leicestershire

client
Mr & Mrs M Meakin

drawing
Existing Details

drawing no.
01

drawing by.
NJC

revision

date:
May 2008

scale
1:50, 1:100, 1:200, 1:1250