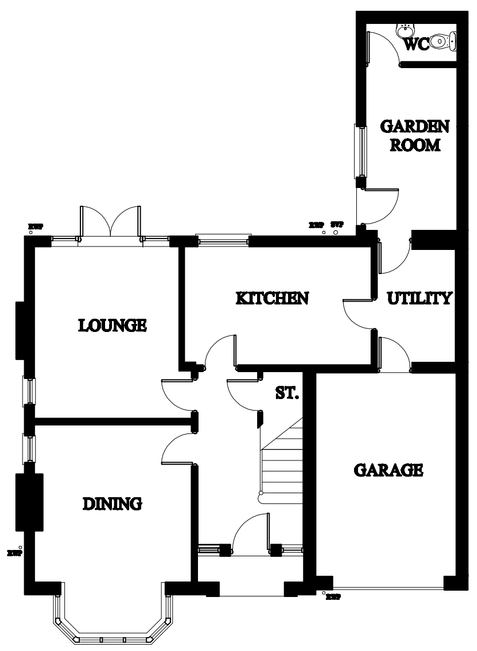

GROUND FLOOR PLAN

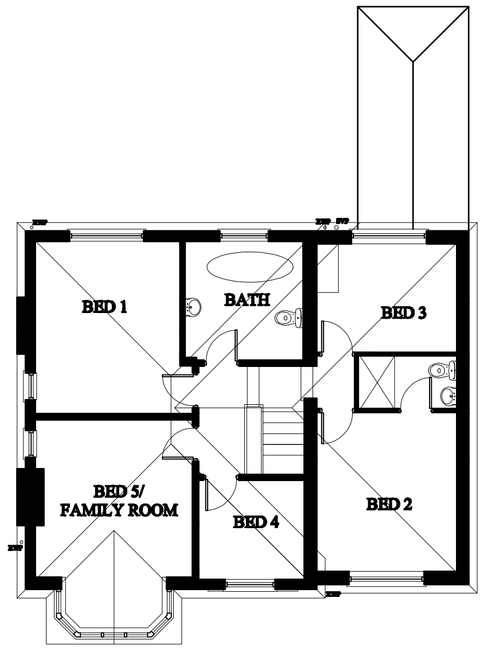

FIRST FLOOR PLAN



FRONT ELEVATION



REAR ELEVATION



SIDE ELEVATION A

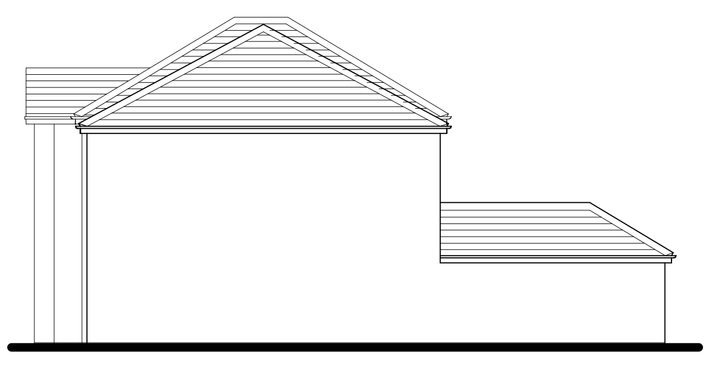

SIDE ELEVATION B

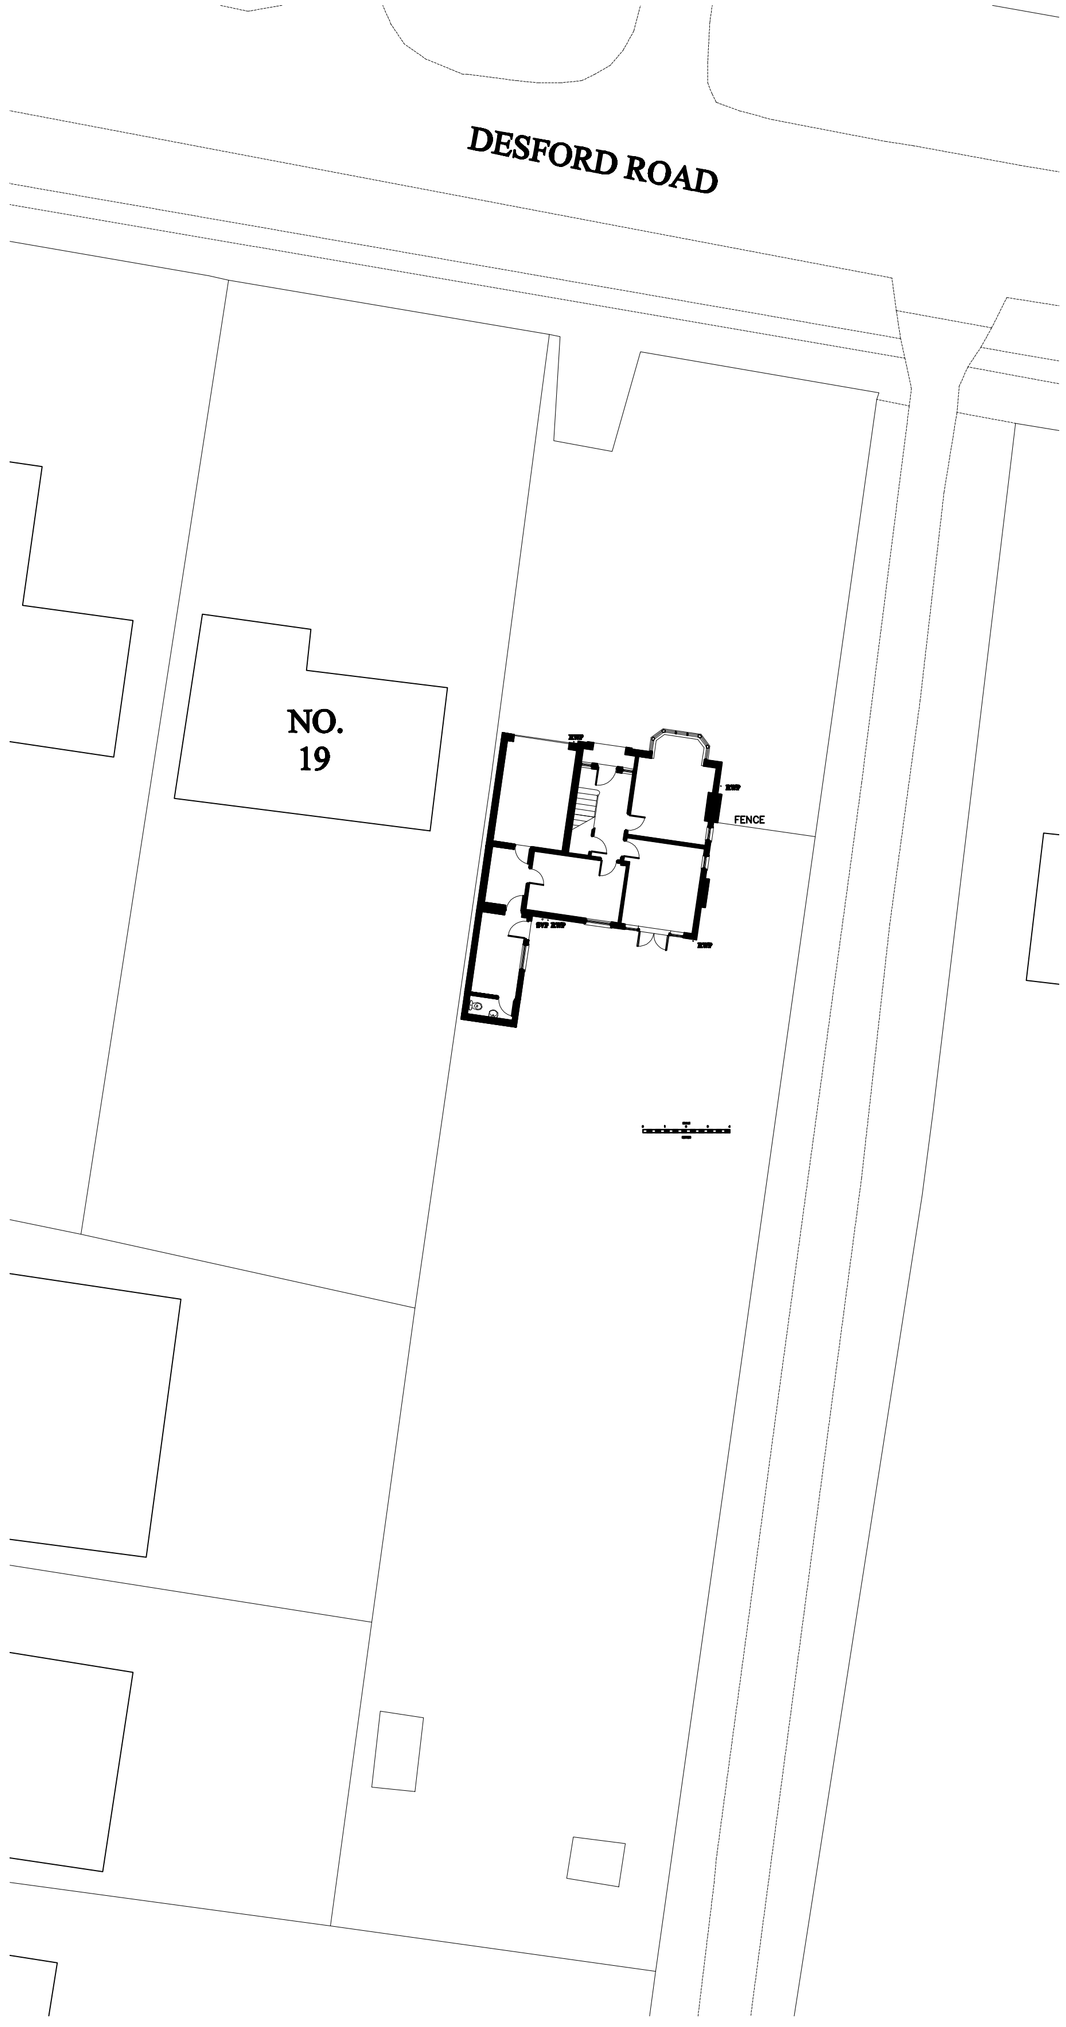

SITE PLAN 1:200

This drawing and the building works depicted are the copyright of Detail Architectural Limited and may not be reproduced or amended except by written permission. No liability will be accepted for amendments made by other persons.

Written dimensions only to be taken from this drawing.

Contractor must check and verify all building levels and site dimensions, all sewer invert levels and road levels at connection points prior to start of works.

All works to comply with the latest revision of the building regulations.

NOTES
FOR THE PURPOSES OF PLANNING ONLY

REVISIONS

CLIENT

MR AND MRS BALL

DETAIL ARCHITECTURAL
Detail Architectural Limited
71 Long Street The Arcade Atherstone Warwickshire CV9 1AX
Tel/Fax:- 01827 721653 E-mail:- studio@detailarchitectural.co.uk
Web:- www.detailarchitectural.co.uk

PROJECT
HAWTHORN HOUSE
21 DESFORD ROAD
NEWBOLD VERDON
LEICS LE9 9LG

DRAWING TITLE
EXISTING PLANS AND ELEVATIONS

SCALE	DATE
1:100 1:200	JUNE 2008
DRAWN: SW	APPROVED:
DRAWING NUMBER: 345_2008_01	REV: