

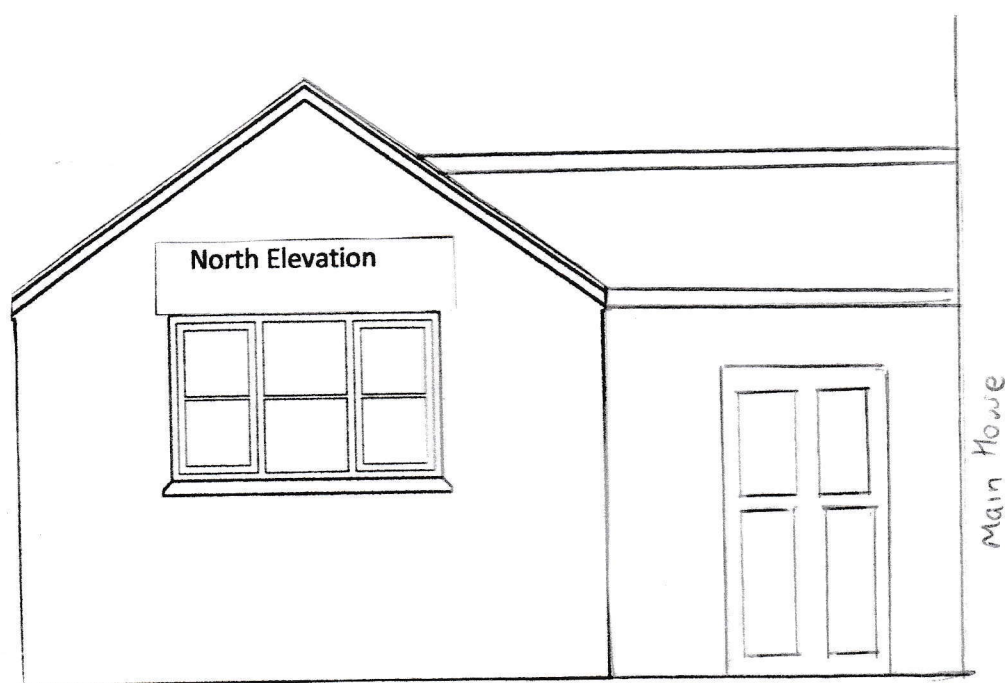



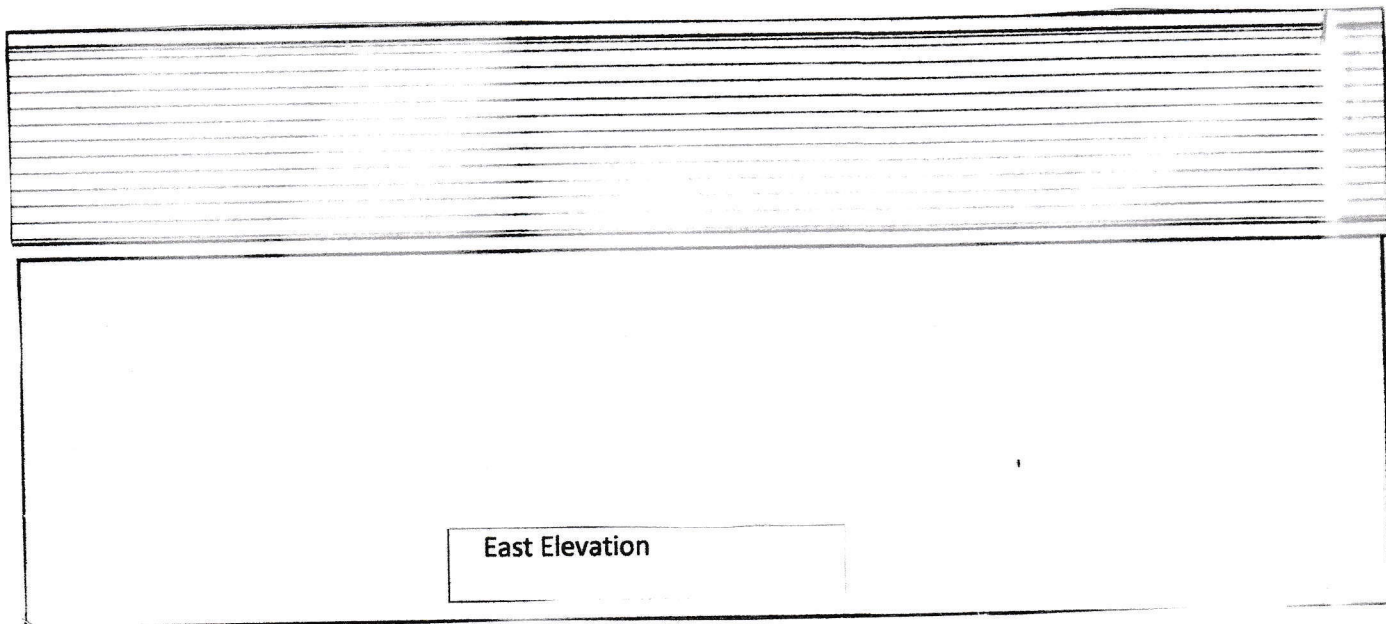


1:50

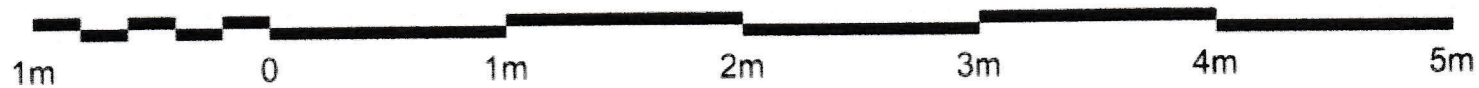

The Cottage, Hinckley Road, Barwell
Scale 1:50

Date 05/03/2021

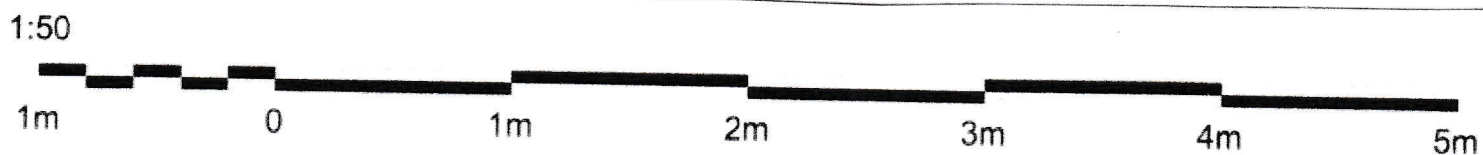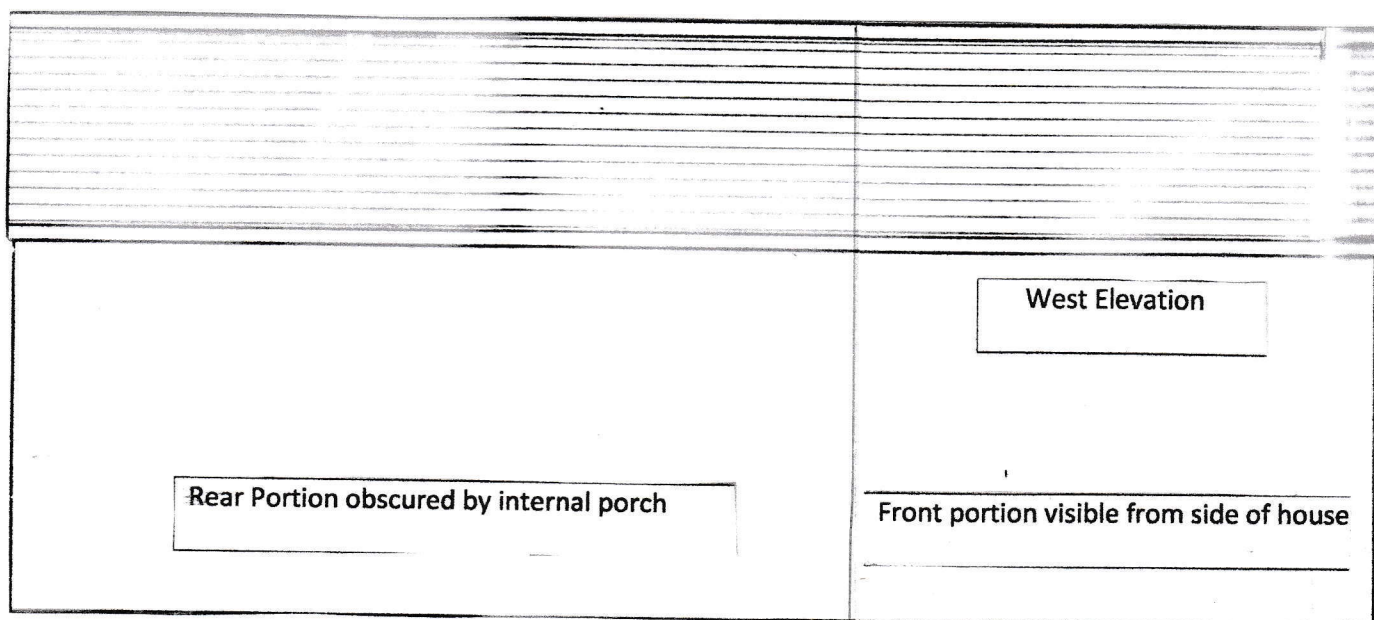

The Cottage, Hinckley Road, Barwell
Scale 1:50

Date 05/03/2021