



Front

Side

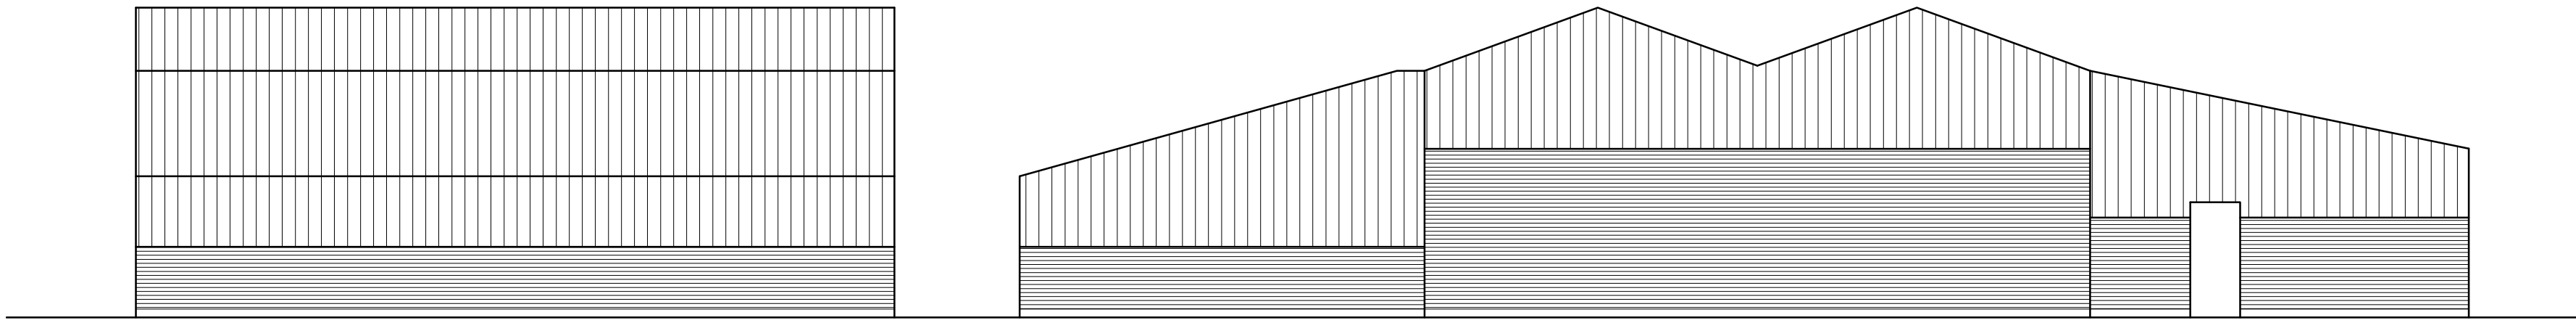




Side

Rear

 

Unit 3

Floor Plan

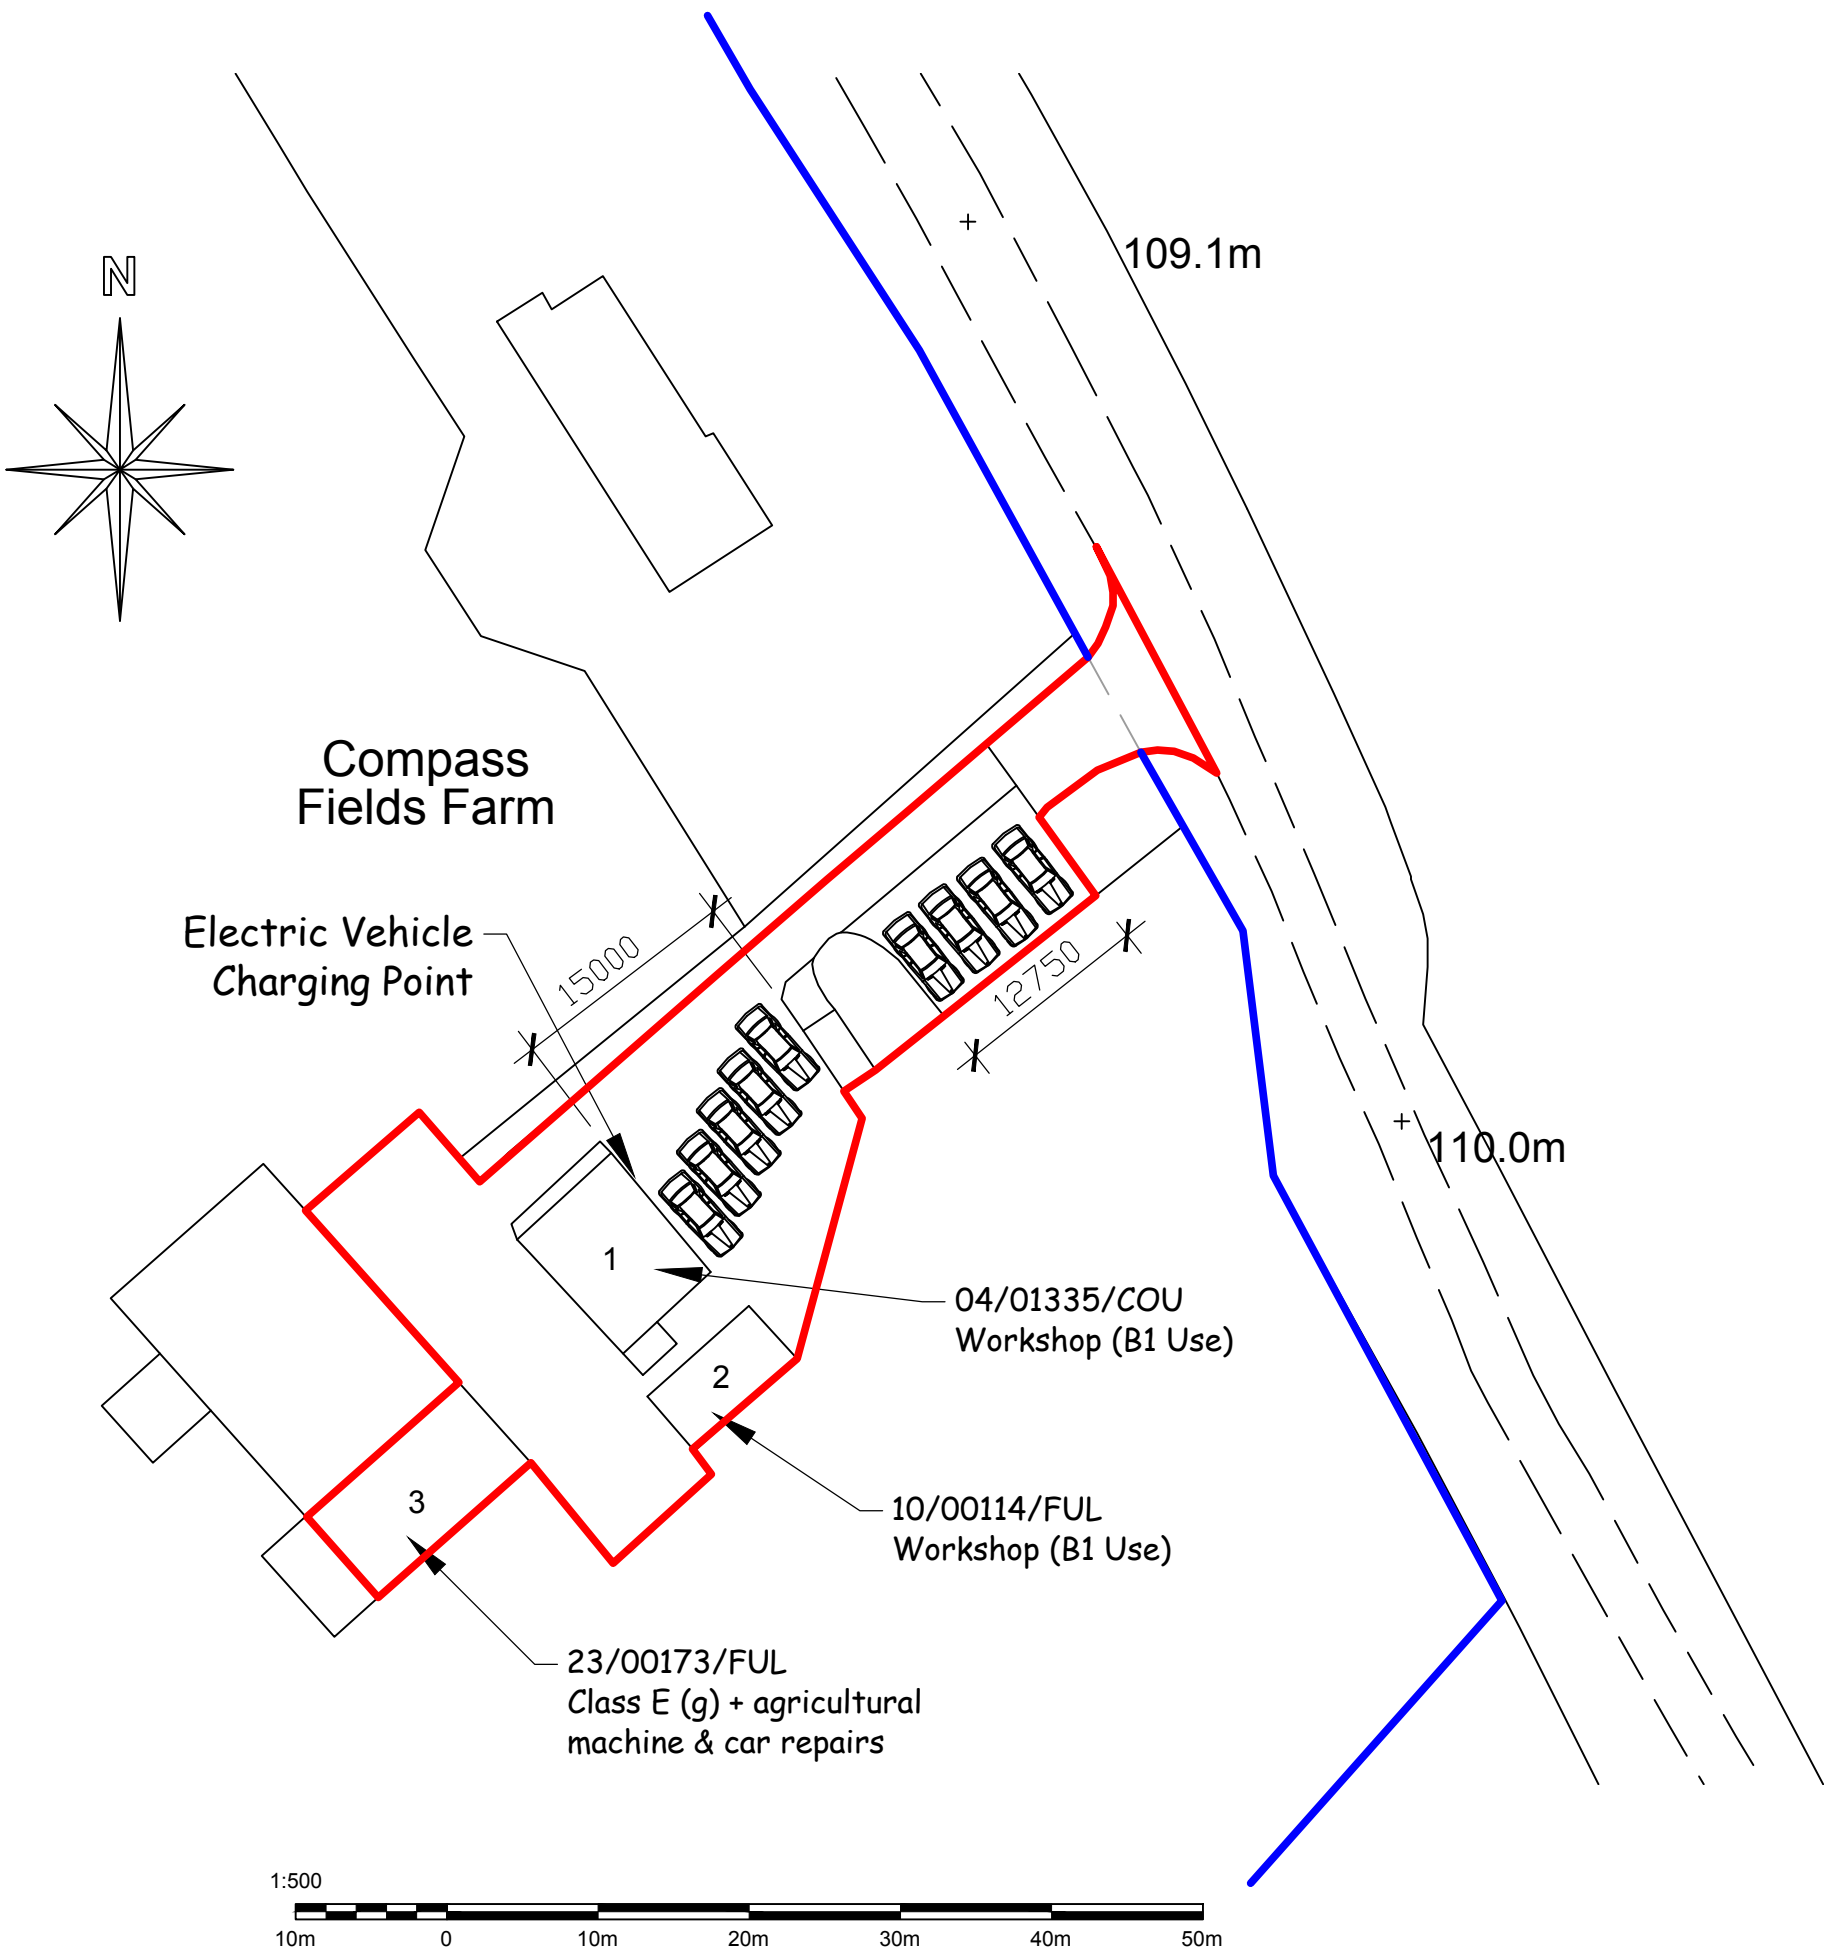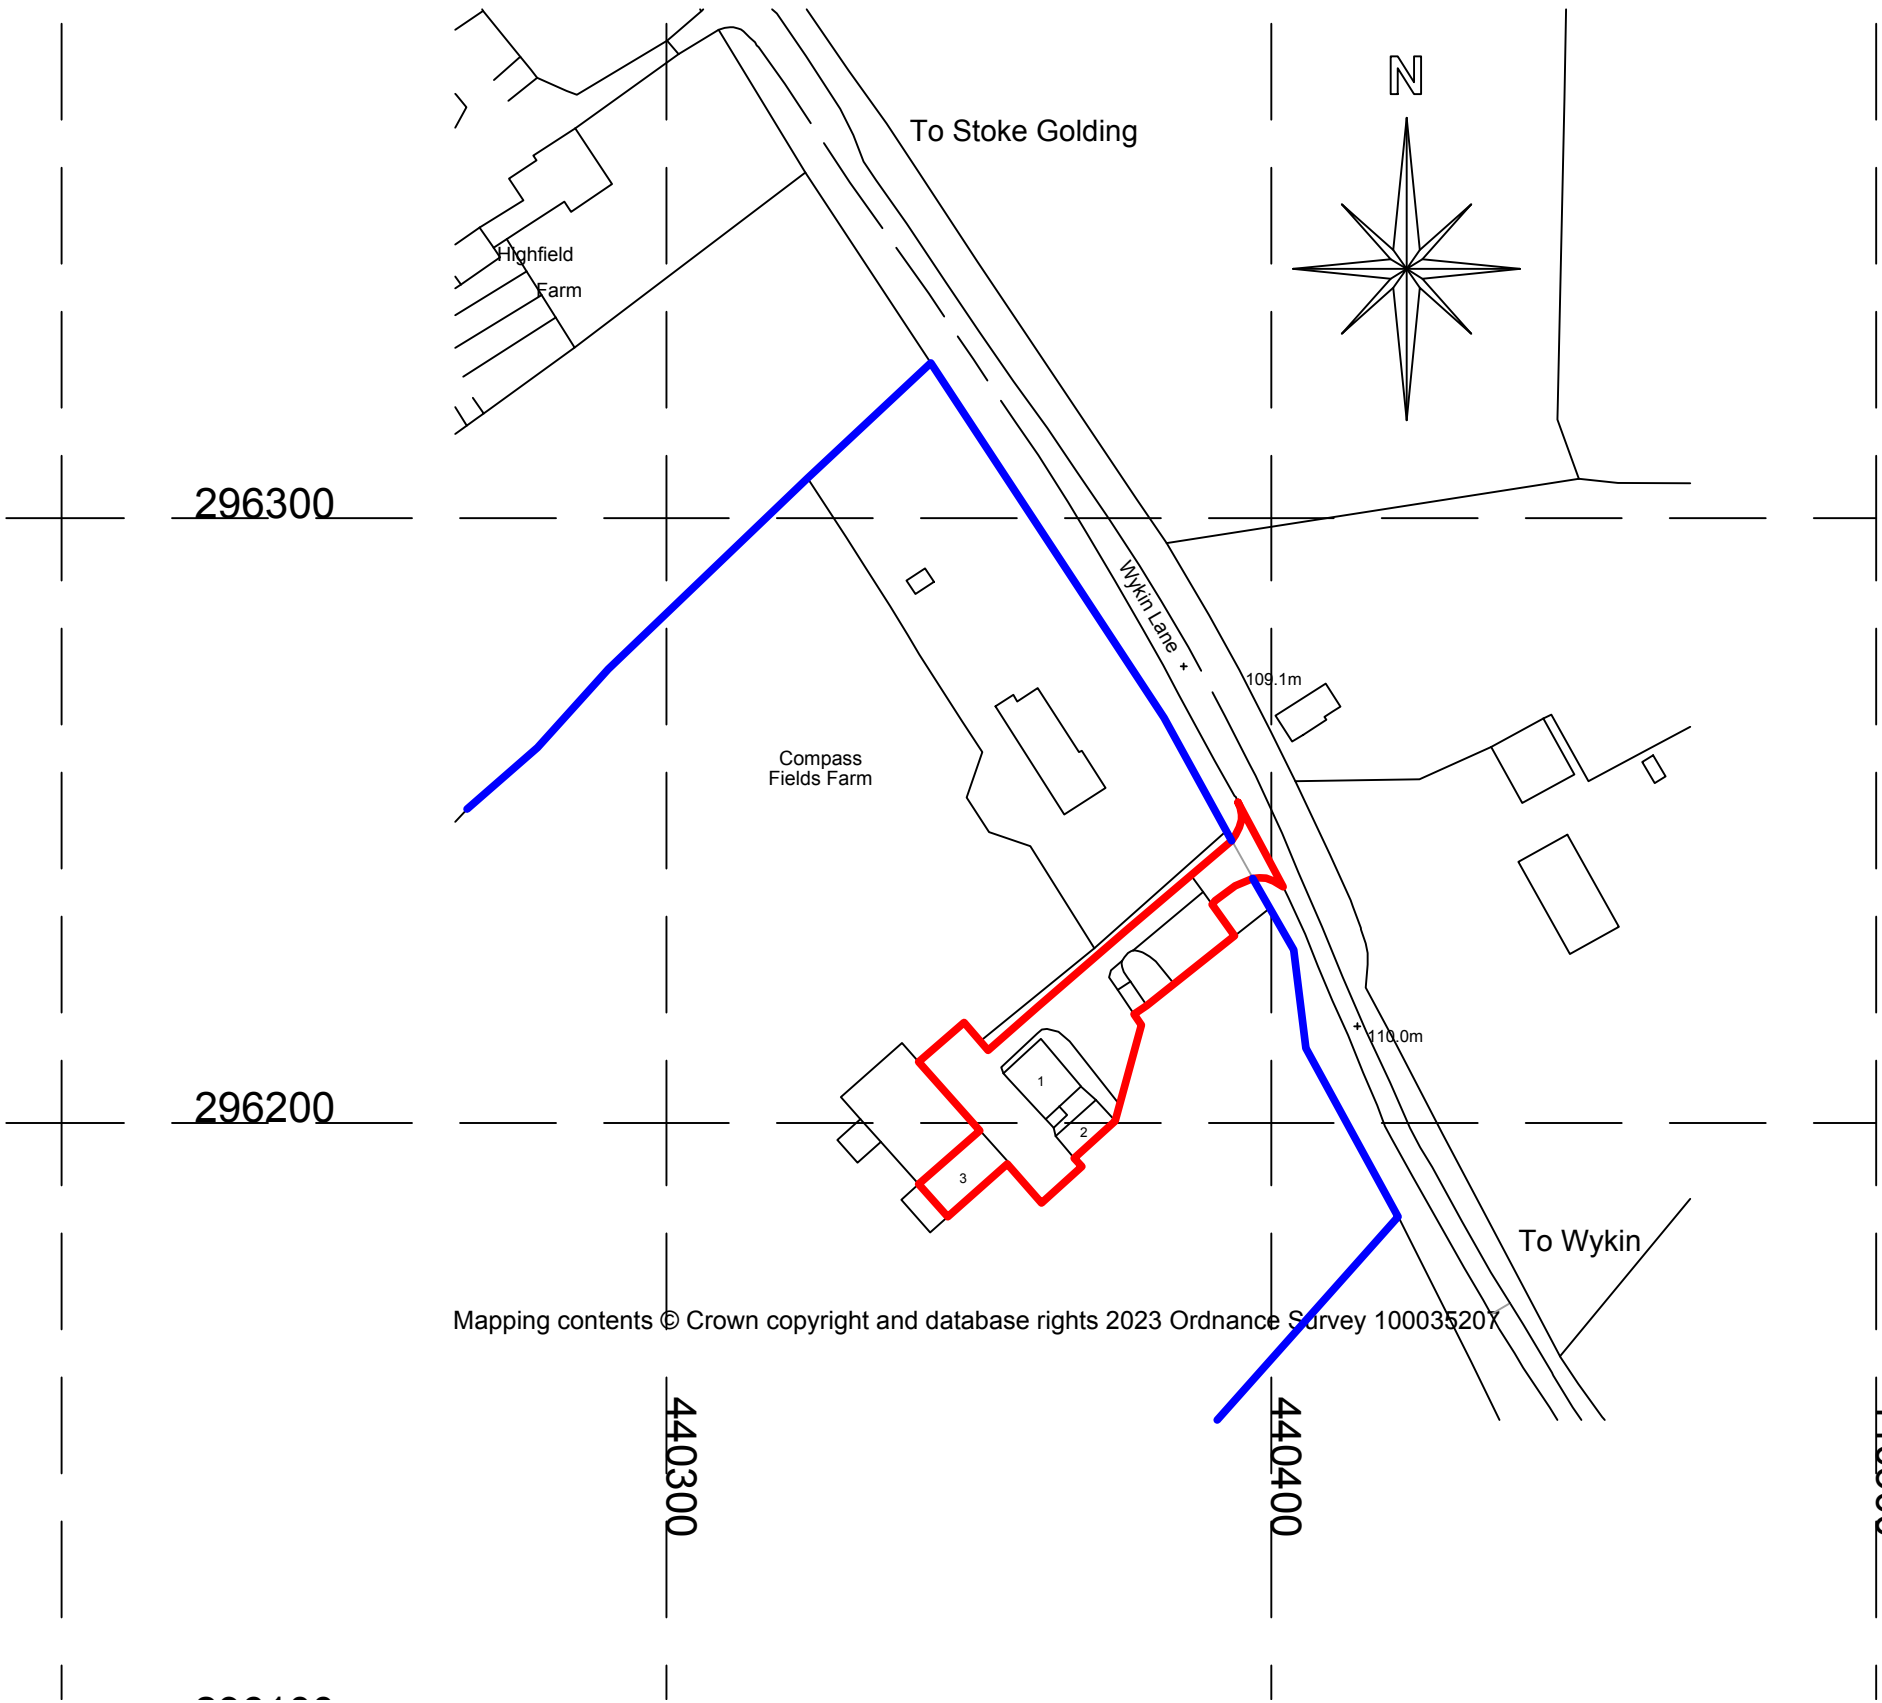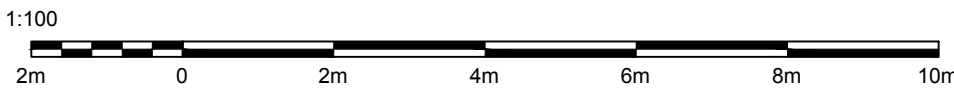

Rev. A - EV Charge Point Added
Approved Planning

Drawing prepared for the purpose of Planning Permission and/or Building Regulation approval.
All dimensions to be checked on site before works commence.
Internal room layouts and fittings to client's requirements.
Actual boundary lines to be confirmed on site between parties concerned prior to commencement of work and no part of the new construction to project over the boundary.
Underground services may have been assumed and therefore they should be located prior to commencement.

Project
Additional Use Class
Unit 3 Compass Fields Farm
Wykin Lane
Stoke Golding, Nuneaton
Leicestershire
CV13 6HW

Drawing
Elevations, Plan, Site & Location

Drawing Ref: Planning
Scales
1:100 & 1:1250 & 1:500 at A1

Date
February 2023



Barry Brooks Tel. 07879 655 641